


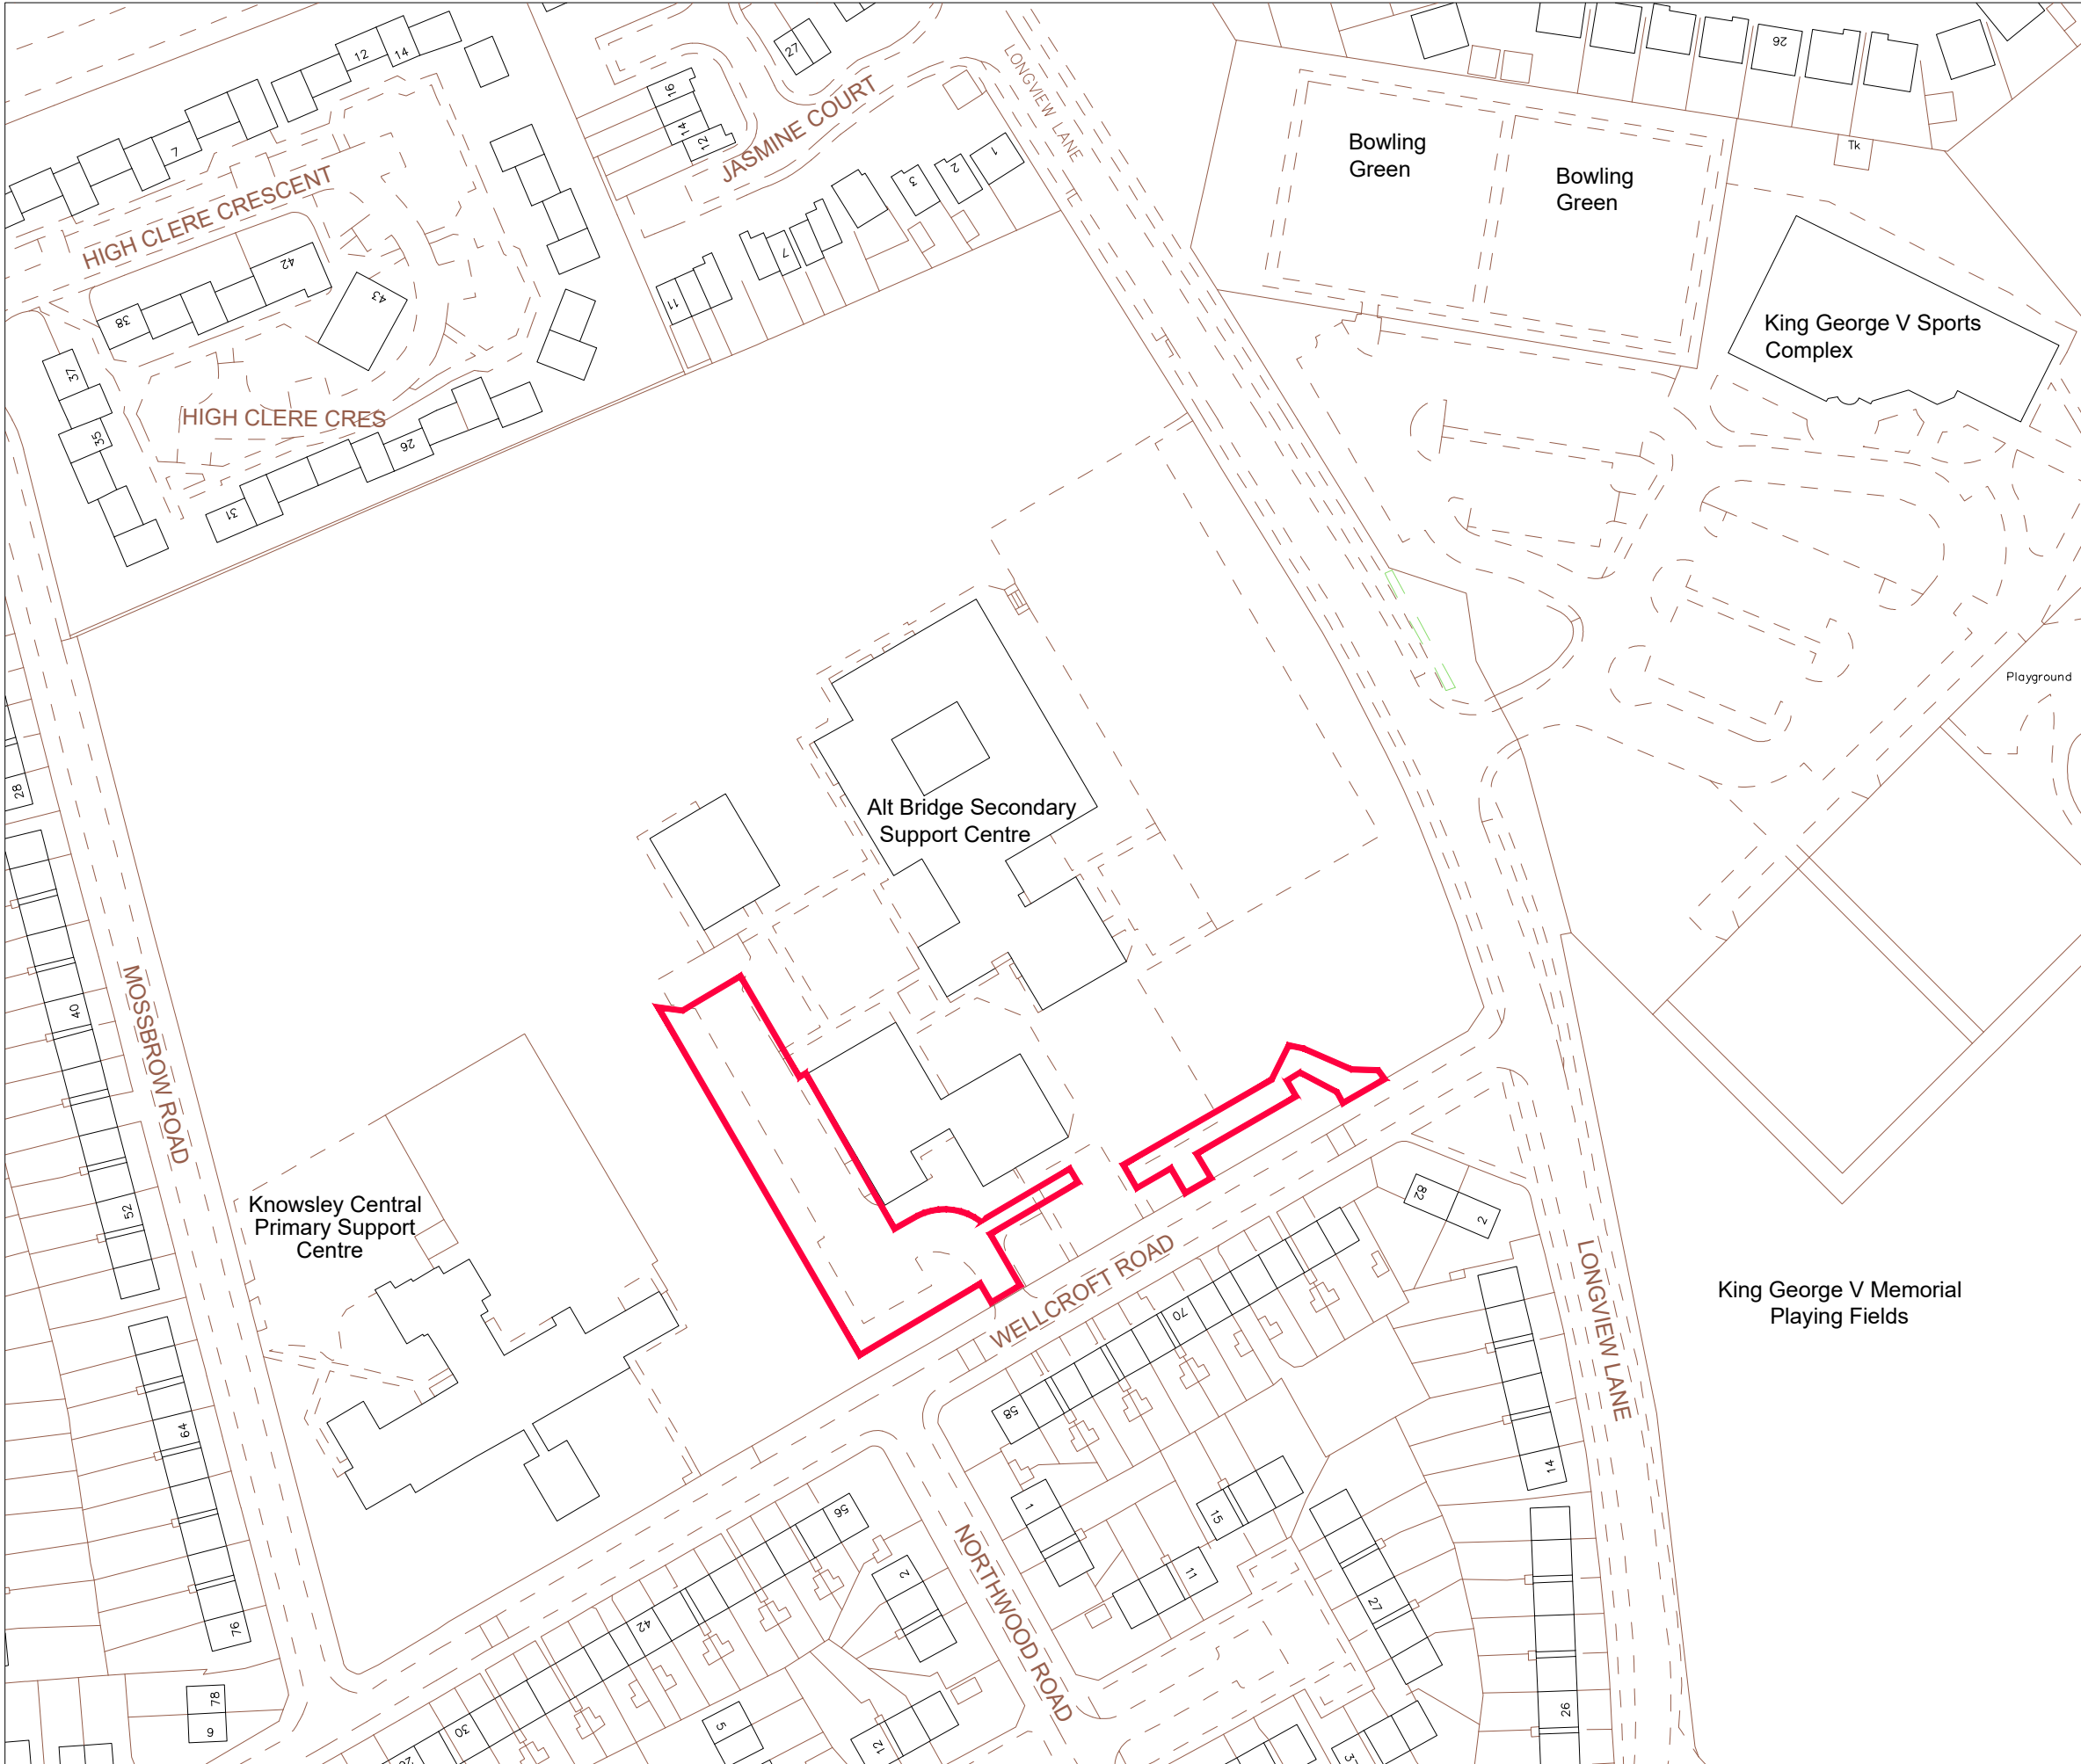


Drawing copyright belongs to ESS Knowsley MBC Ordnance Survey material produced with permission under Knowsley Metropolitan Borough Council Crown Copyright OS licence number 100017655, 2025

Revision	Description	Date
1	First Issue	May 25
2	Amended Layout	Jun 25



Legend

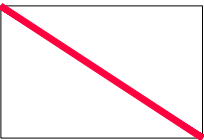

Site Boundary

Scale Bar



Knowsley Council
Environmental Sustainability Service

Project Name
**Alt Bridge School
Site Enhancements**

Project Address
Westcroft Road, Huyton

Drawing Description
Location Plan

Drawn By J Towers	Checked By JT
Date May 25	Date May 25
Scale 1:1250 @ A3	Verified By JT
	Date May 25

Project Reference Number	Drawing Number	Revision
24-014	L004	2

Knowsley Metropolitan Borough Council
Environmental Sustainability Service, Court Hey Park, Roby Road Huyton L16 3NA
Tel: 0151 443 3682 Email: enquiries.ess@knowsley.gov.uk