




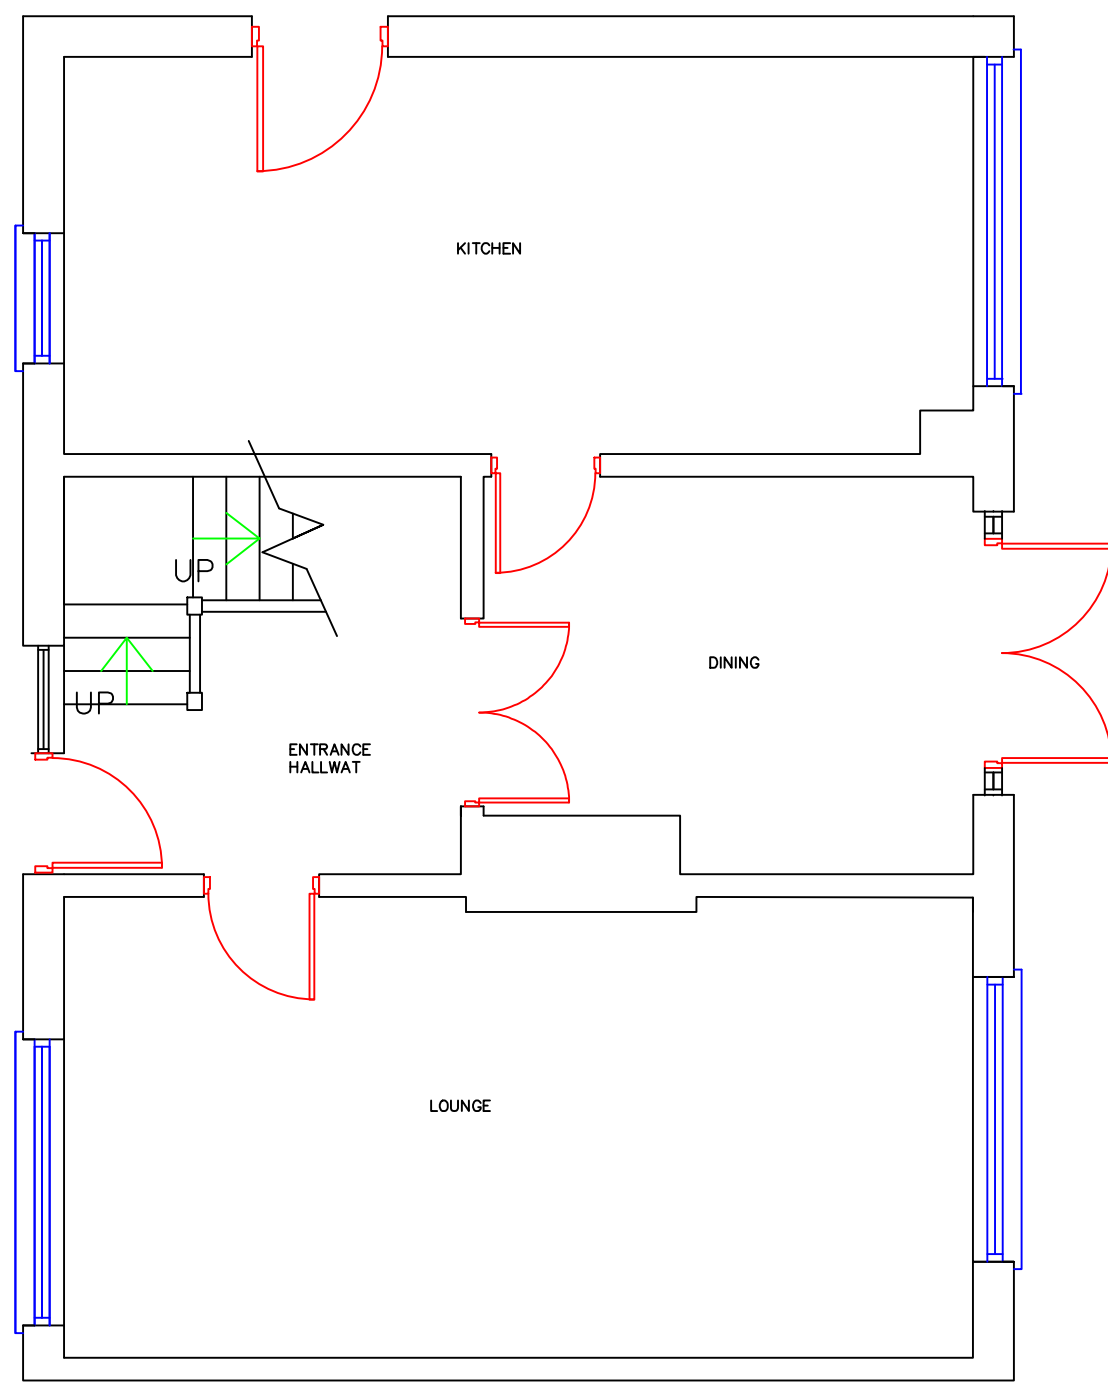


EXISTING GROUND FLOOR PLAN 1:50

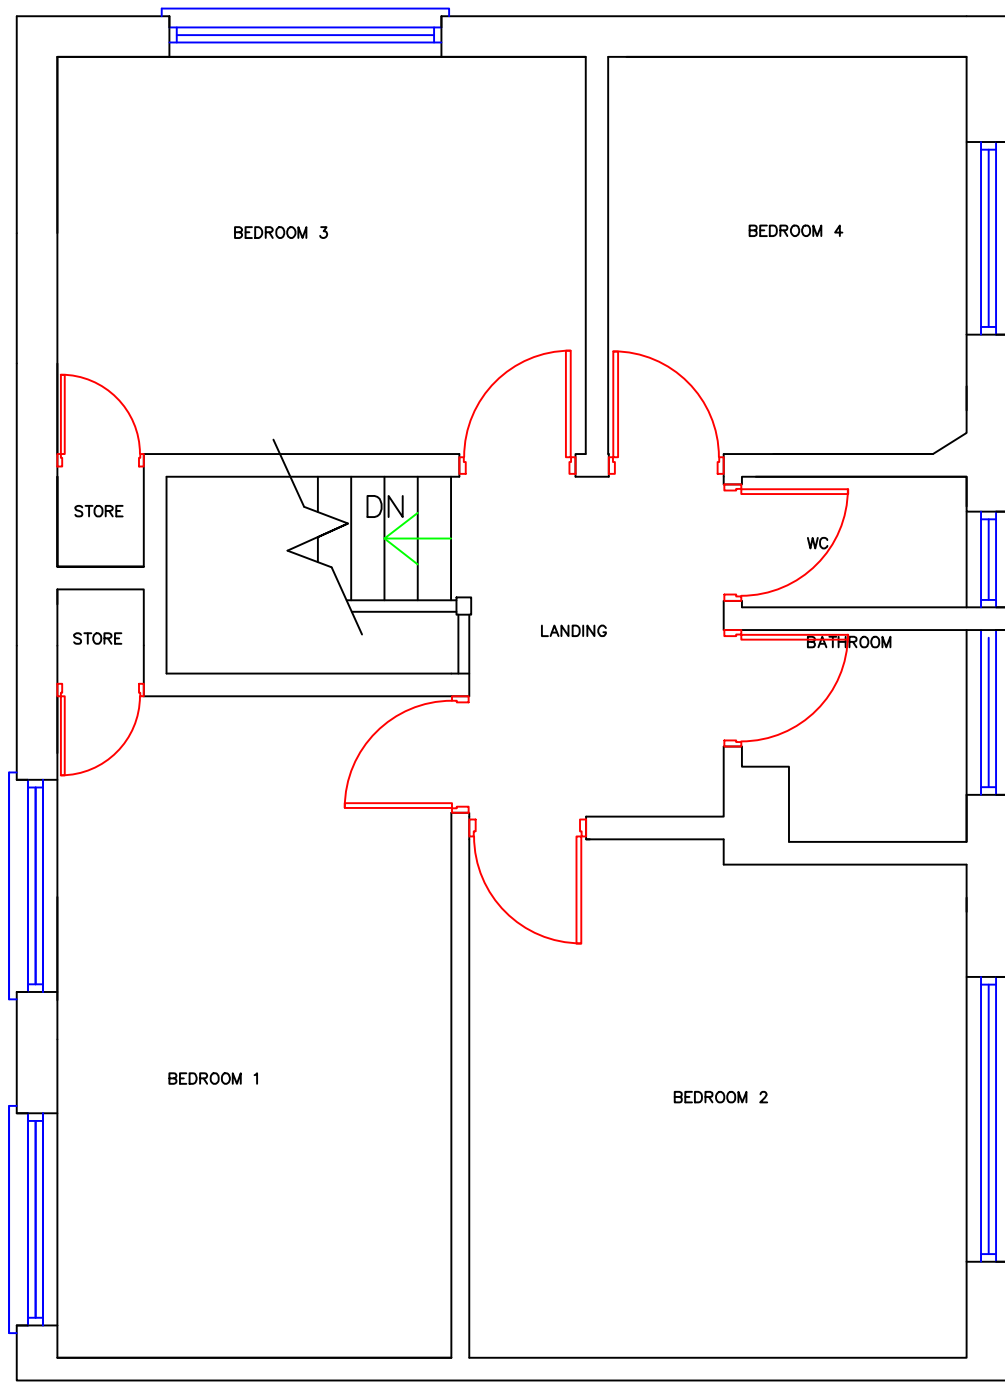


EXISTING FIRST FLOOR PLAN 1:50

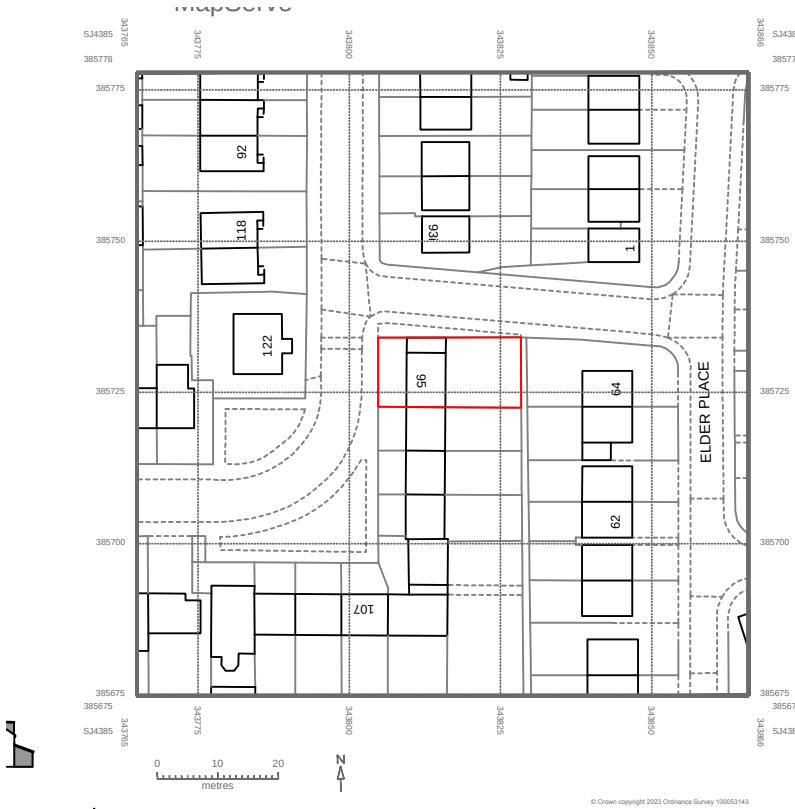


LOCATION PLAN 1:1250

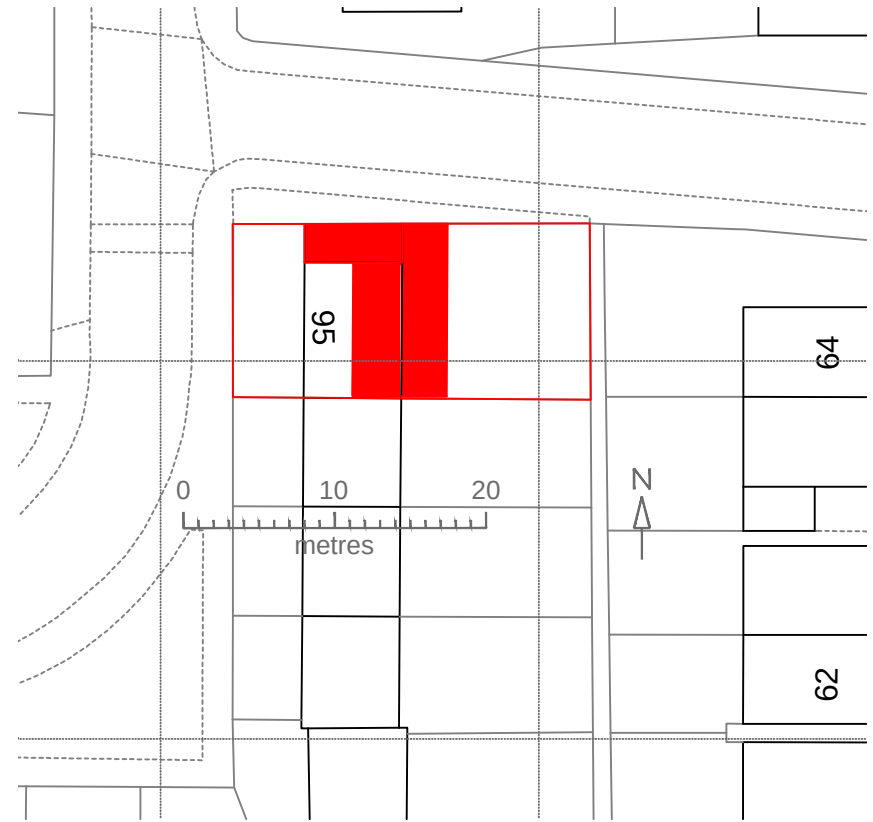


BLOCK PLAN 1:500

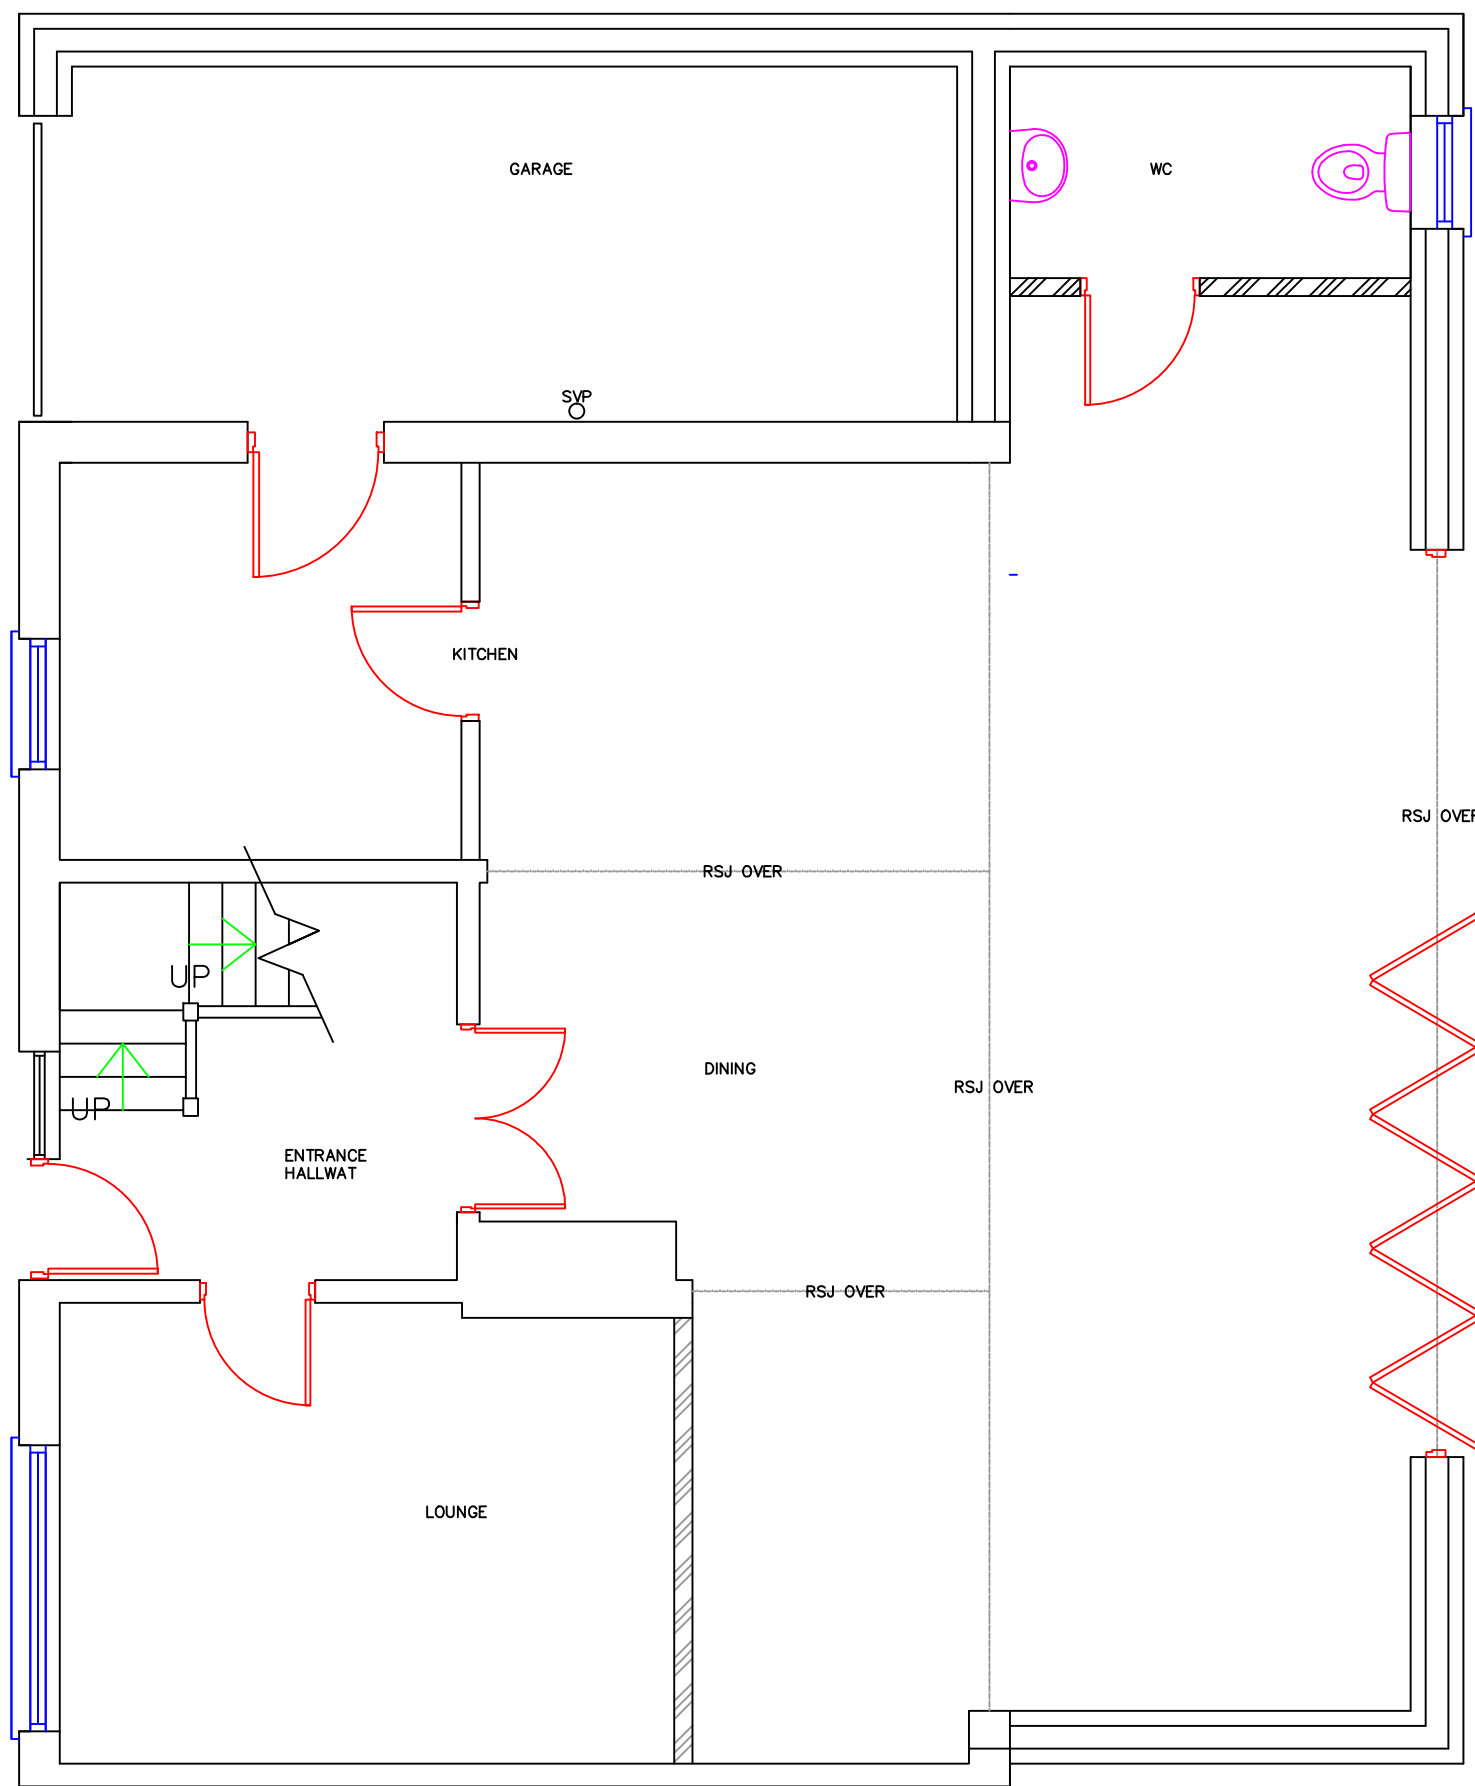


PROPOSED GROUND FLOOR PLAN 1:50

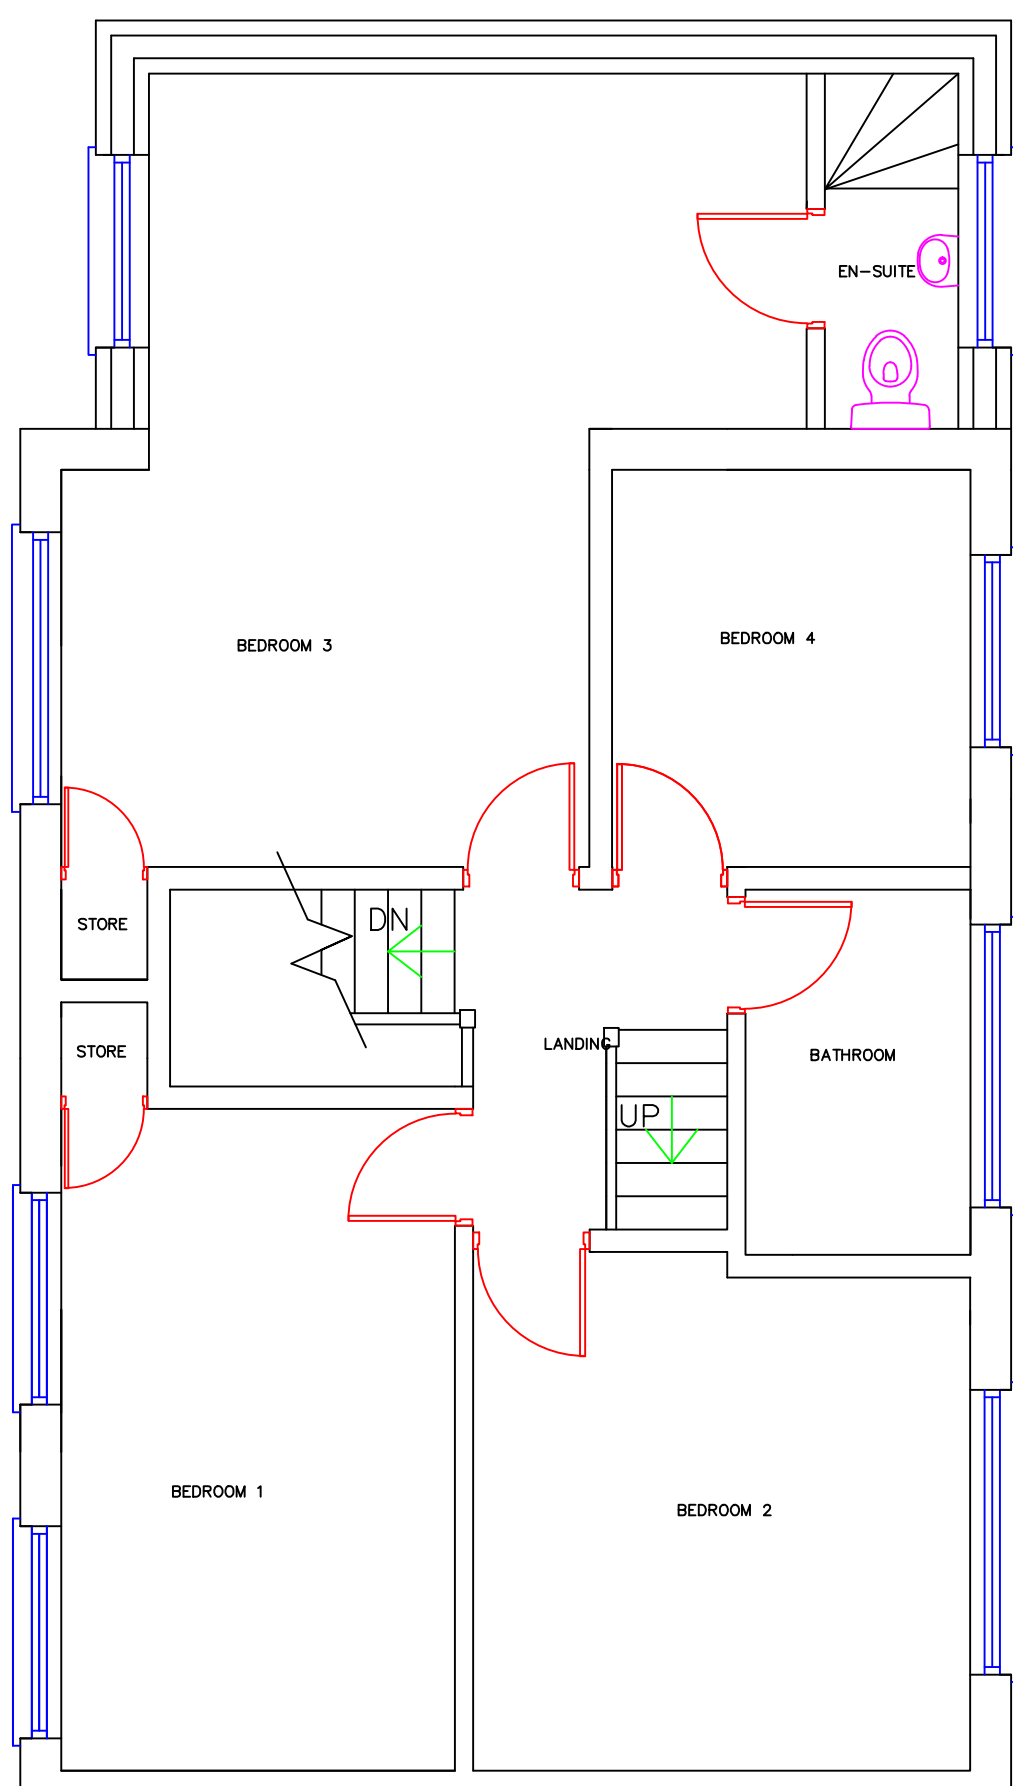

PROPOSED FIRST FLOOR PLAN 1:50

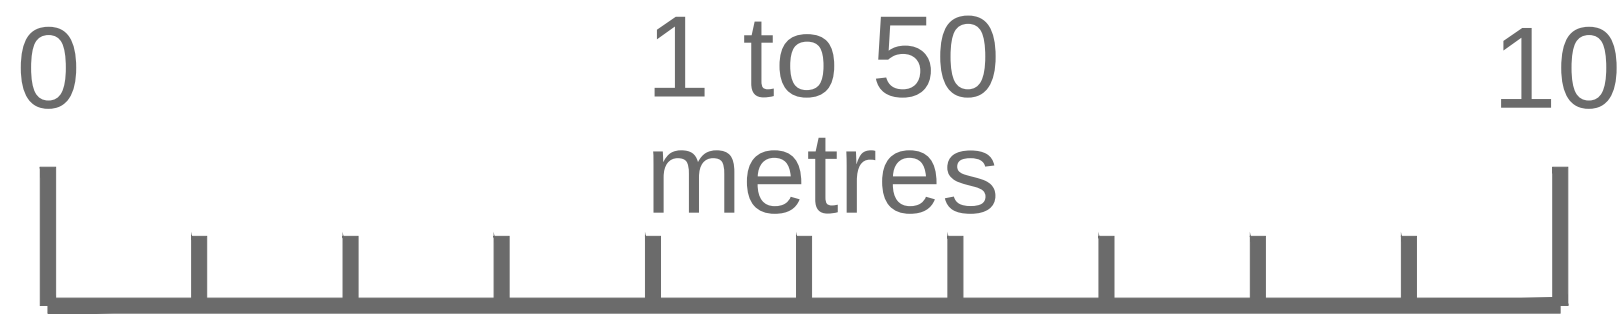

SCALE BAR

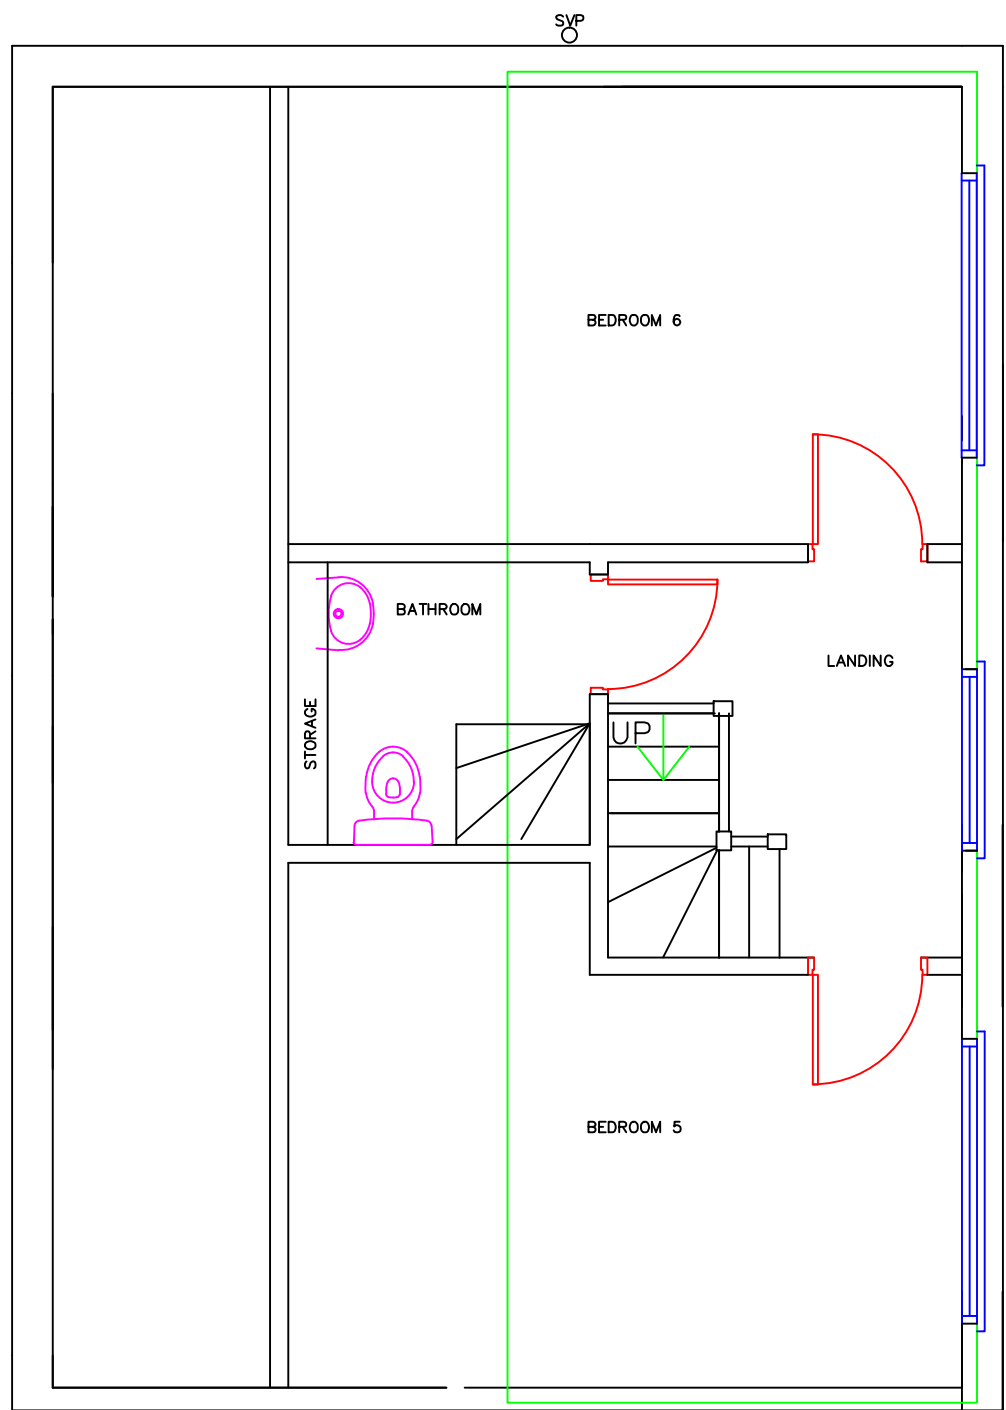

PROPOSED SECOND FLOOR PLAN 1:50

General Notes

No.	Revision/Issue	Date

Firm Name and Address

TWO STOREY EXTENSION TO SIDE
WITH SINGLE STOREY TO REAR
AND LOFT CONVERSION WITH DORMER

Project Name and Address

95 ARNCLIFFE ROAD
L25 9QE

Project	Sheet
H2K	1
Date	
OCT 23	
Scale	1:50 1:500 1:1250