



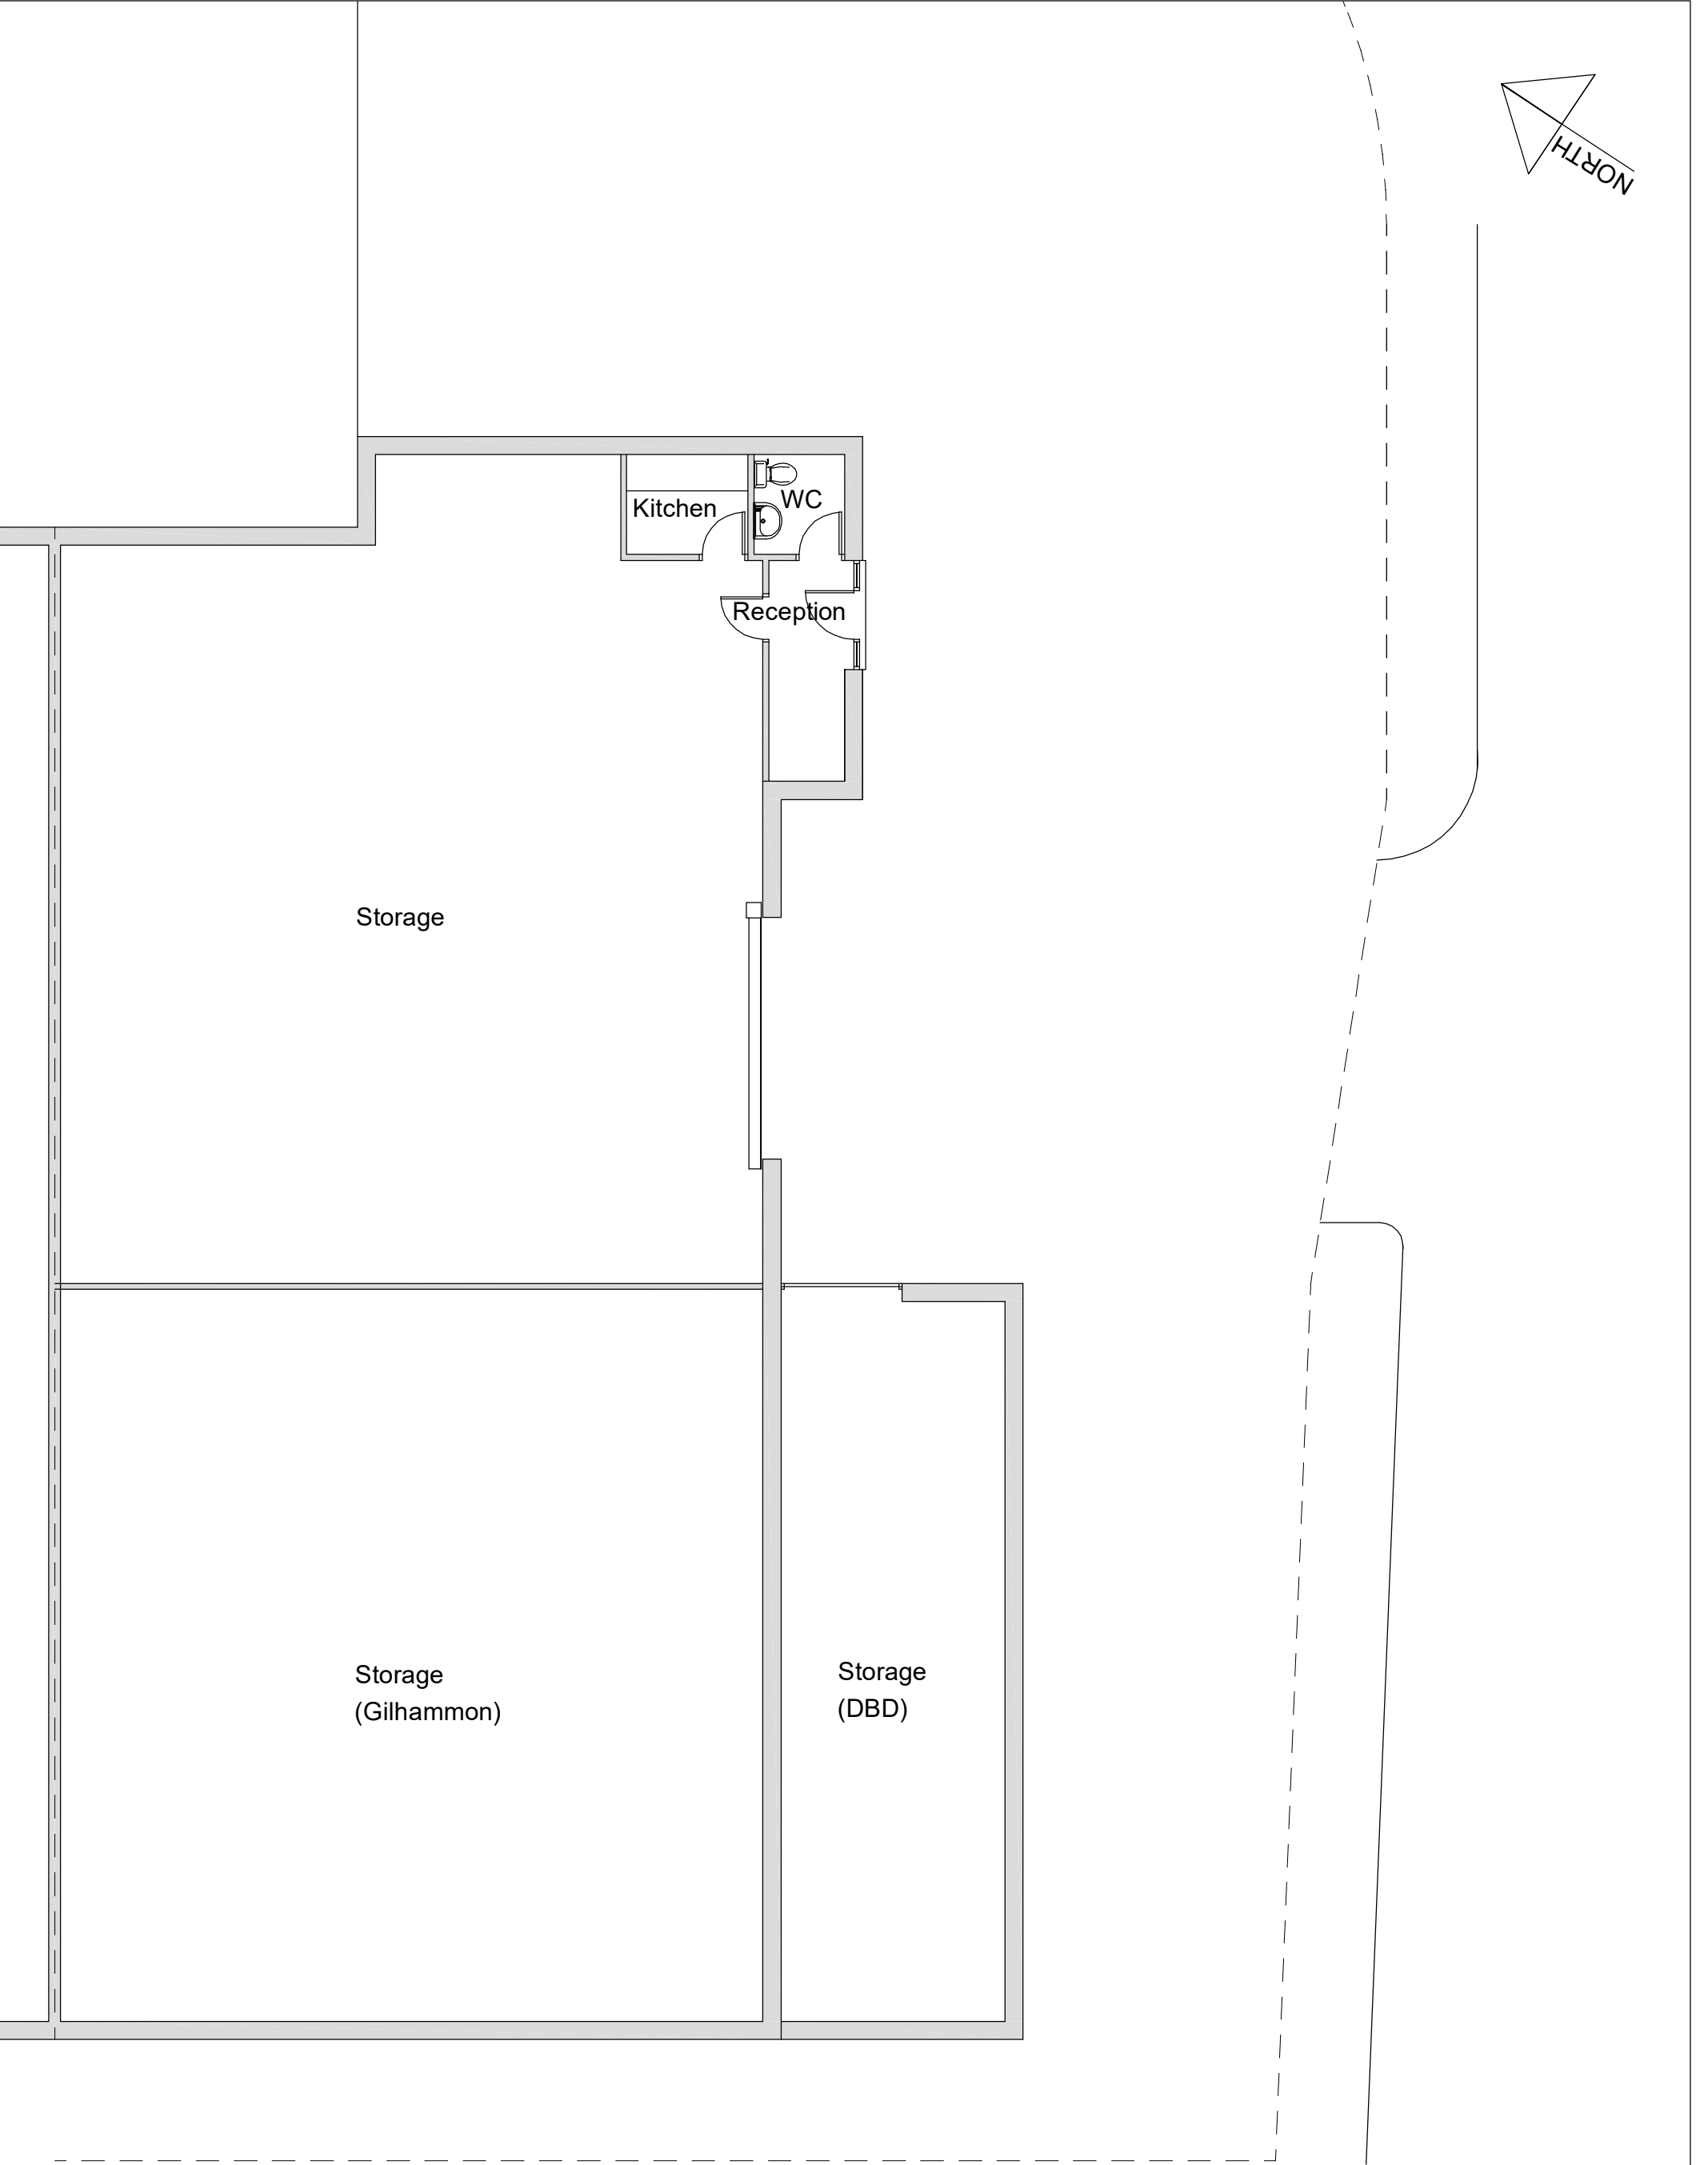

EXISTING :
Ground Floor Plan

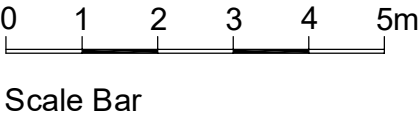

'A' : Scale bar added : 24 May 2024

**'1 BRICKFIELDS',
Huyton, Knowsley**

Scale	1:100@A3	Drng No.
Date	May 2024	BHK/EX1 (a)