

1 Substation Roof Screen - Plan View
1 : 50

Substation Location Plan

PPC steel top & base rails with intermediate posts - to manufacturers information Colour = RAL 7022

Perforated powder coated aluminium panels colour = RAL 7022

Existing pink brick

Existing stainless steel
handrail

Existing external steps

First Floor 84400 

3 Substation Roof Screen - Elevation 01
1:50

PPC steel top & base rails
with intermediate posts -
to manufacturers
information Colour =
RAL 7022


Perforated powder coated
aluminium panels colour
= RAL 7022 _____

First Floor
84400

Existing pink brick


Existing stainless steel
handrail

Existing external steps

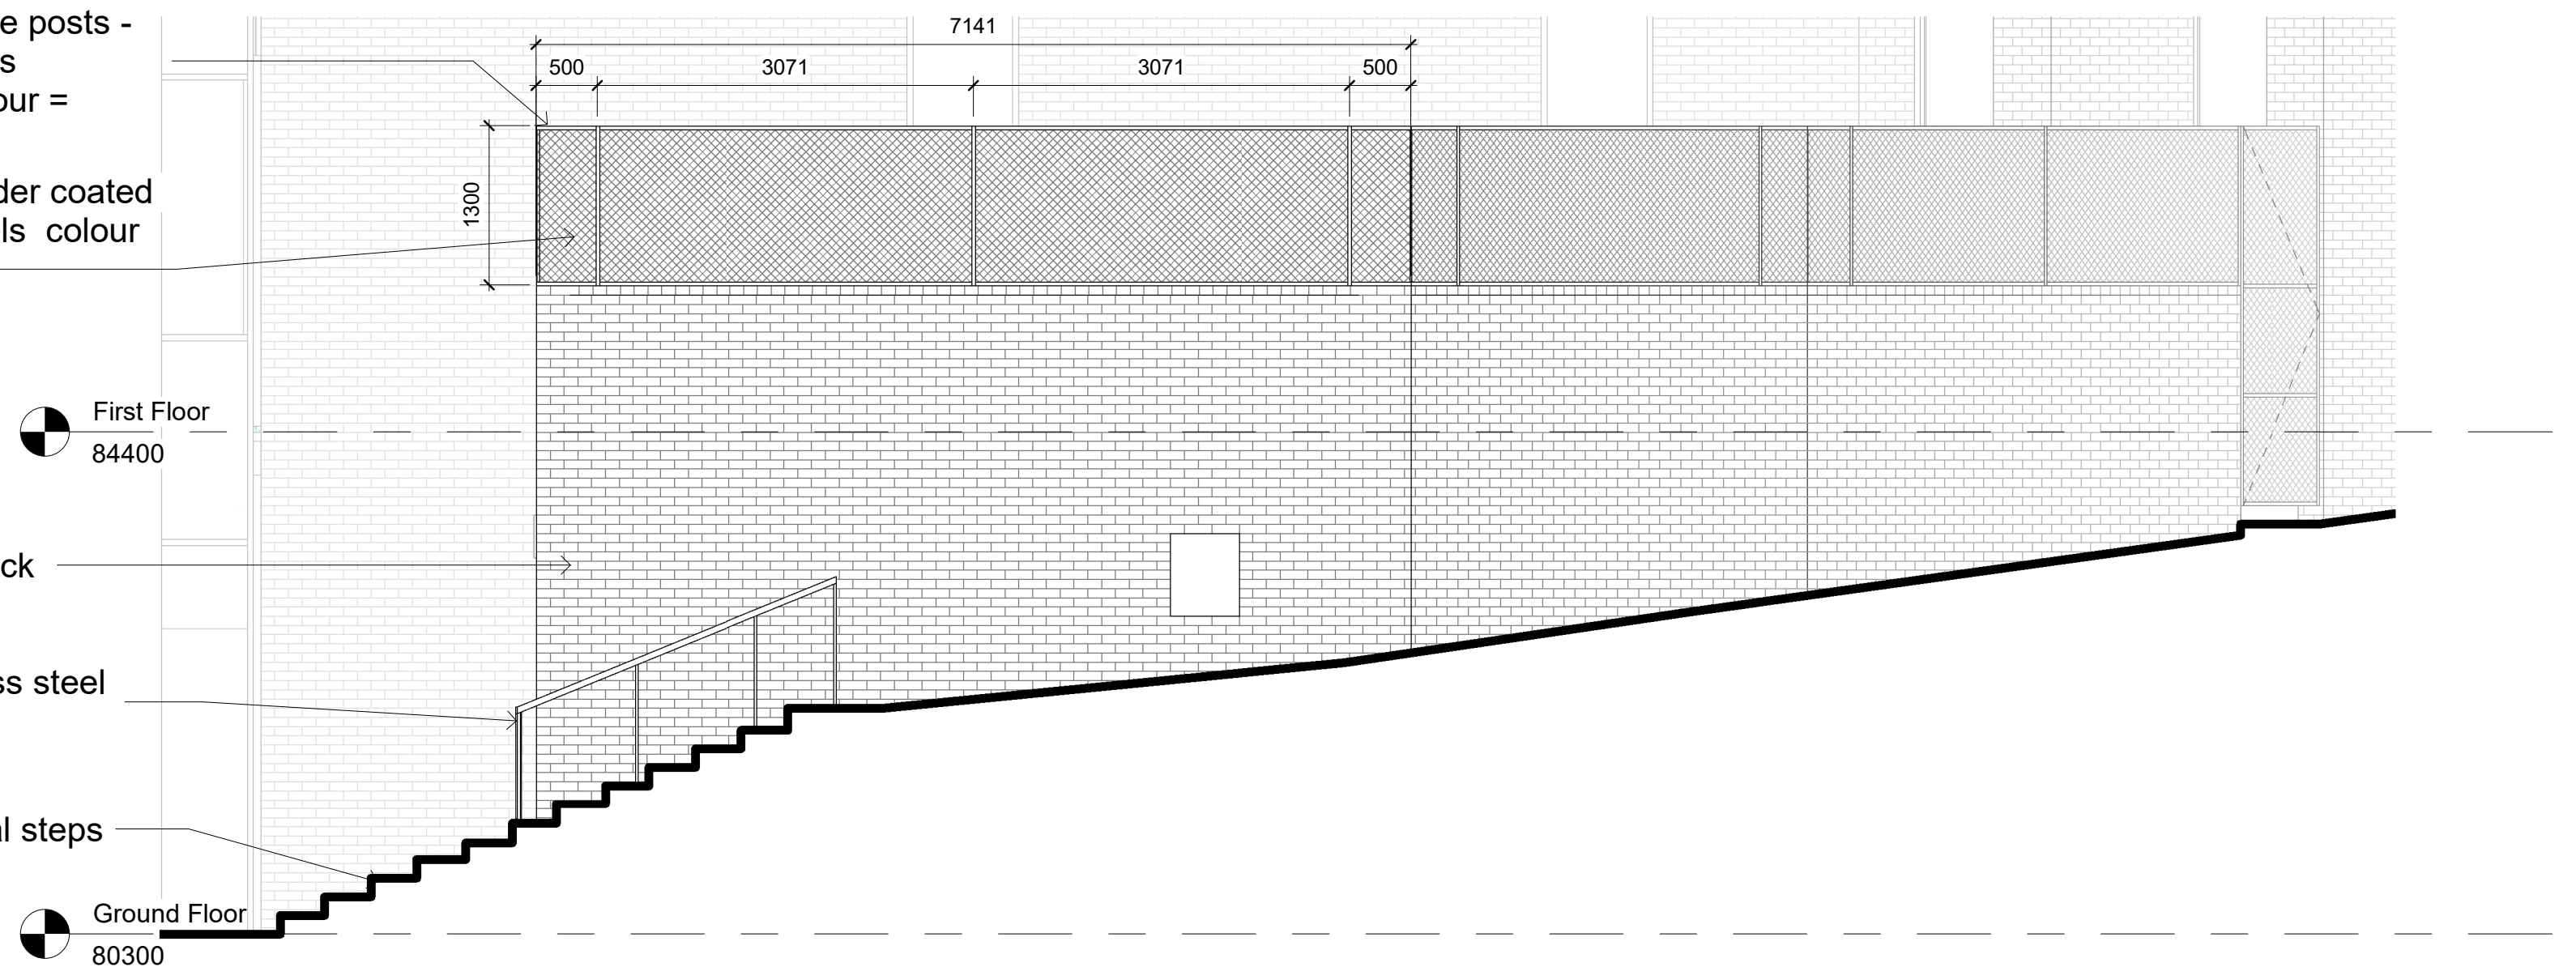


4 Substation Roof Screen - Elevation 02
1 : 50


Draft example of artwork for perforated metal — panels to the central panel over door - as noted above.
Final artwork TBC - this example is only a placeholder

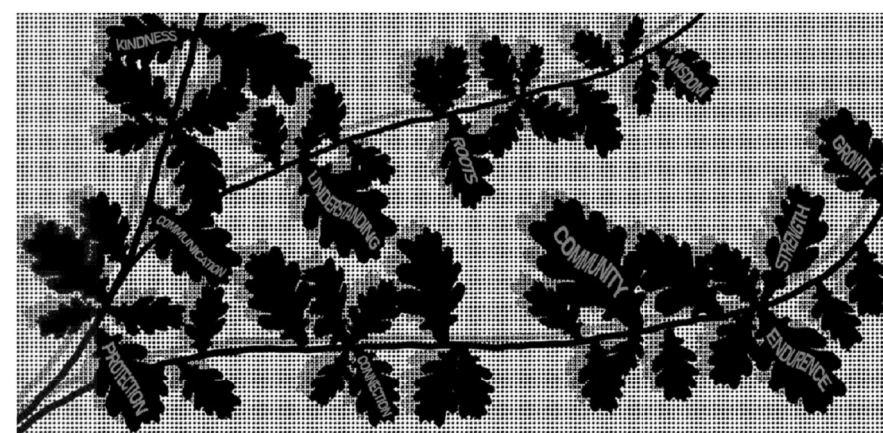

Perforated panels to be 8mm Round Hole 11mm pitch.
PPC to RAL 7022. Panels to be flush with edge of steel frame. No perforations at edges where panels to be fixed to frame.
Anti-climb and anti-vandal fixings.
Contractor to allow for local wind loading conditions and indicate proposals for fixings

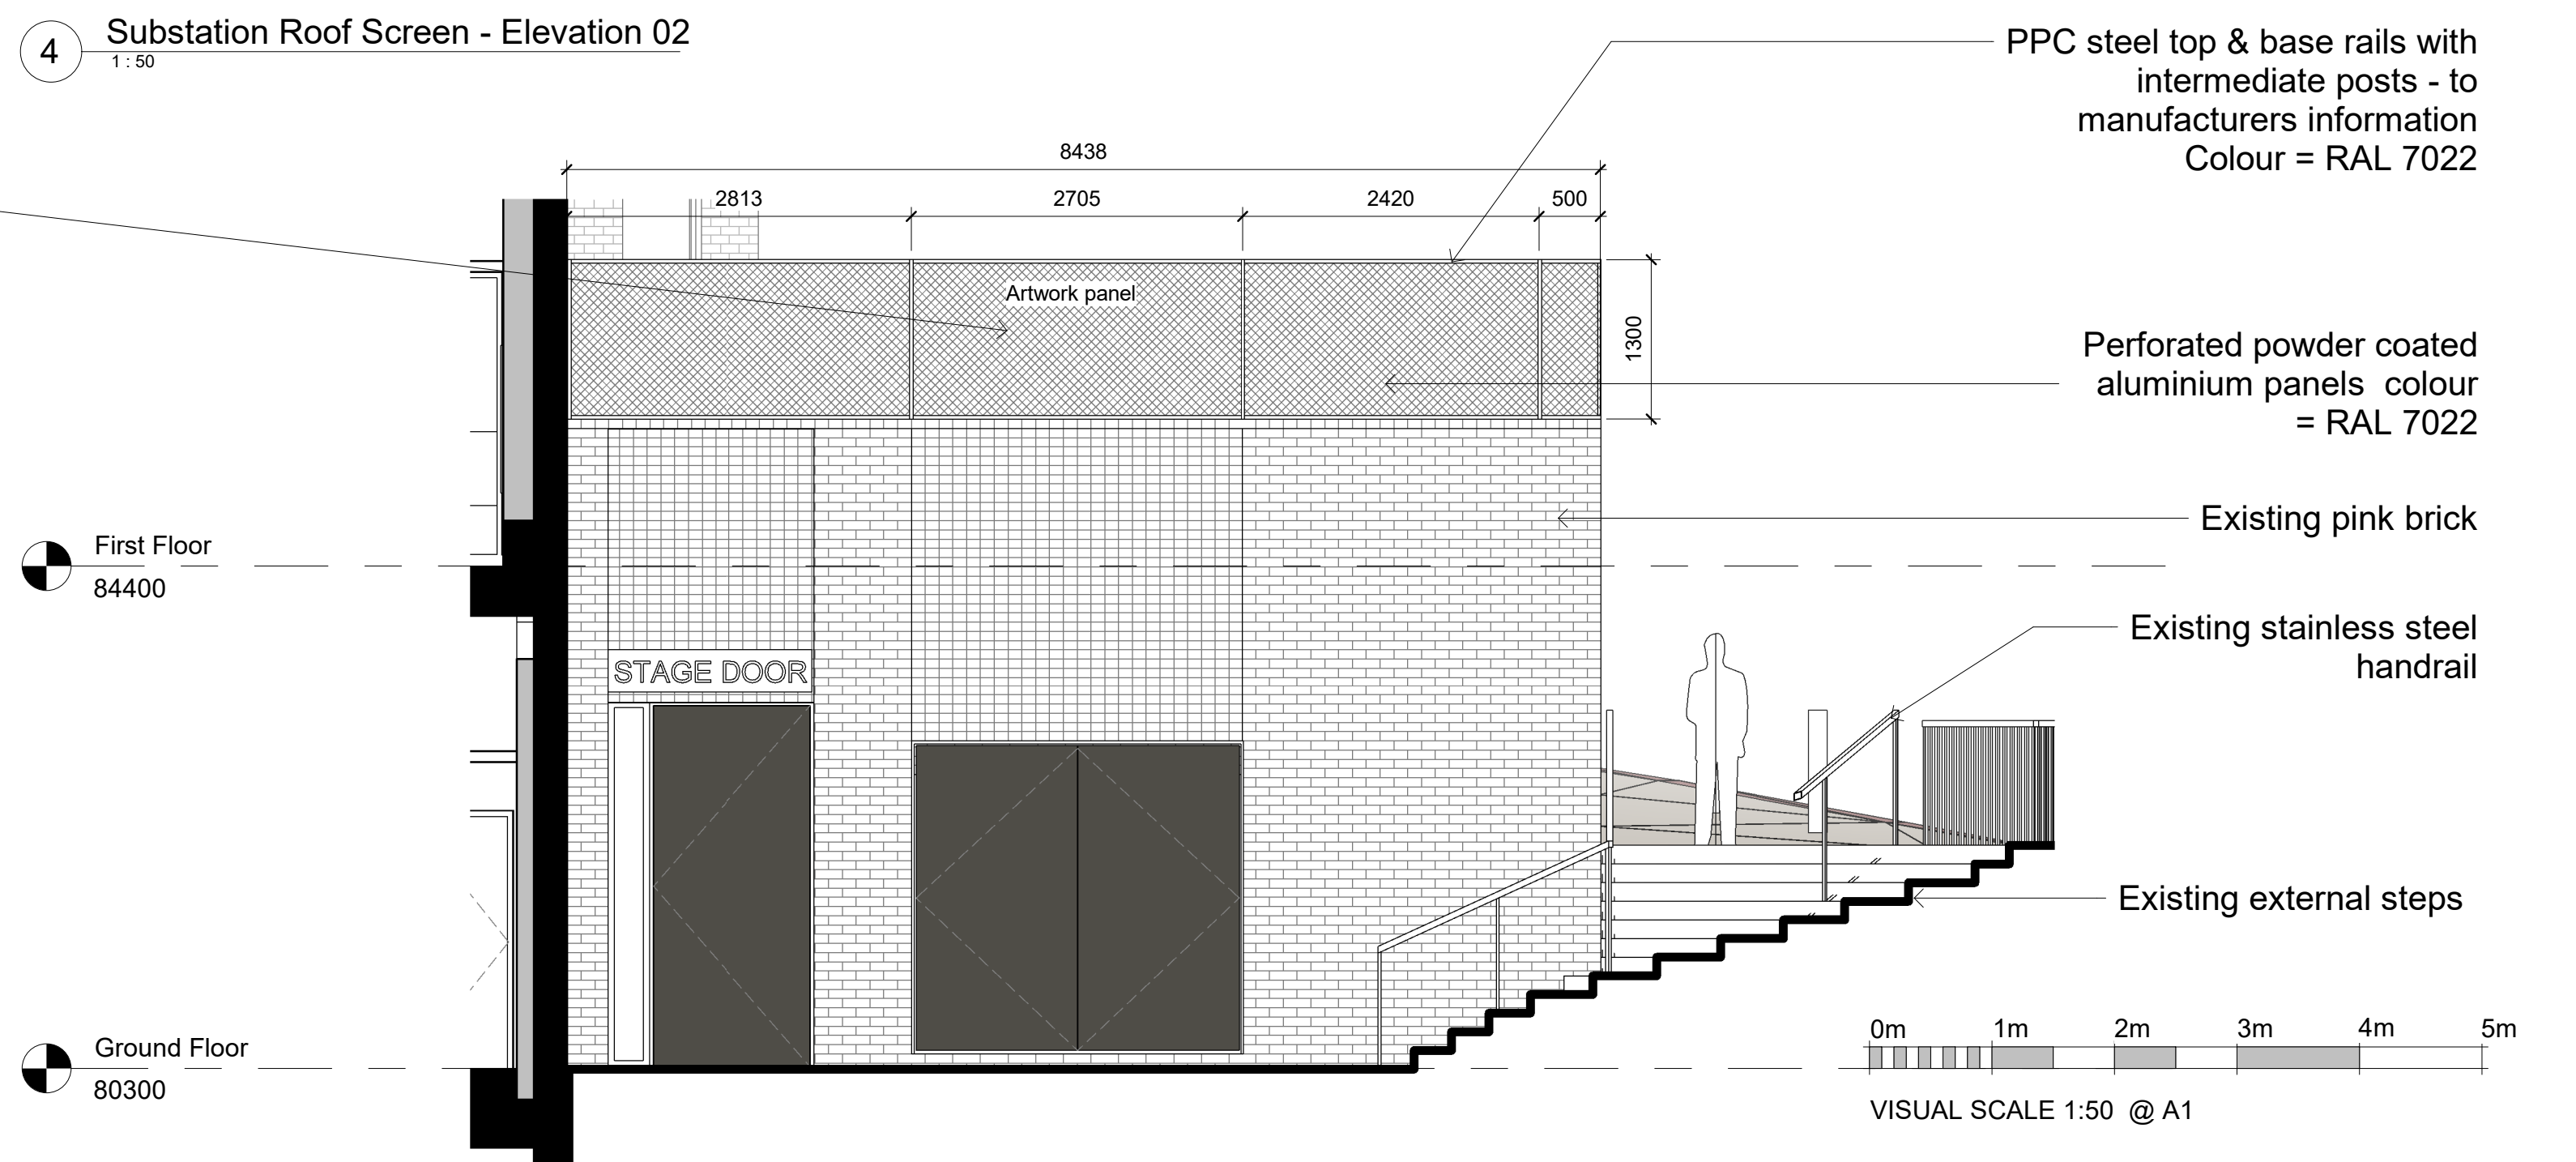

5 Substation Roof Screen - Elevation 03

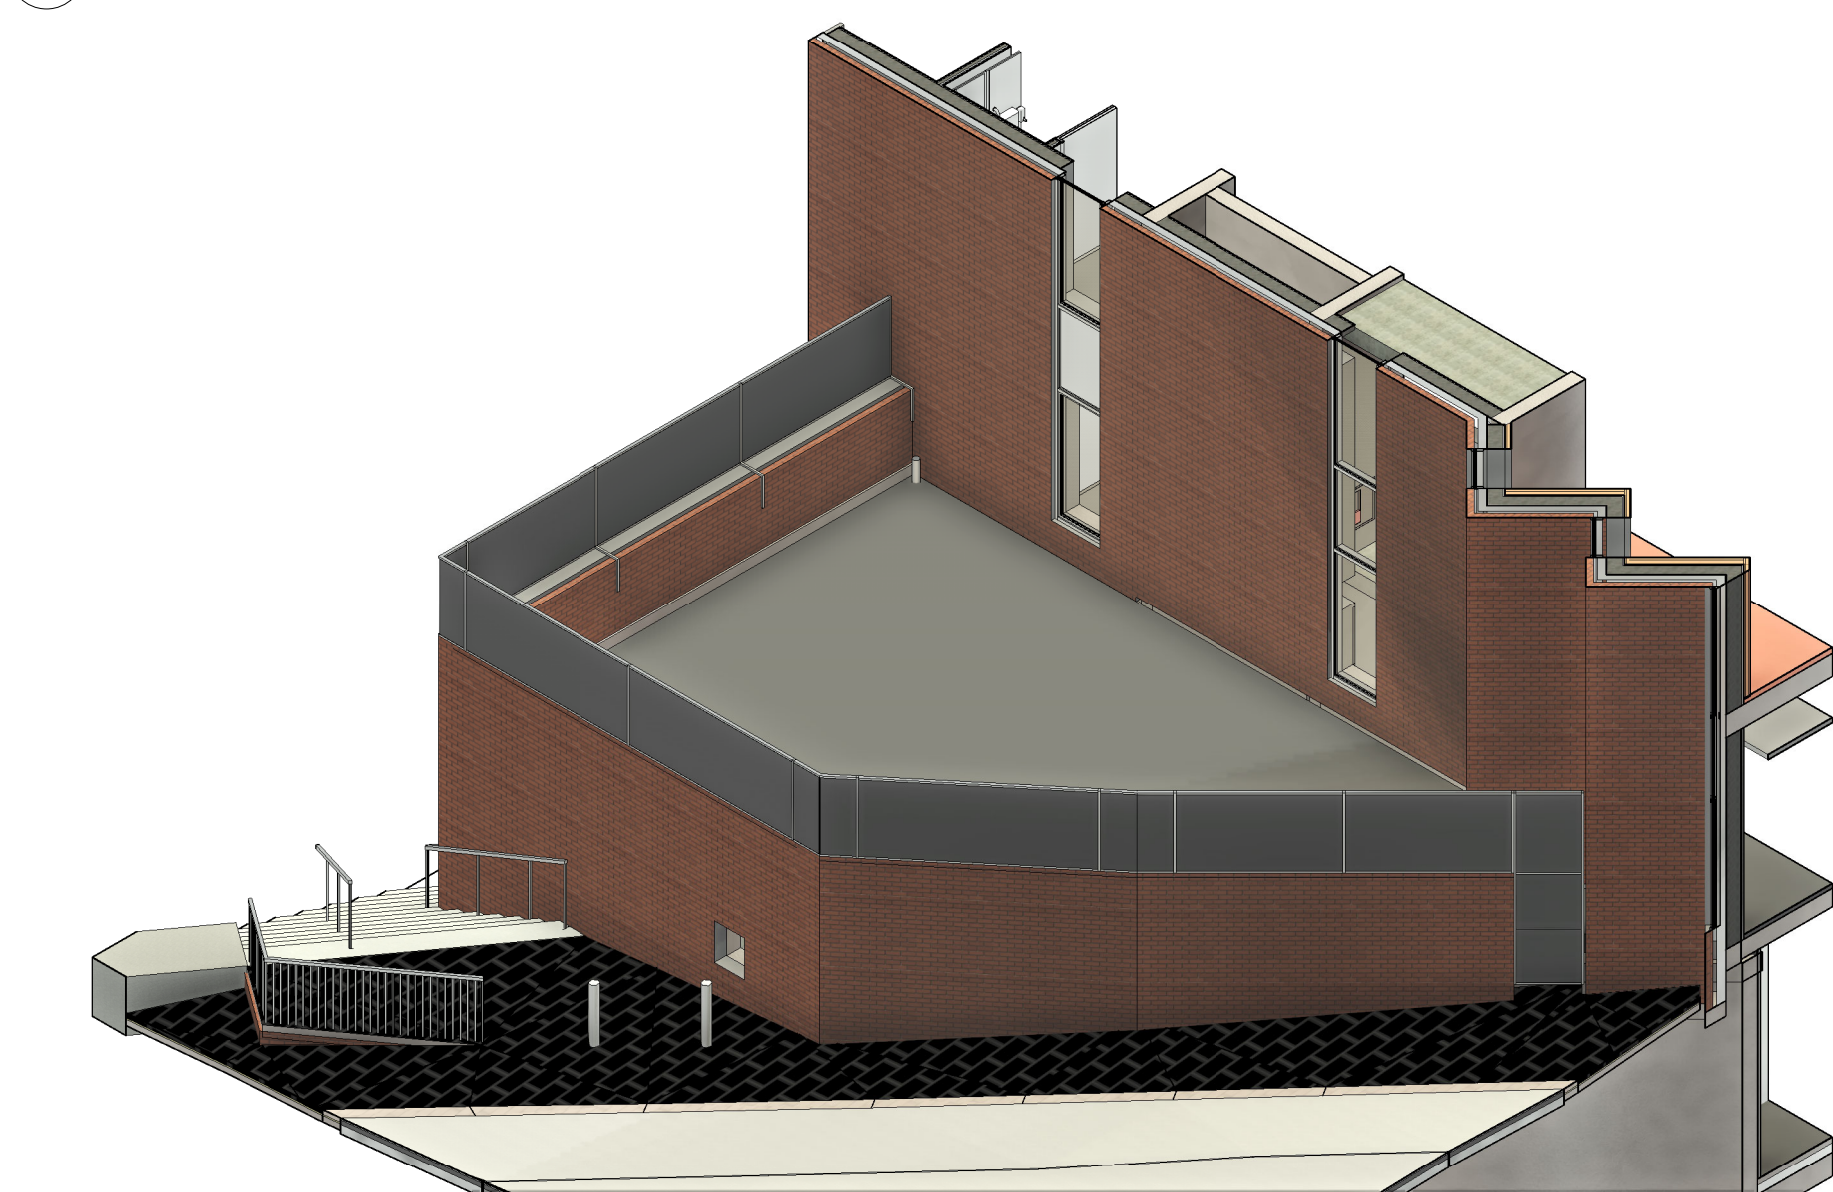

2 Substation Roof Screen - 3D View

[illegible]

DO NOT SCALE. Use figured dimensions only.
The contractor is requested to check all dimensions before the work is put in hand.
©All copyrights Austin-Smith:Lord Ltd
This drawing must only be used for the purpose for which it is supplied and its contents must be reproduced for any purpose without written permission.
No areas indicated, or areas calculated from this drawing should be used for valuation purposes as the basis for development contracts.
Austin-Smith:Lord Ltd is a limited company registered in England & Wales with registered number 11773049 Registered Office: Port of Liverpool Building, Pier Head Liverpool L3 1BY

Drawn	MA	Austin-Smith:Lord Ltd Architects Designers Planners Landscape Architects
Date	March 2024	Port Of Liverpool Building Pier Head, Liverpool L3 1BY
Scale @ A1	As indicated	t +44 (0)151 227 1083 e liverpool@austinsmithlord.com
Status	PLANNING	

Drawings and models powered by

Austin-Smith: Lord

Project Shakespeare North

Description Substation Roof Screen

Job No.	Drawing No.
123023	123023-ASL-00-FF-DR -A090