
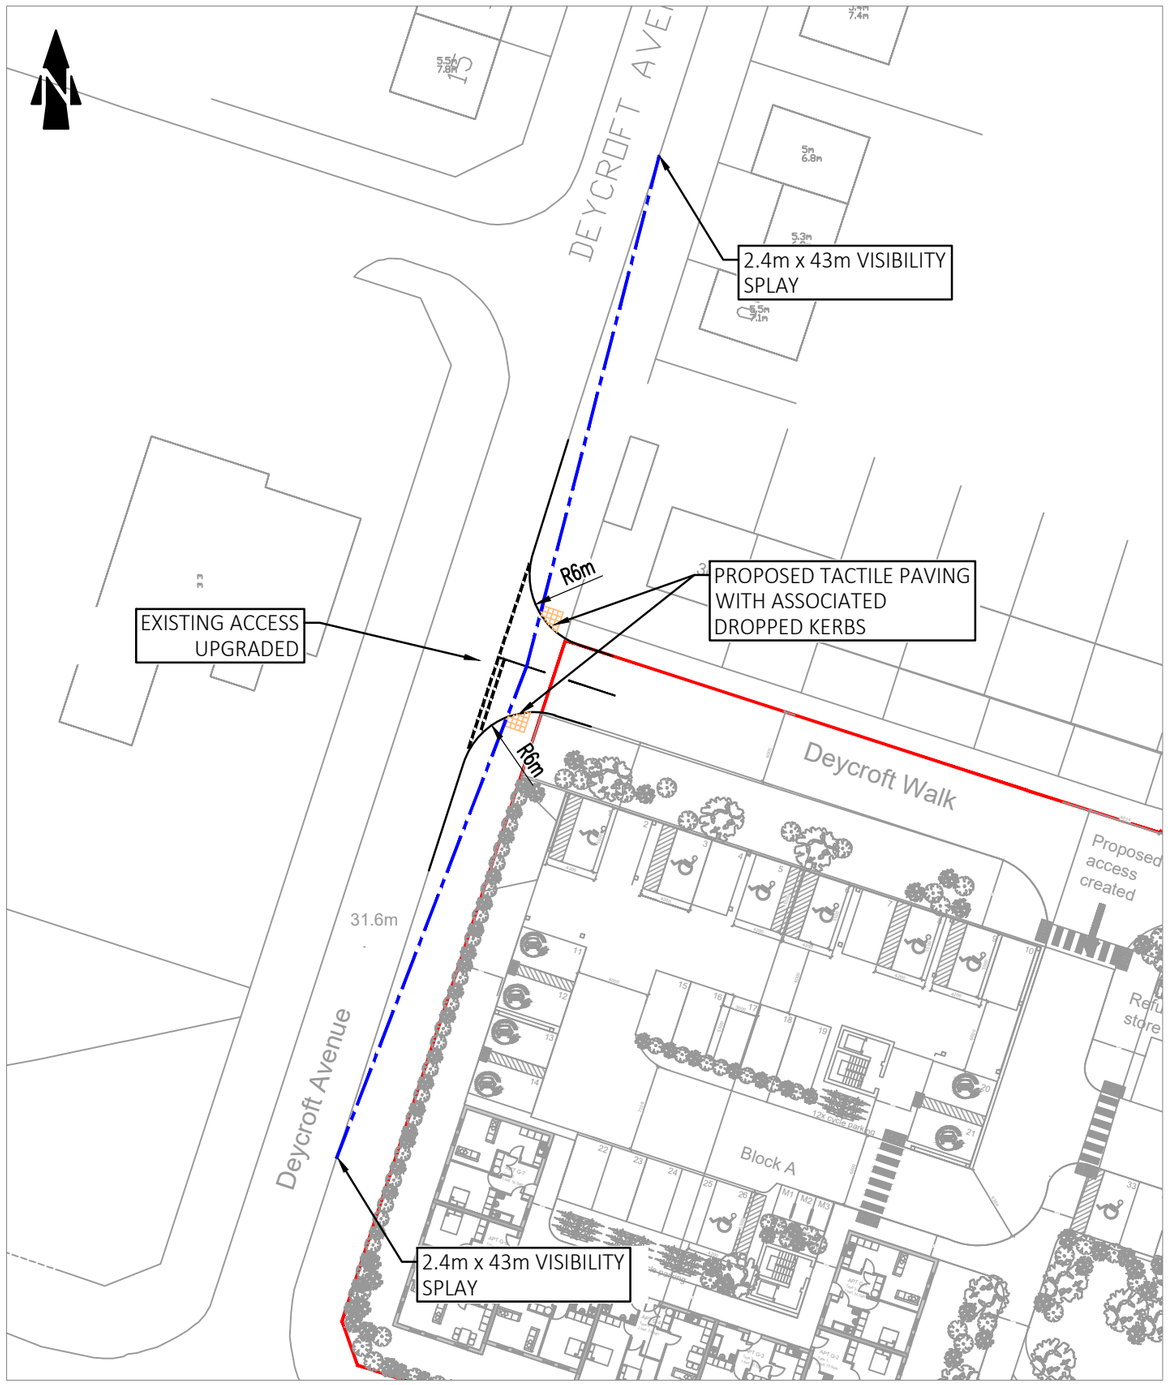


PROPOSED EASTERN ACCESS

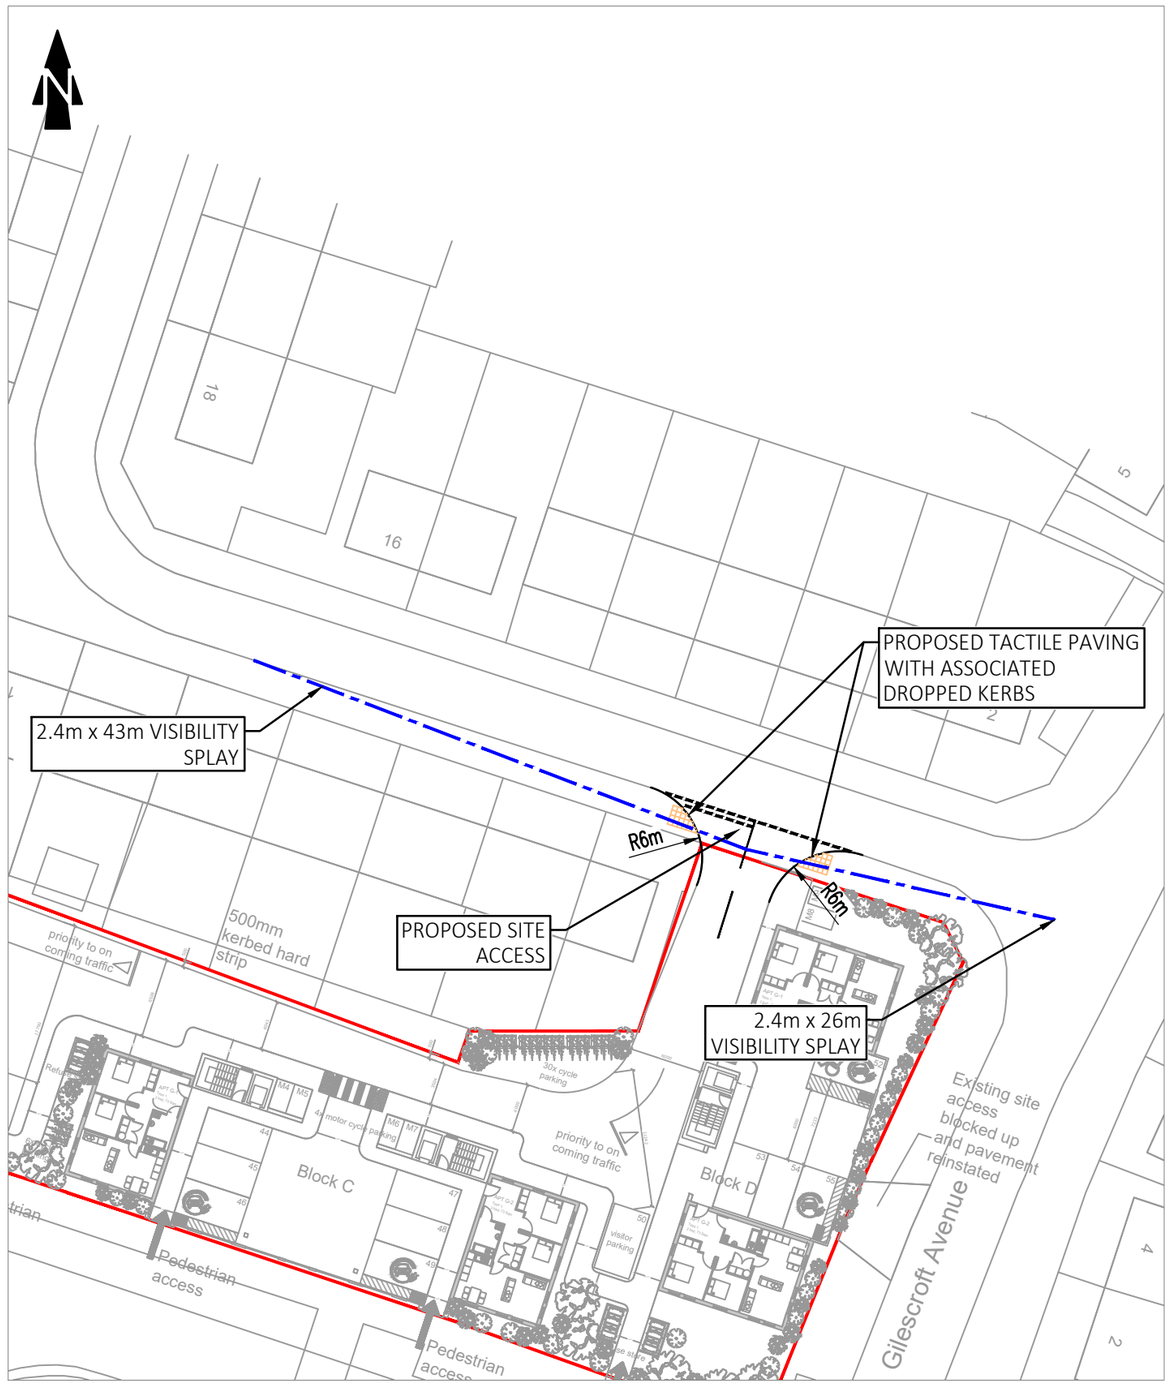

PROPOSED WESTERN ACCESS

KEY PLAN

VEHICLE MODELS USED IN SWEPT PATH ANALYSIS

NOTES

1. This drawing is for illustrative purposes only and not for construction.
2. This drawing is to be read and printed in colour.

0 5 10 25 50m

SCALE 1:500

FASTNET
Fastnet Transport Planning
54 St James Street
Liverpool
L1 0AB
07529 204 168
www.fastnetltd.co.uk
Registered in England and Wales: 13286661

DRAWING TITLE: SITE ACCESSES & VISIBILITY

CLIENT: SIGHT ACRE GROUP

PROJECT: PROPOSED RESIDENTIAL DEVELOPMENT

DRAWING NO.: J260317-SK01

SCALE @ A3: 1:500

REVISIONS

REV		DRAWN	CHECKED	REV DATE
-	FIRST ISSUE	S.WILLIAMS	J.PARRY	03.09.2026