





PROPOSED REAR ELEVATION 1:50

PROPOSED FRONT ELEVATION 1:50

PROPOSED GABLE ELEVATION 1:50

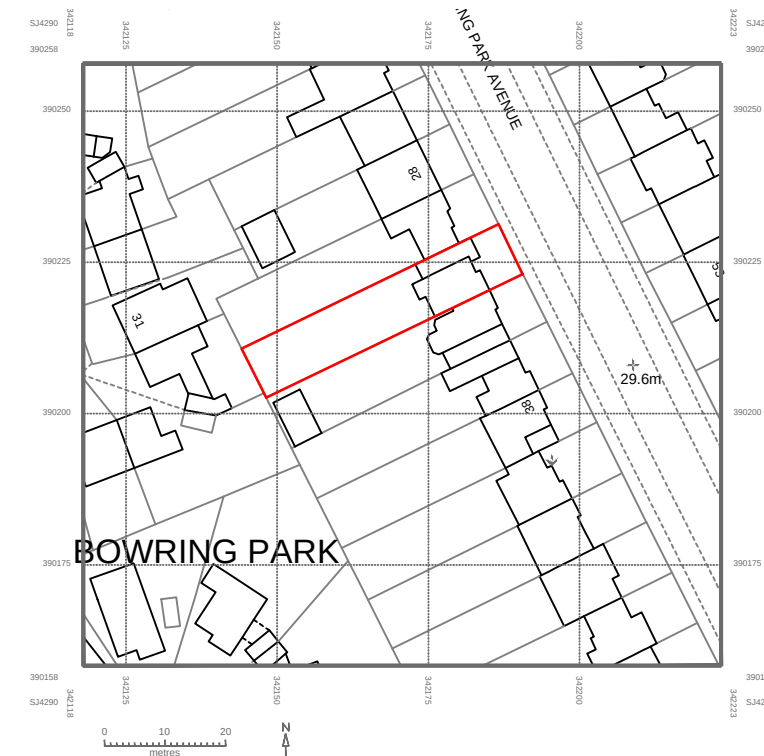

LOCATION PLAN 1:1250

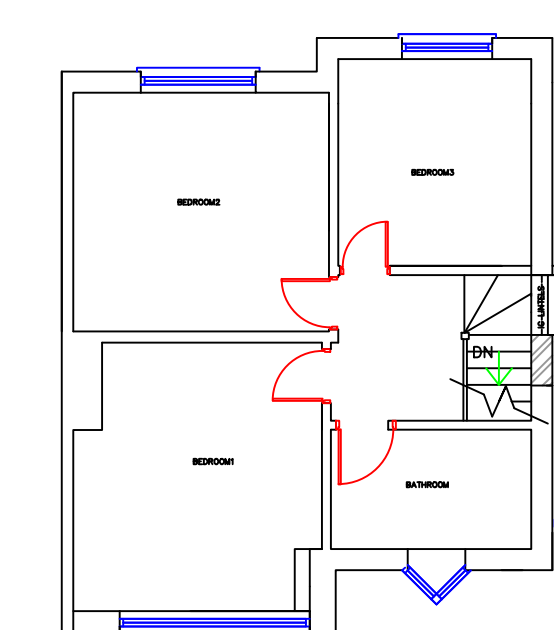


EXISTING FIRST FLOOR PLAN 1:100




EXISTING REAR ELEVATION 1:100




EXISTING FRONT ELEVATION 1:100

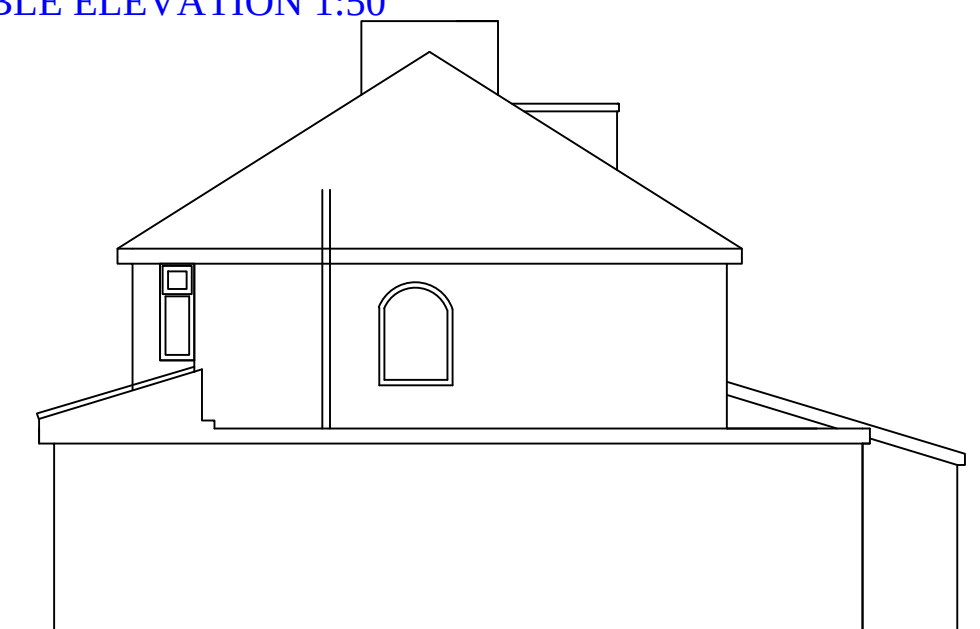


EXISTING GABLE ELEVATION 1:100

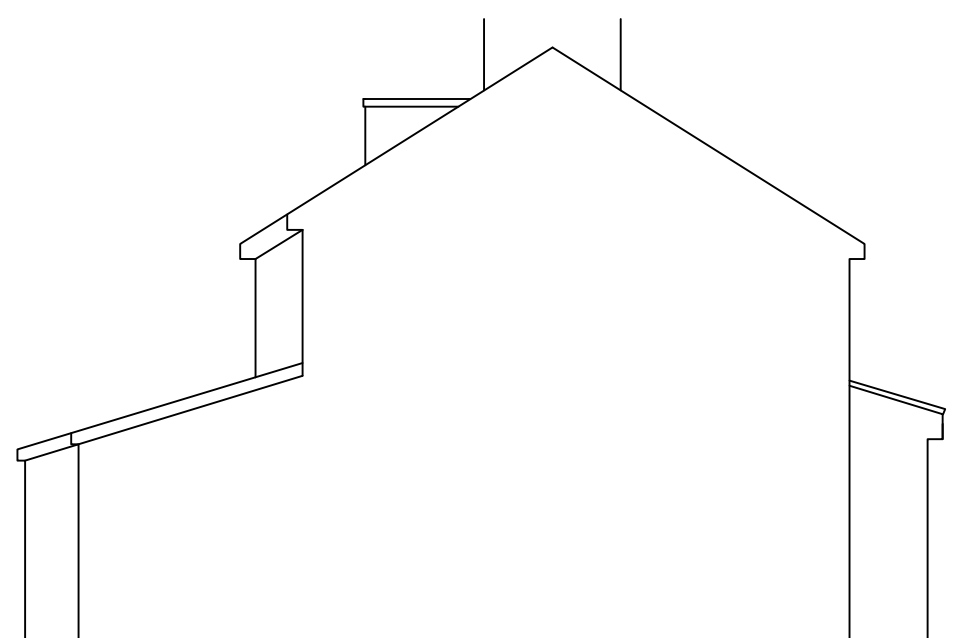

EXISTING GABLE ELEVATION 1:100

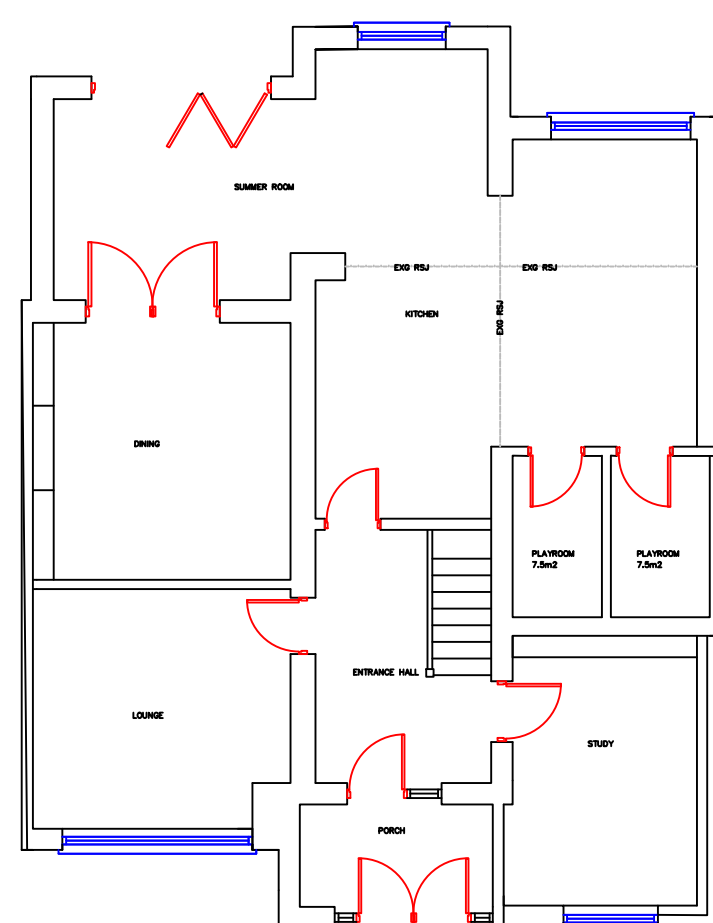


EXISTING&PROPOSED GROUND FLOOR PLAN 1:100

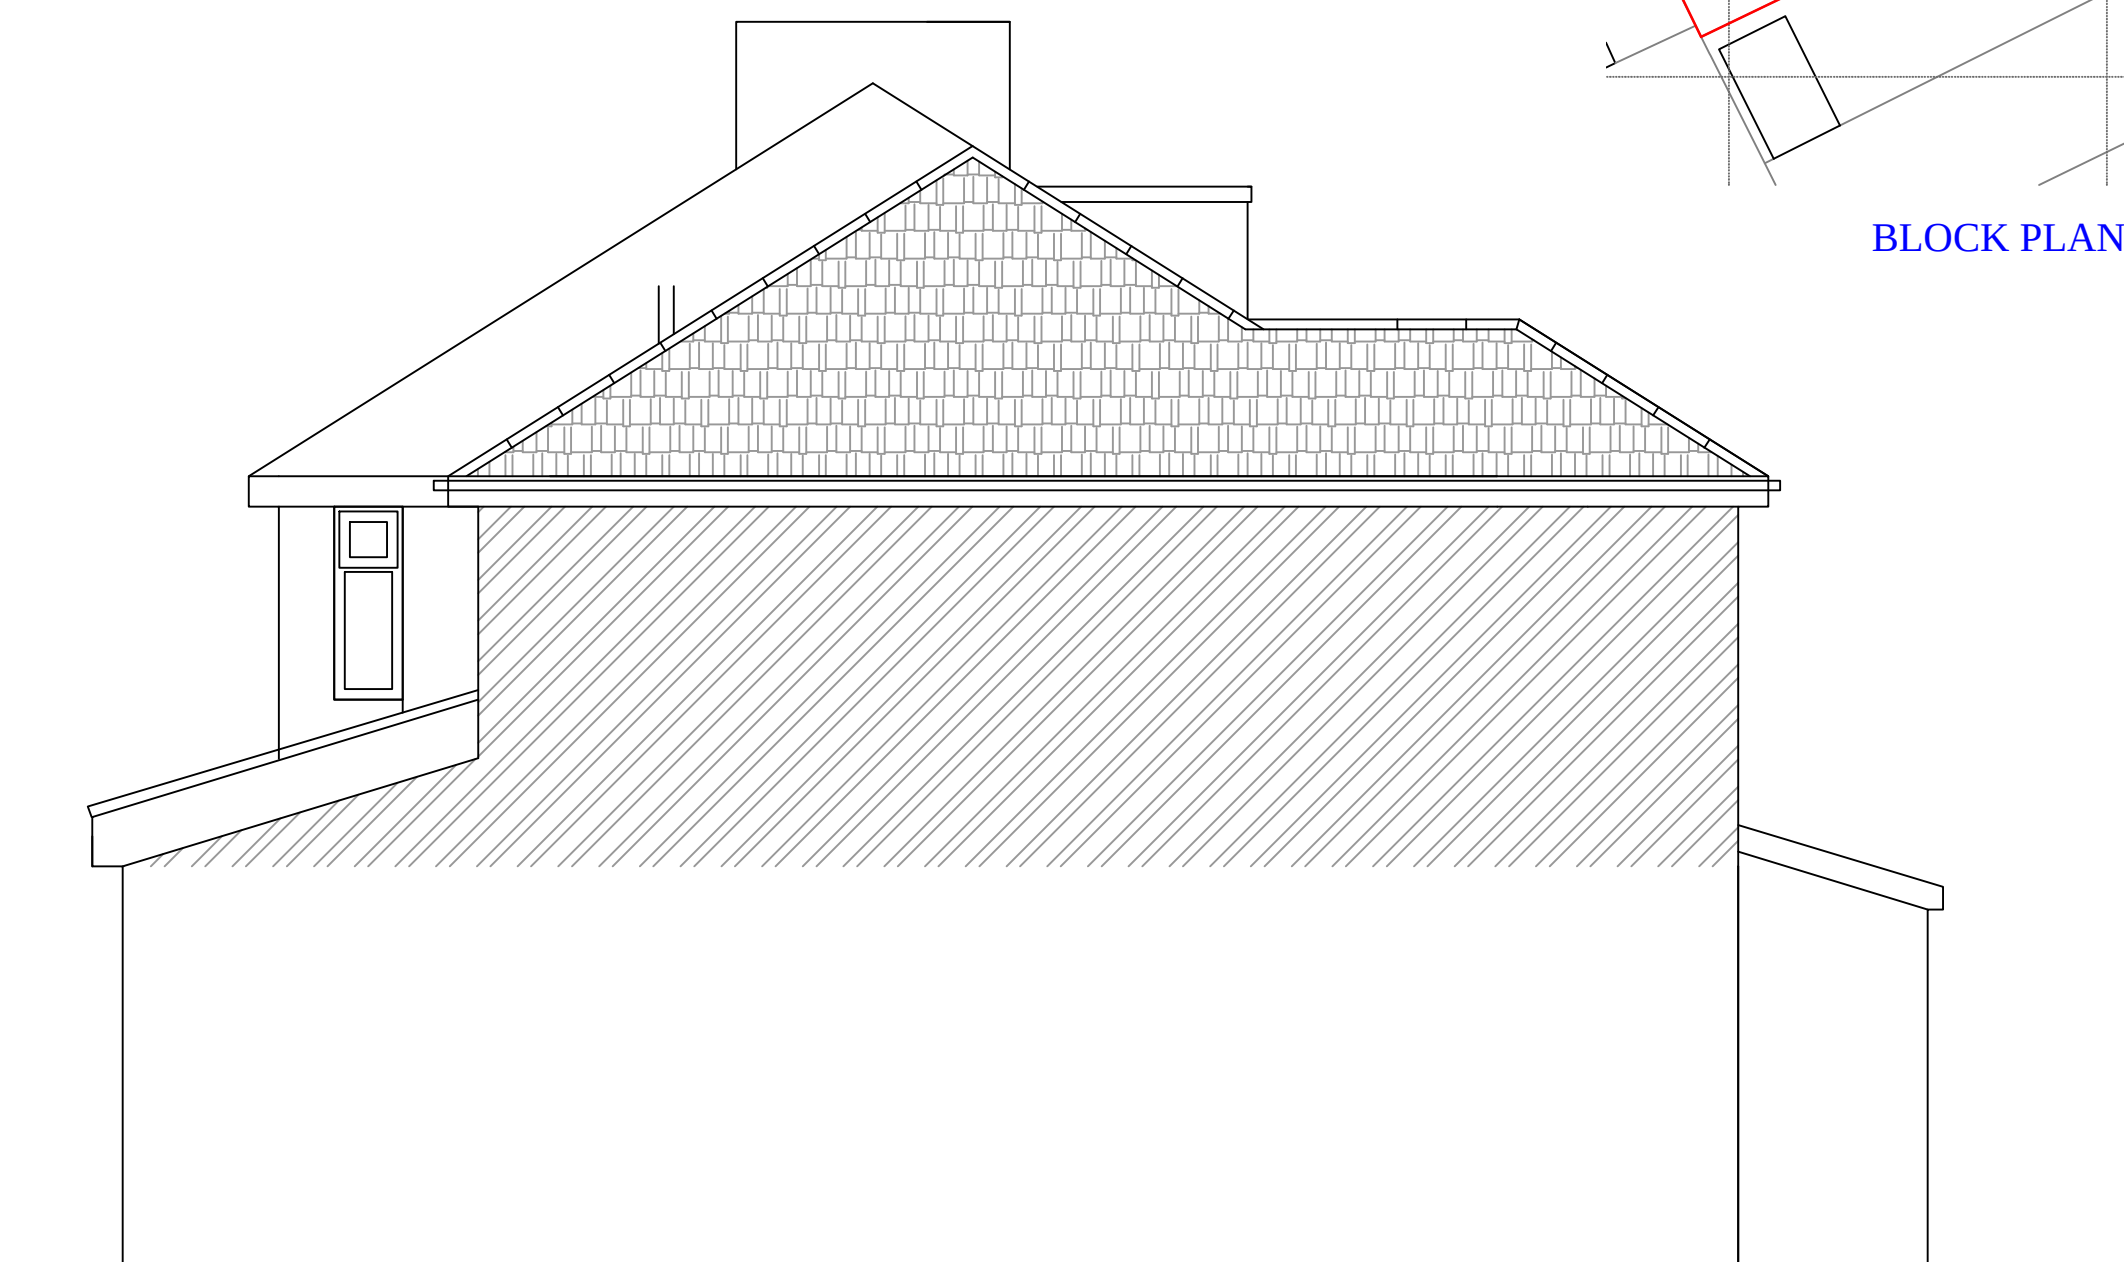

PROPOSED GABLE ELEVATION 1:50



BLOCK PLAN 1:500

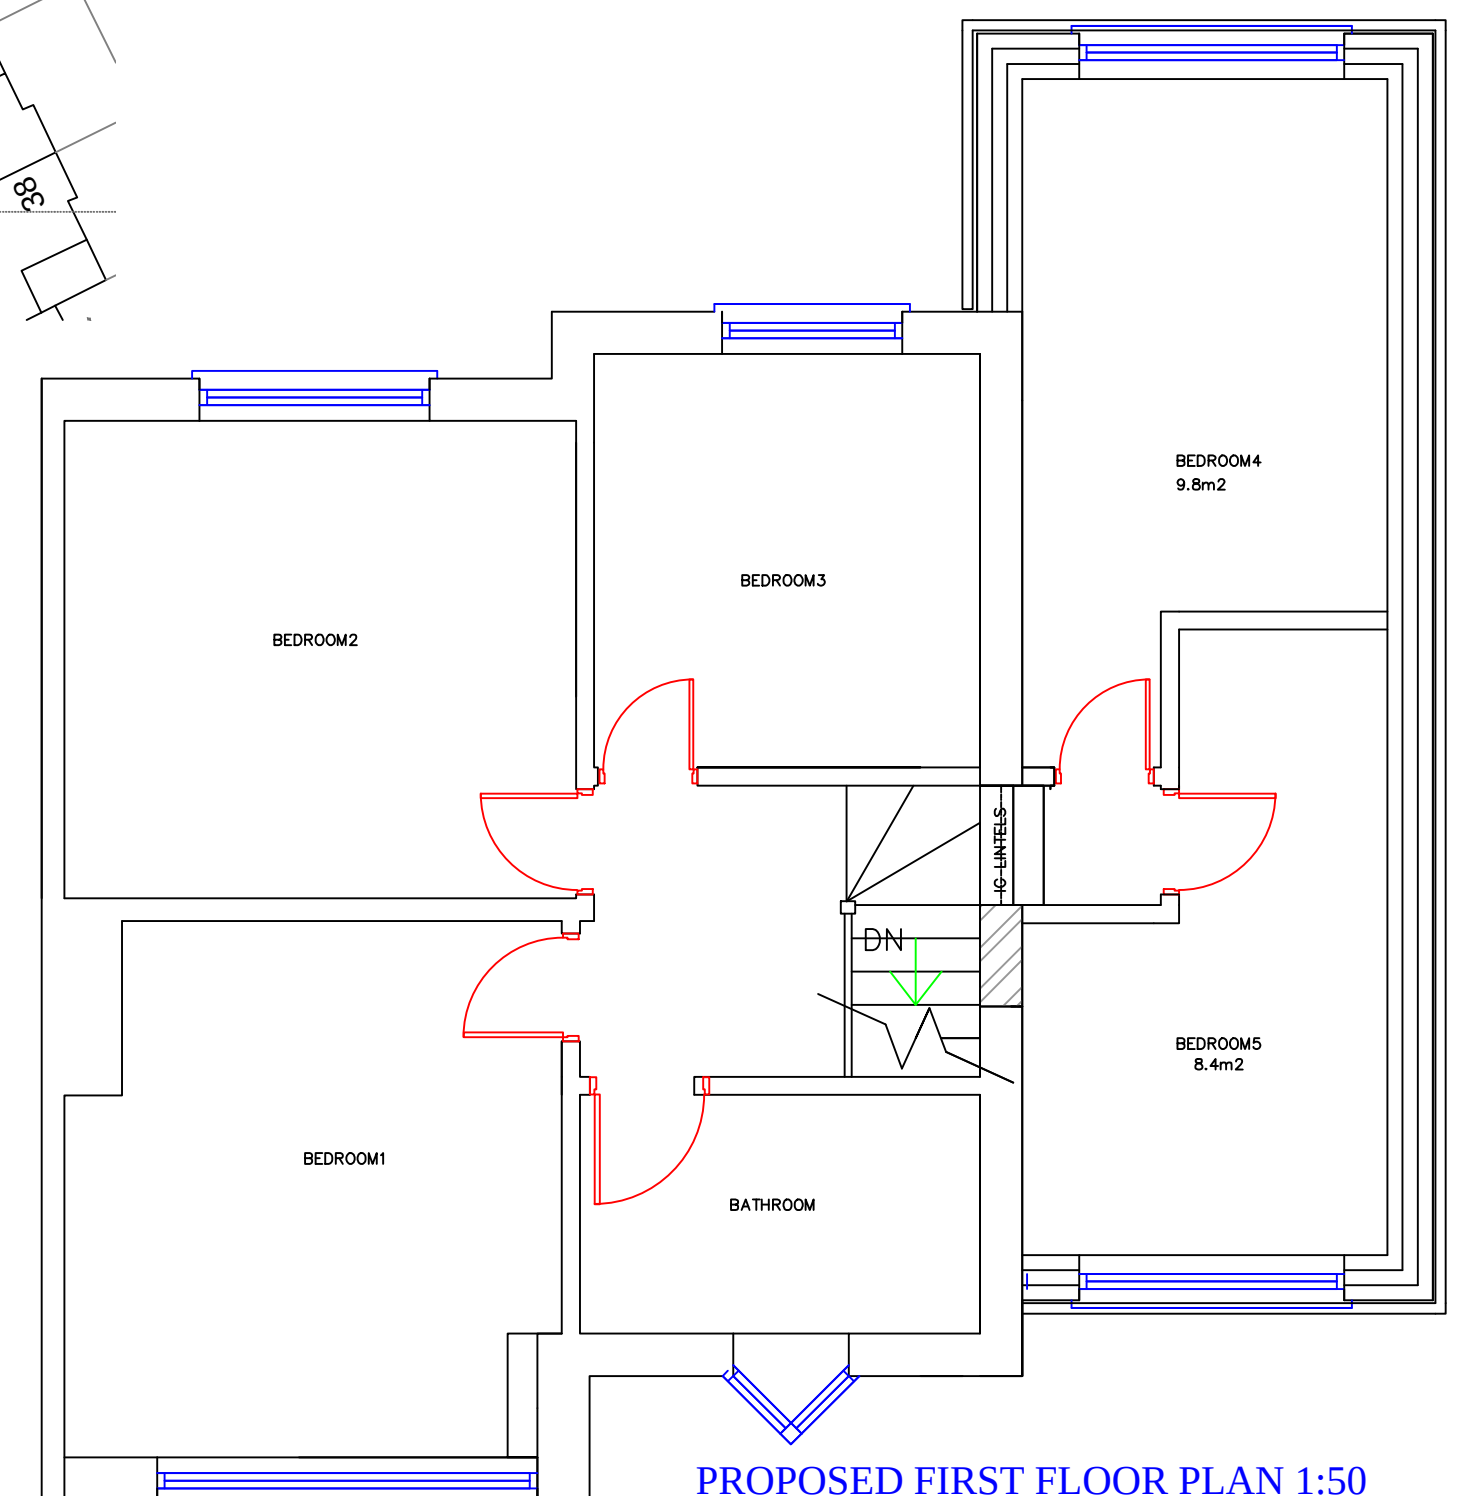

PROPOSED FIRST FLOOR PLAN 1:50

General Notes

10

1 to 50 metres

0

10
1 to 100 metres

No. Revision/Issue Date

FIRST FLOOR EXTENSION
TO SIDE

Project Name and Address

32 BOWRING PARK AV.
L16 2NJ

Project

BOWR

Date

MAR22

Scale

1:50 1:100 1:500 1:1250

Sheet

1