
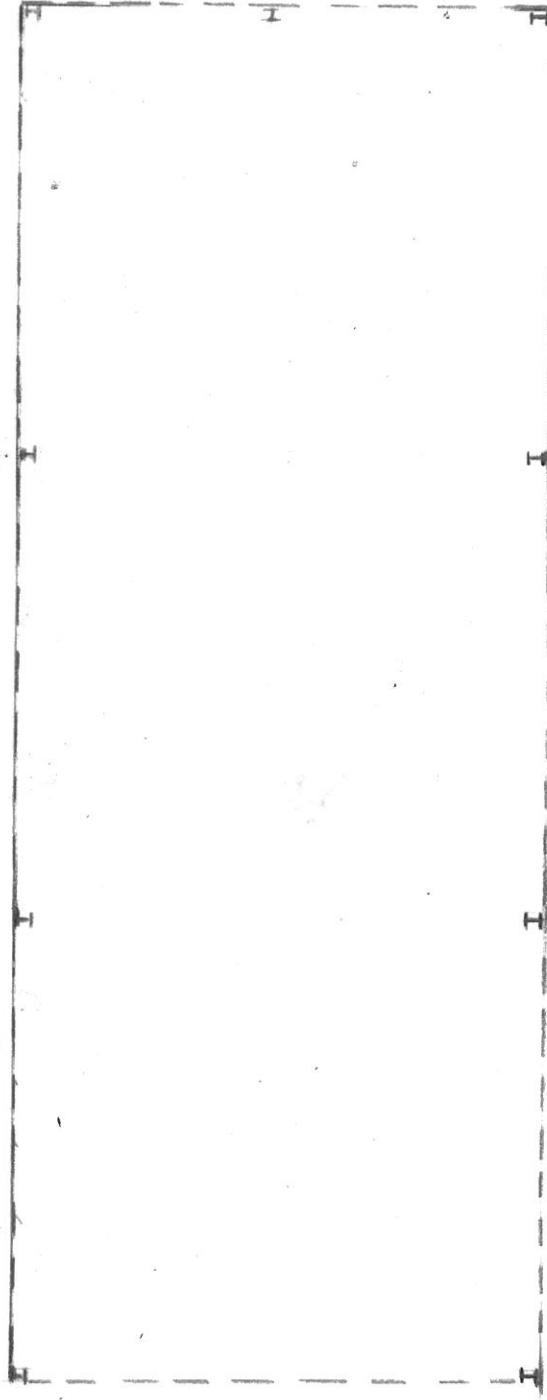
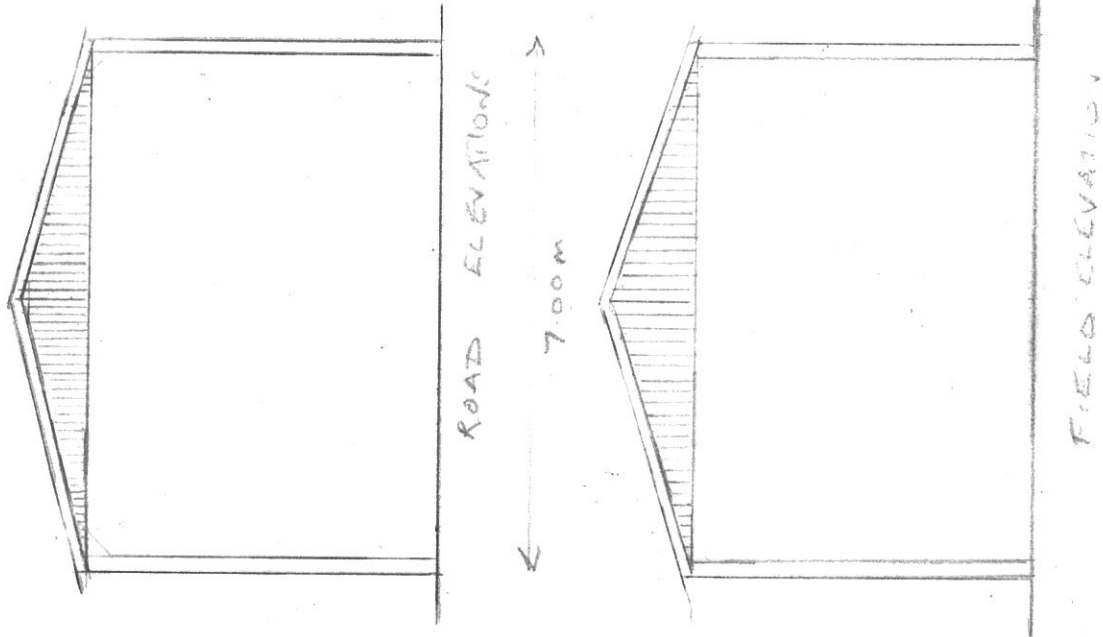


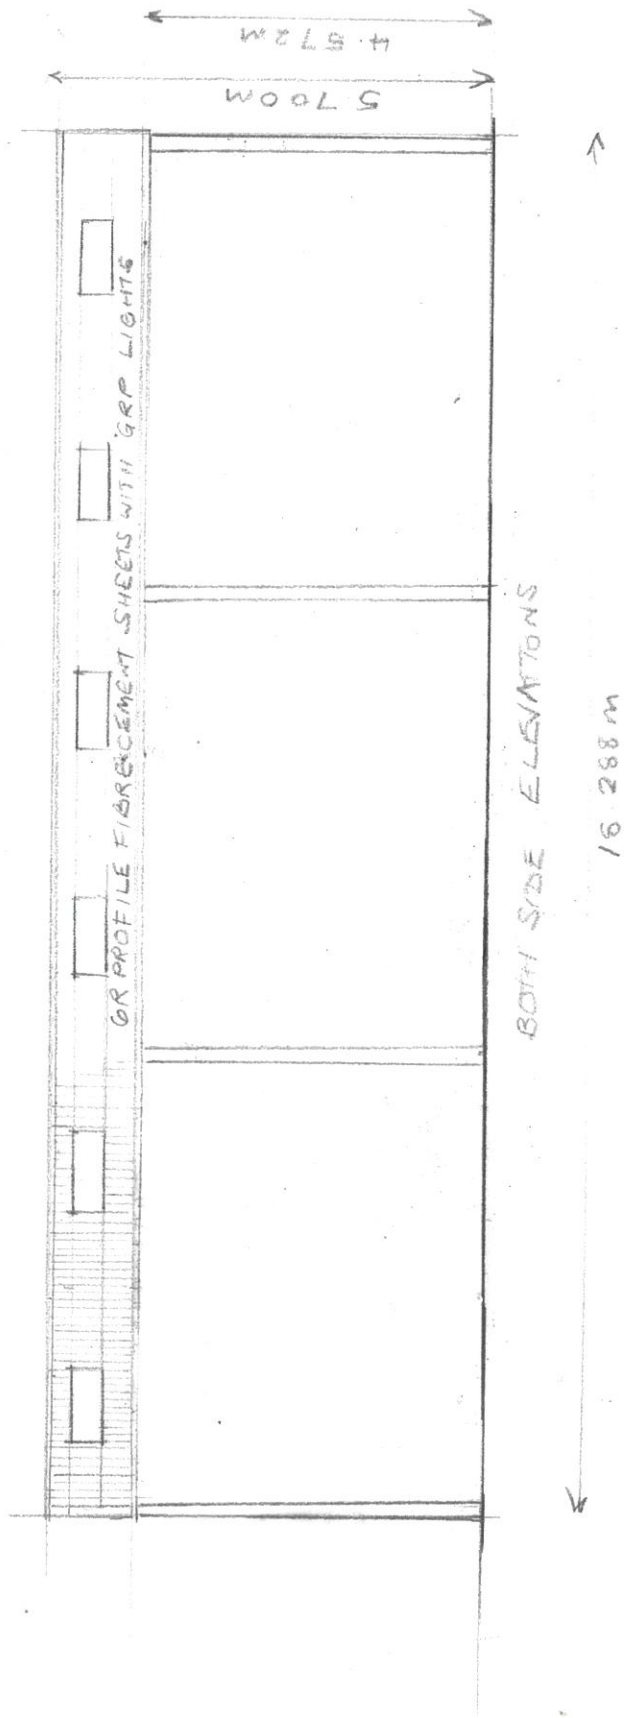

AGRICULTURAL STORAGE BUILDING
AT WATER LAKE FARM

SCALE 1:100 @ A3