
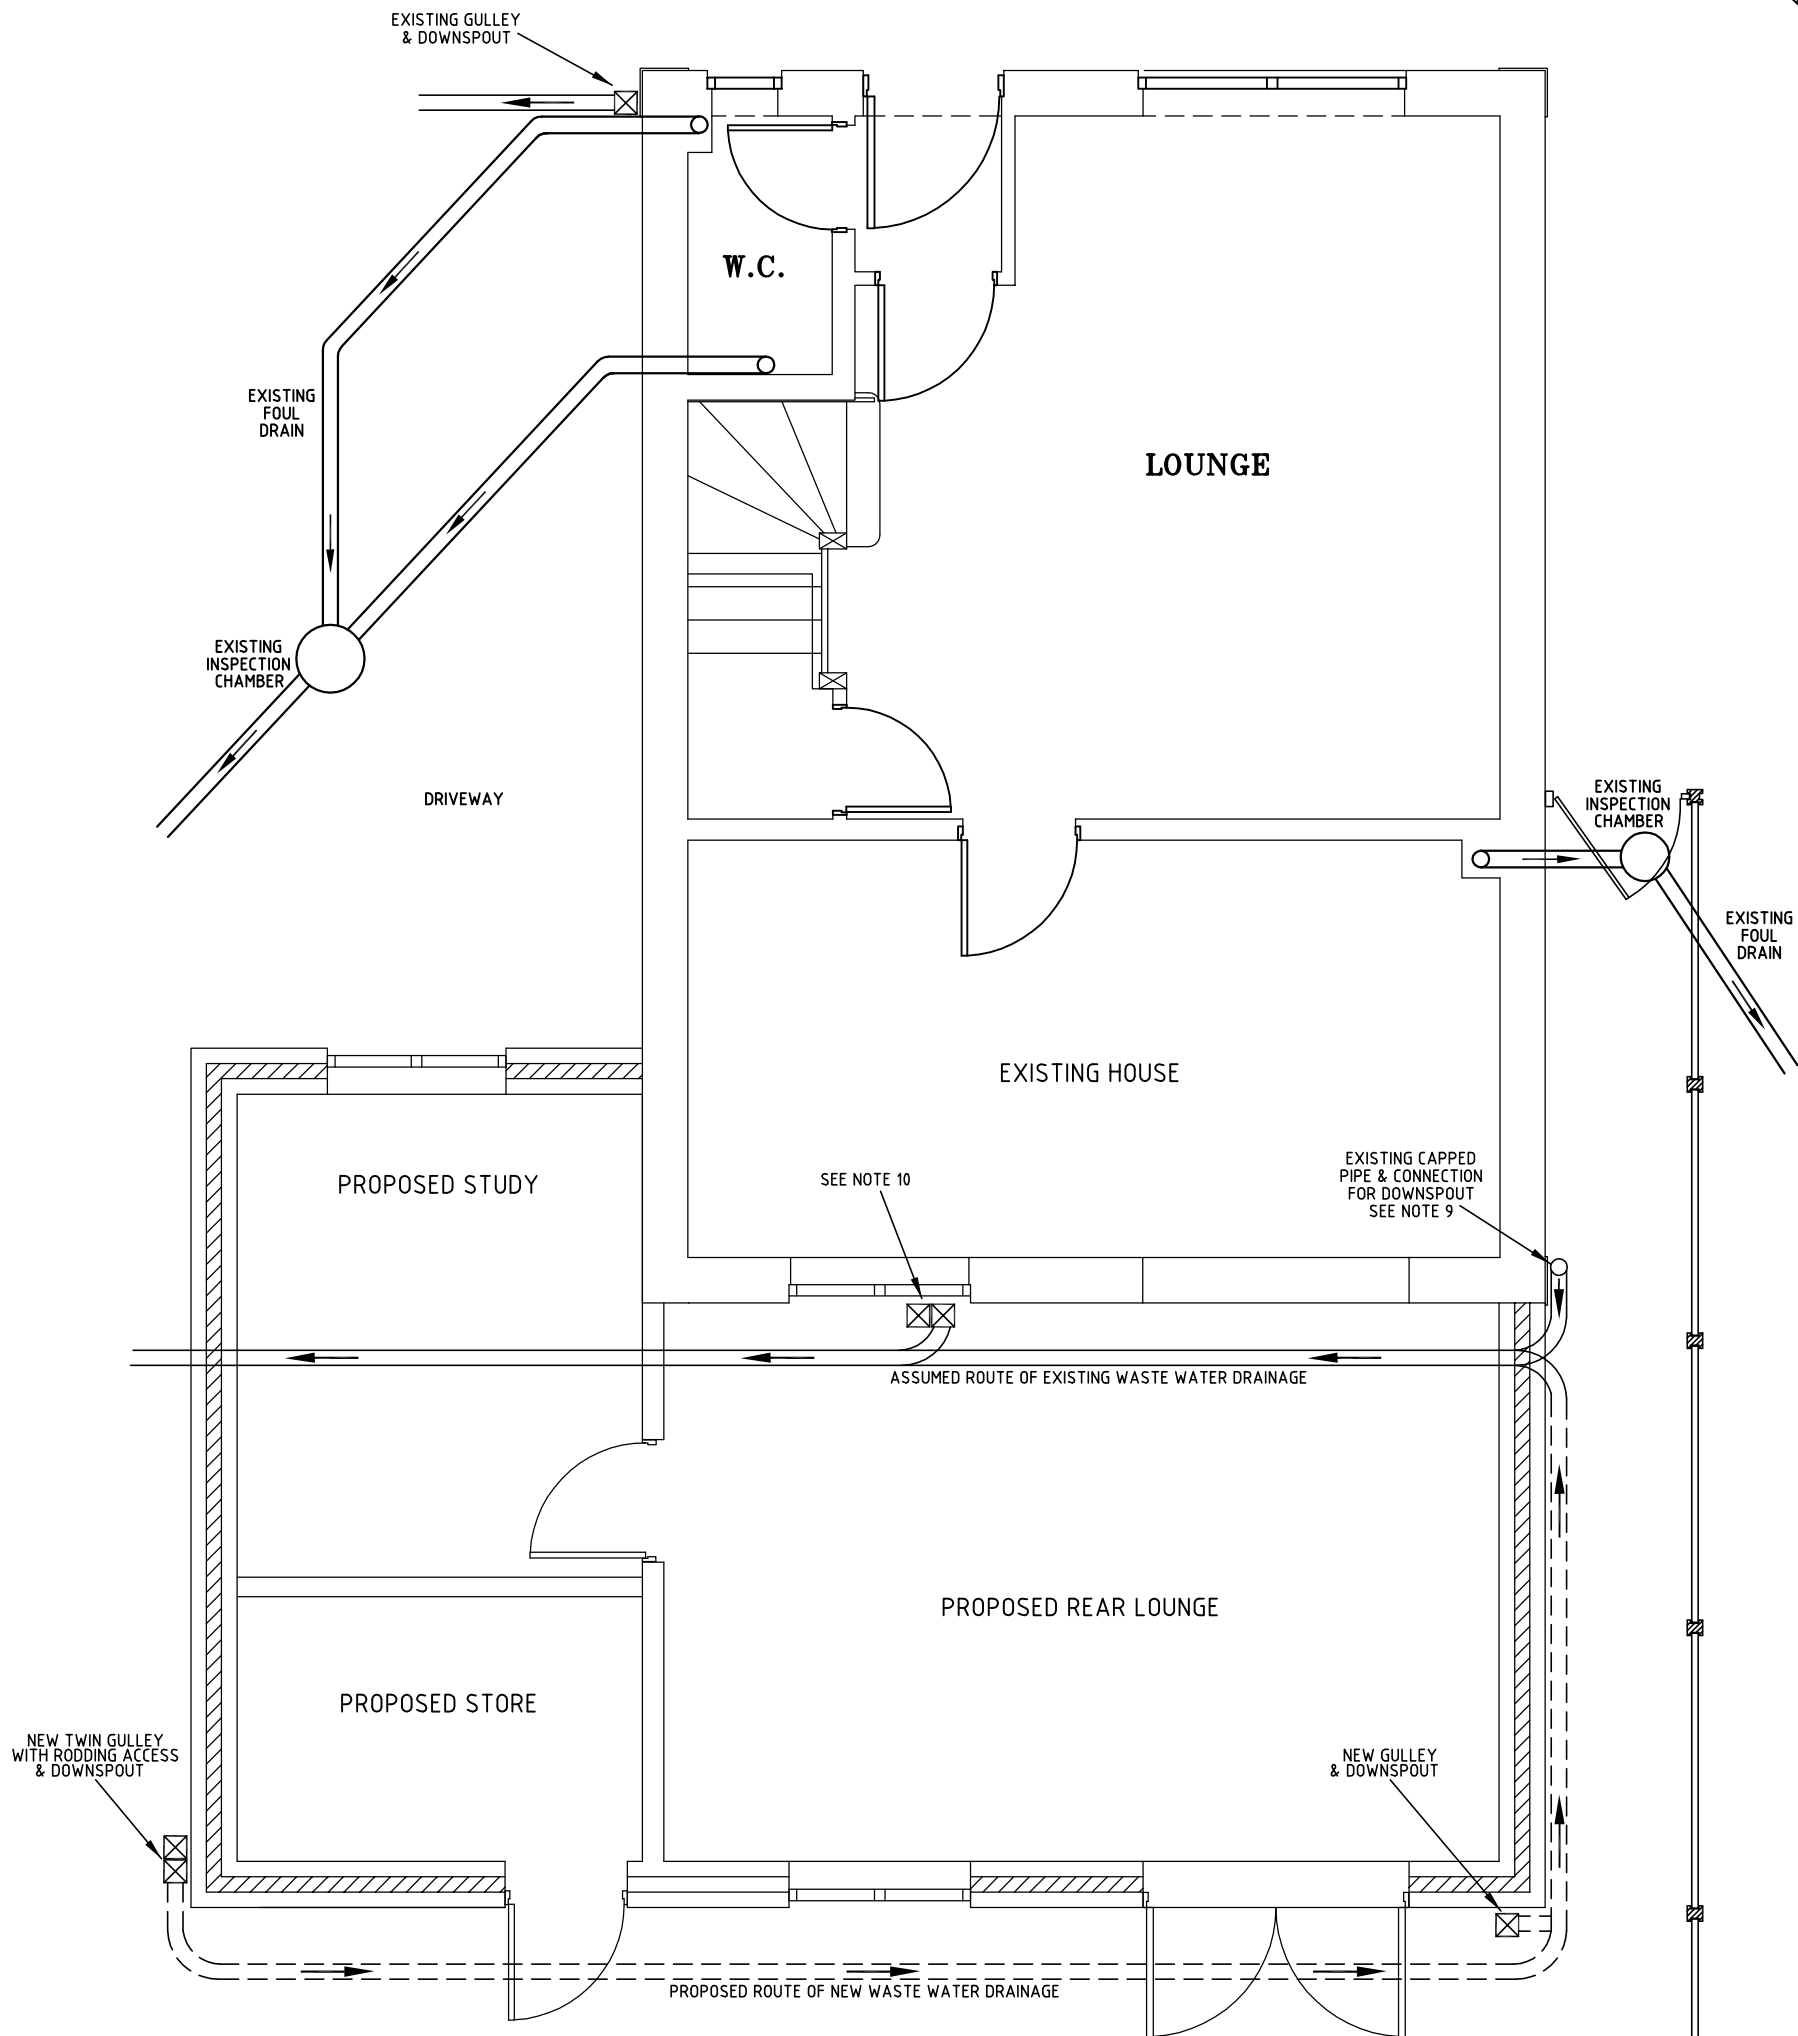


Scale 1:50

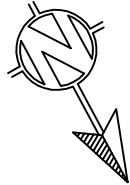

NOTES

1. CONTRACTOR TO CARRY OUT FULL INSPECTION OF GROUND TYPE, EXISTING DRAINAGE & SERVICE ROUTES AND POSITIONS PRIOR TO WORK COMMENCING.
2. CONTRACTOR TO GIVE REASONABLE NOTICE TO LOCAL AUTHORITY FOR SITE INSPECTIONS.
3. ANY EXISTING/PROPOSED DRAINS PASSING THROUGH FOOTINGS TO BE BRIDGED WITH PRE-CAST CONCRETE LINTOL(S).
4. LOCATIONS OF EXISTING UNDERGROUND DRAINAGE PIPES ARE APPROXIMATE.
5. ALL NEW DRAINS TO HAVE A MINIMUM FALL OF 1 IN 40.
6. ANY DRAINS PASSING UNDER SLAB AREA TO HAVE 150mm DRY LEAN CONCRETE AROUND FOR PROTECTION.
7. ALL NEW SURFACE WATER DRAINAGE TO BE 110mm DIA PLASTIC TO MATCH EXISTING AND SHALL BE NO LESS THAN 300mm FROM INVERT TO GROUND LEVEL AND ENCASED IN C20 CONCRETE.
8. ALL NEW DRAINAGE TO BE LAID ON FIRM BEARING STRATA IN A TRUE AND STRAIGHT LINE.
9. EXISTING PIPE TO BE CUT BELOW GROUND AND MODIFIED TO CONNECT TO NEW TWIN GULLEY WITH RODDING ACCESS.
10. EXISTING 110mm PIPE TO BE CUT BELOW GROUND, CAPPED AND MODIFIED TO PROVIDE CONNECTION FOR SINK WASTE. EXISTING TWIN GULLEY TO BE REMOVED.

MR. & MRS. THOMPSON
33 HERON COURT
HALEWOOD
LIVERPOOL
L26 7WX

EXISTING & PROPOSED BELOW
GROUND DRAINAGE
SCALE 1:50 @ A3

DRG. REF: 33HC/04/03