


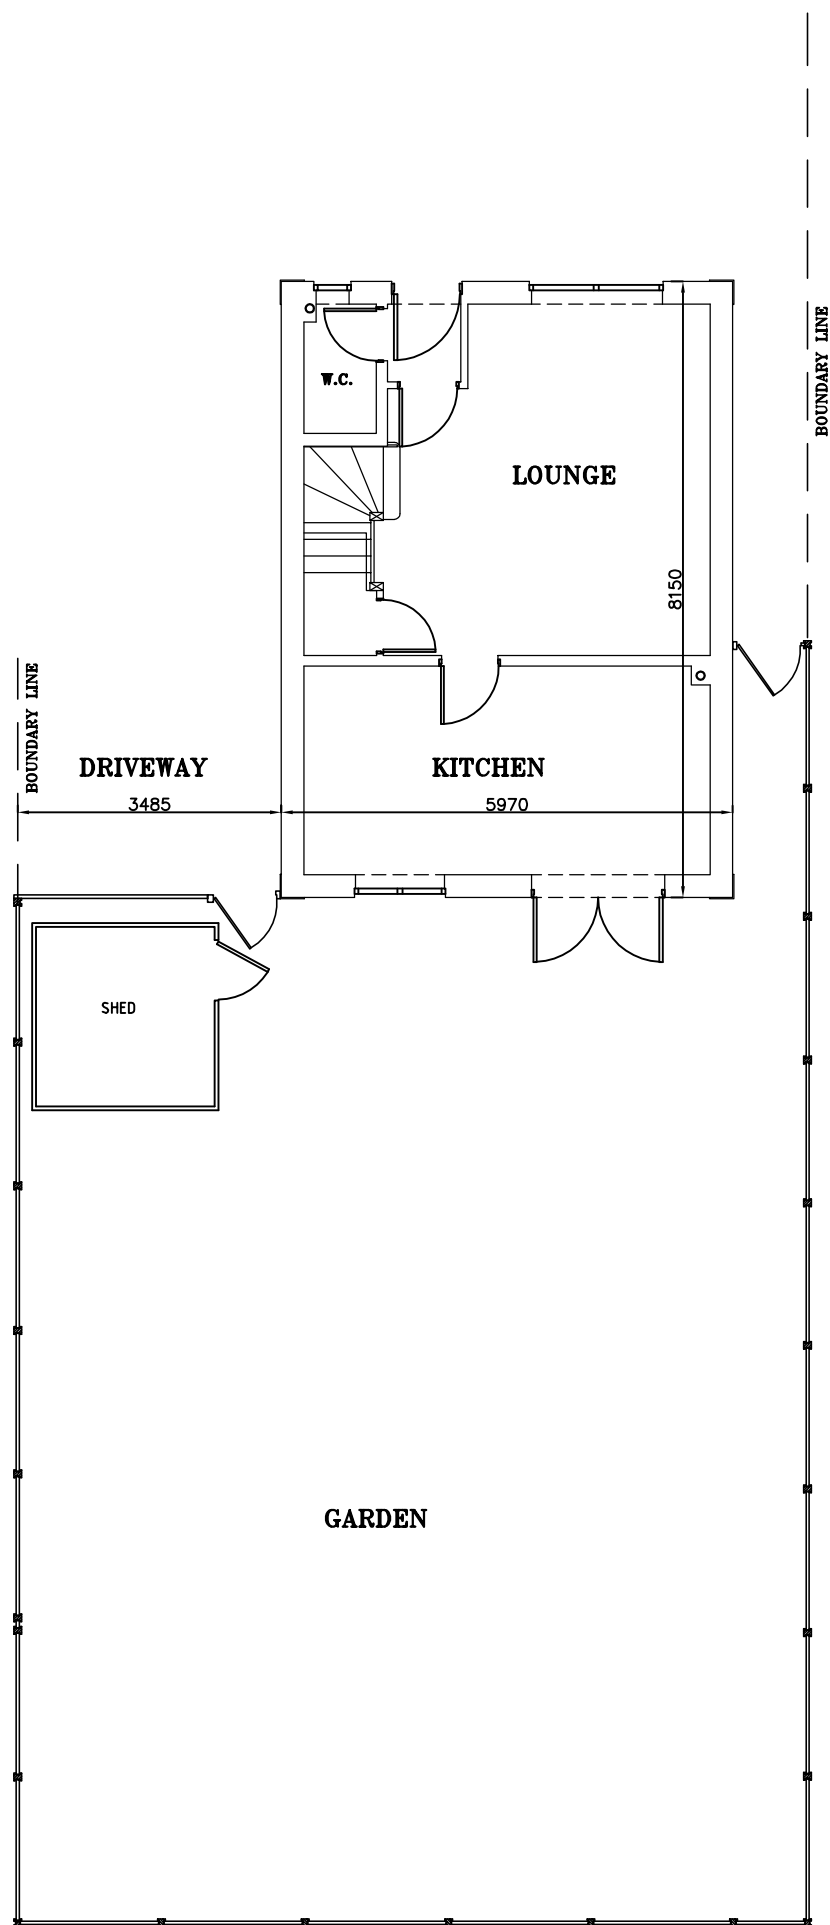

Scale 1:100



MR. & MRS. THOMPSON
33 HERON COURT
HALEWOOD
LIVERPOOL
L26 7WX

EXISTING PLAN VIEW
SCALE 1:100 © A3

DRG. REF: 33HC/04/01