


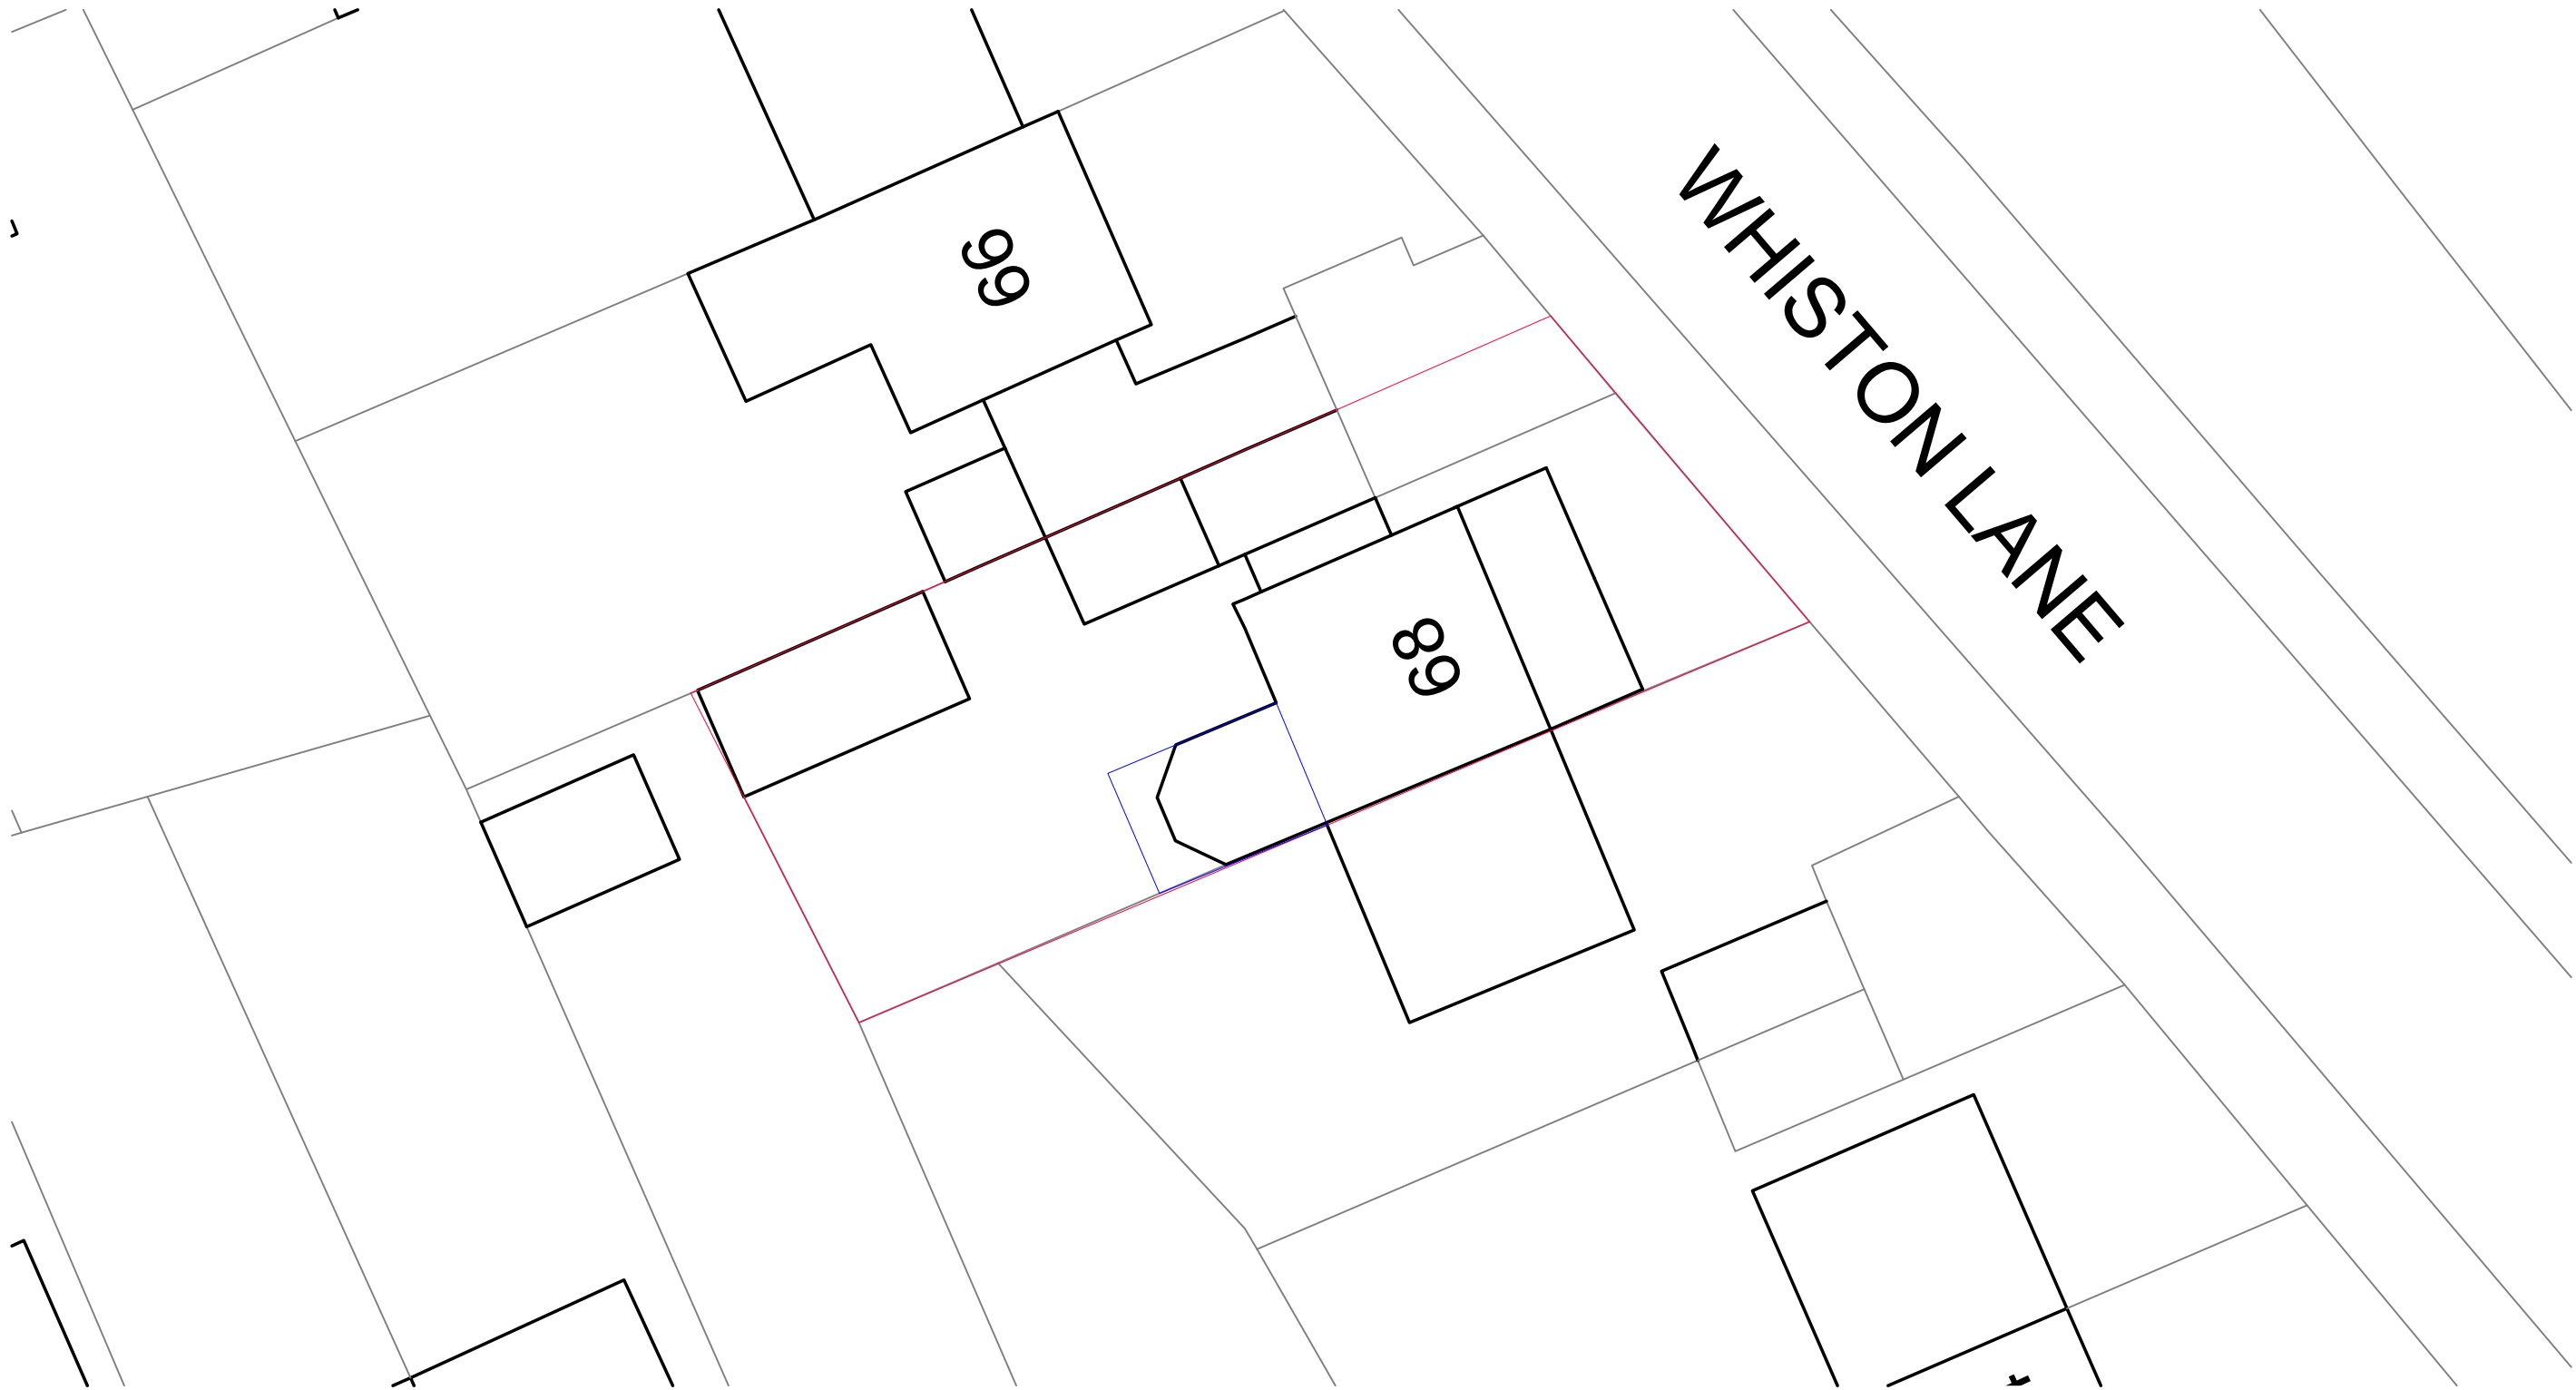

Rev	Amendments	Date												
ESTD 2010 EAB Surveying Building and Planning EAB Surveying eabsurveying@outlook.com 07510 561 866		Client Mr I Rollinson, 68 Whiston Lane Knowsley L36 1TZ Project Title To remove an exsiting Conservatory and erect a new extension top the rear of 68 Whiston Lane Drawing Title Site & Block Plan <table><tr><td>Drawn</td><td>Date</td><td>Checked</td></tr><tr><td>RB</td><td>Feb 2023</td><td></td></tr><tr><td>SCALE</td><td colspan="2">1:200</td></tr><tr><td>DWG No.</td><td colspan="2">P10099/05</td></tr></table>	Drawn	Date	Checked	RB	Feb 2023		SCALE	1:200		DWG No.	P10099/05	
Drawn	Date	Checked												
RB	Feb 2023													
SCALE	1:200													
DWG No.	P10099/05													