



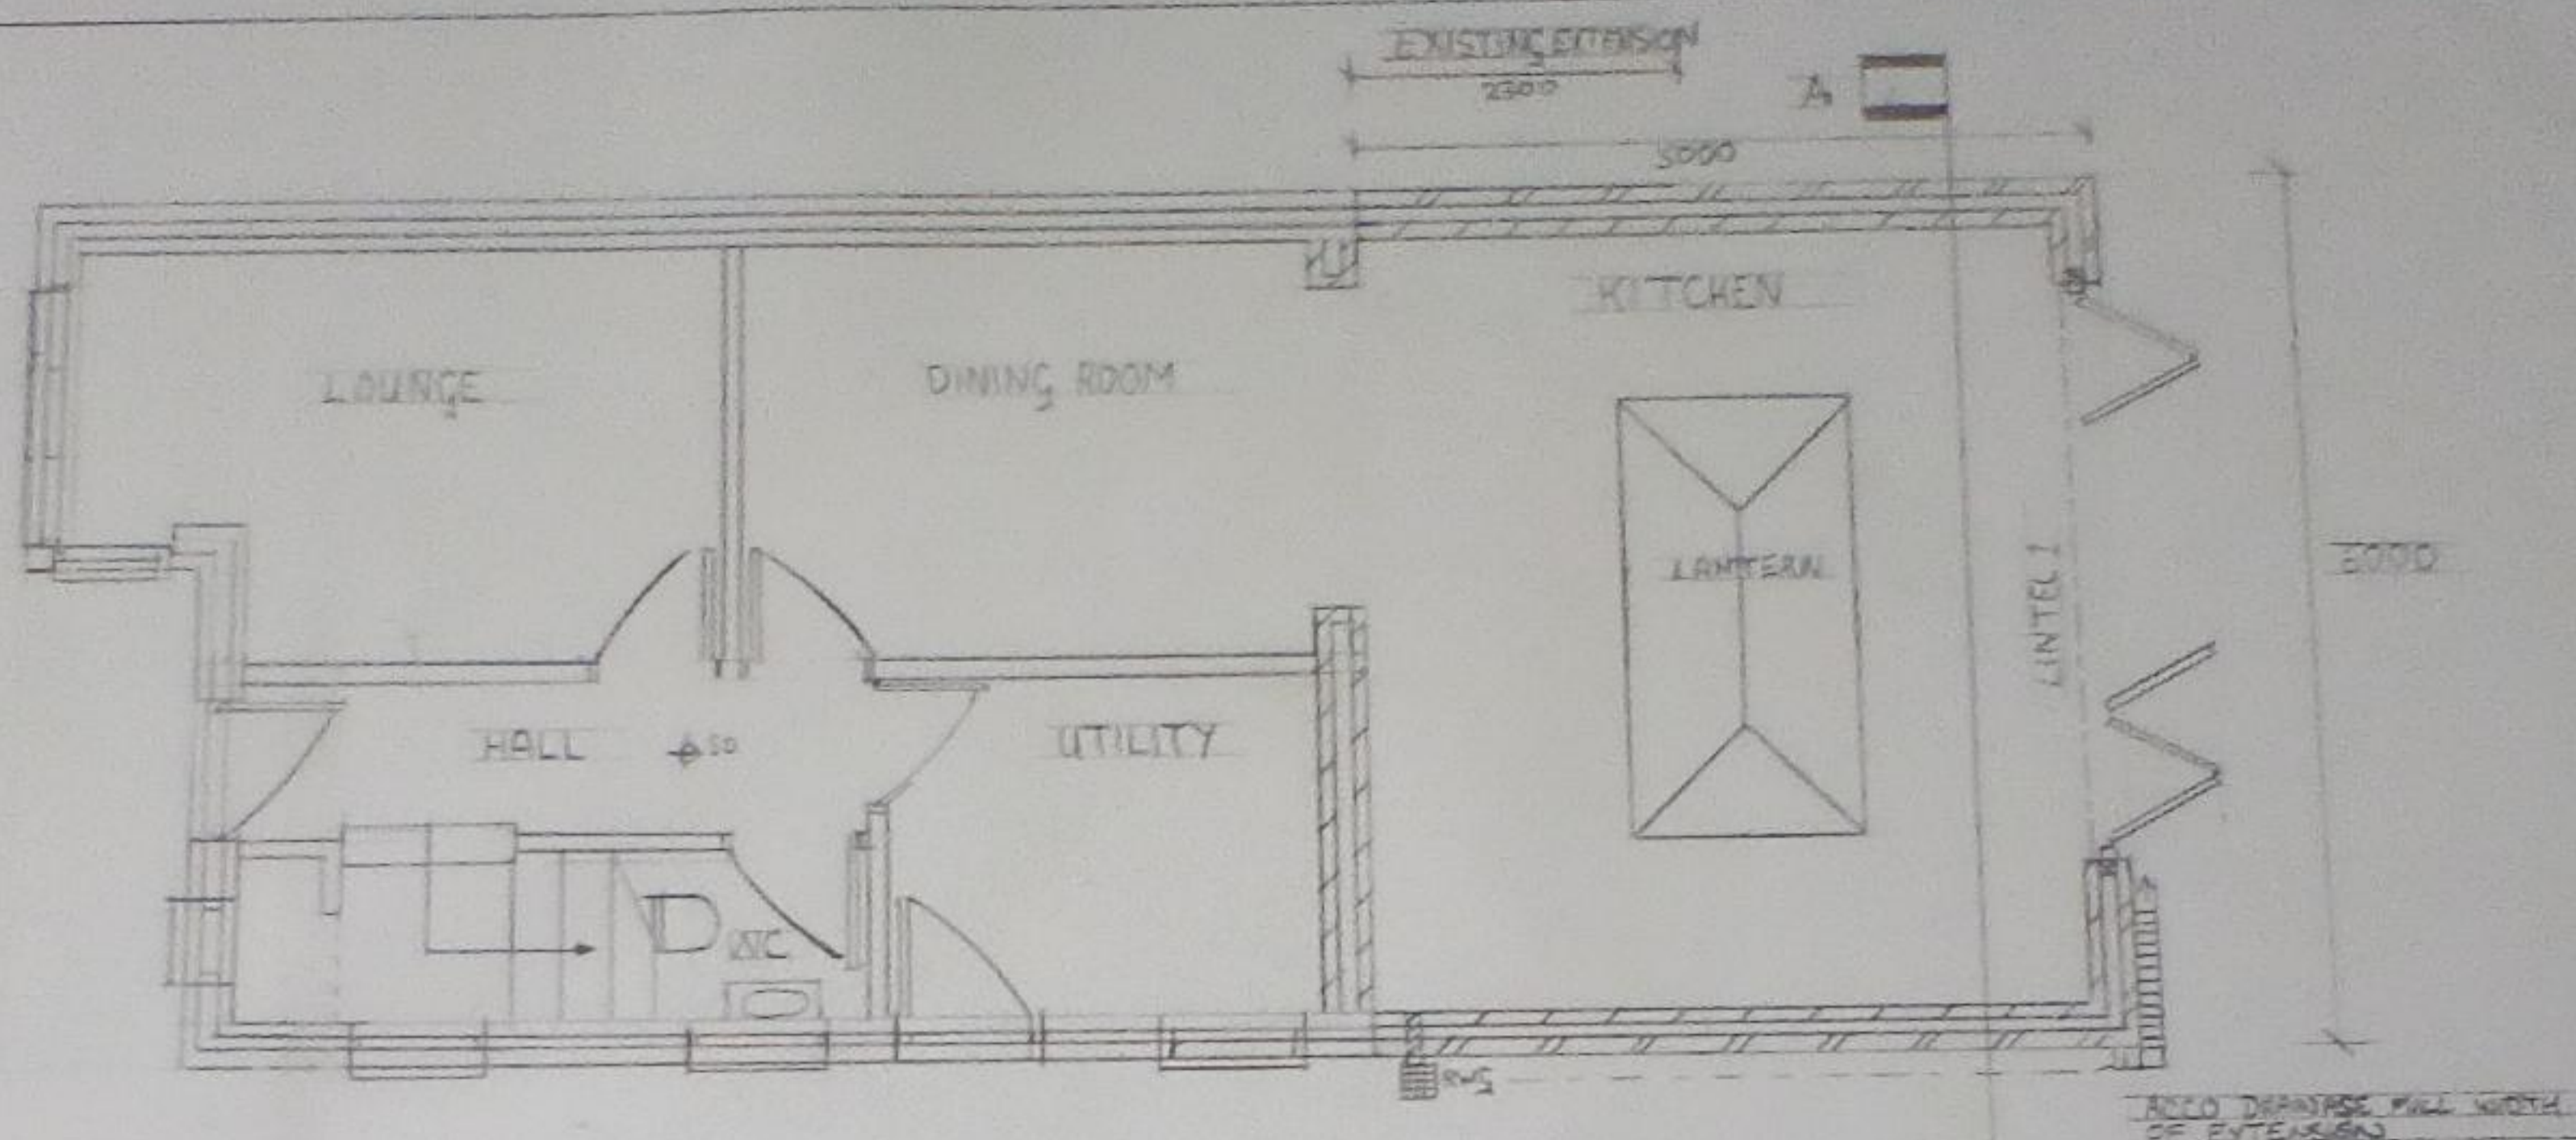

PROPOSED GROUND FLOOR PLAN 1:50

FLAT ROOF TO BE SINGLE PLY MEMBRANE
WITH OR FIRE RATING COVERED WITH ONE
LAYER 20 SINGLE COMPONENT POLYURETHANE
WATERPROOFING SYSTEM
DRAIN TO BE FORMED IN FLAT ROOF
WHERE IT MEETS WALL WITH A THROUGH THE WALL DRAIN

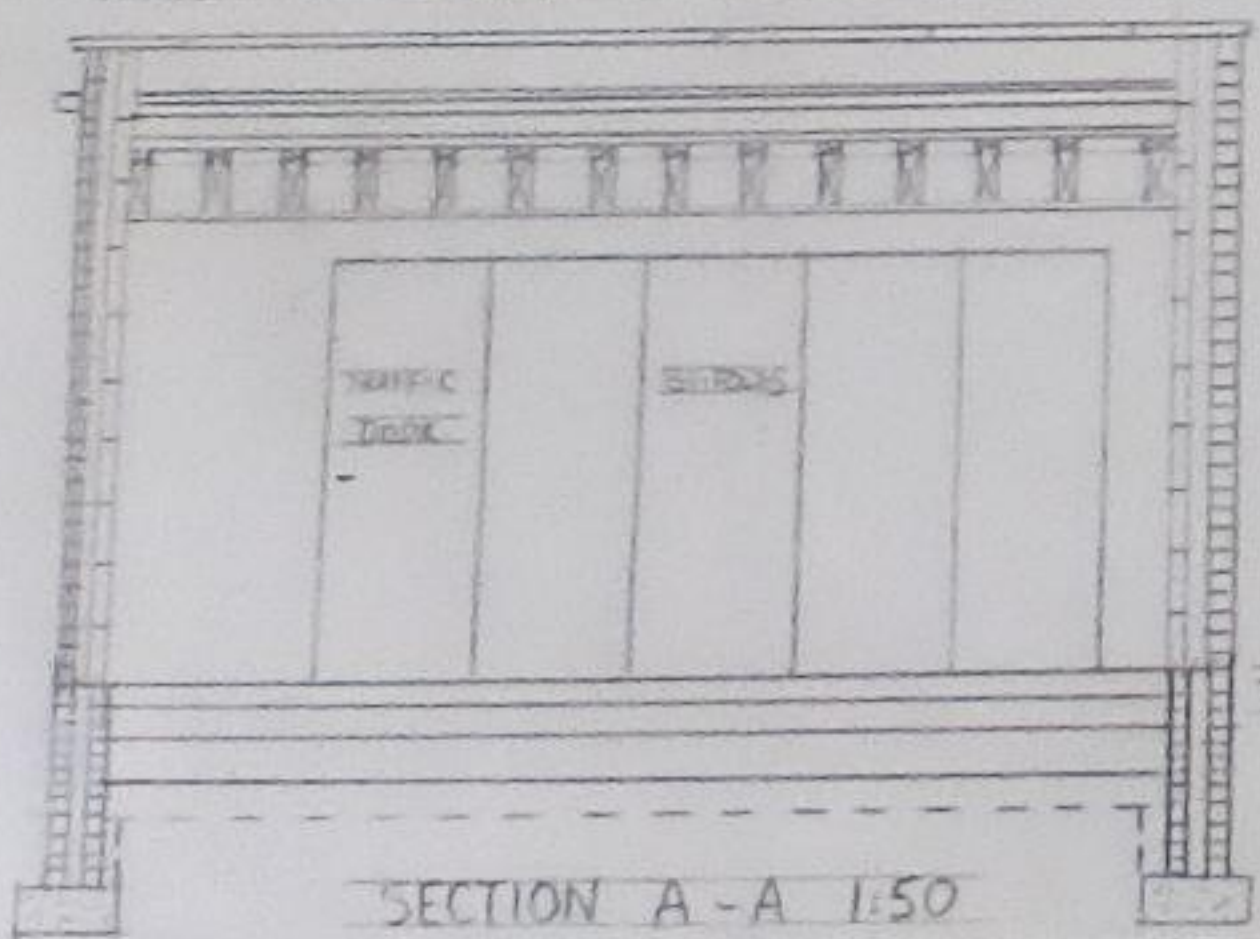

SECTION A-A 1:50

7x200x4000 C24 JOISTS @ 100 c/c's
18mm EXTERNAL QUALITY PLYWOOD DECKING OR
SIMILAR APPROVED ON SW FIRMS TO A MINIMUM
1:20 FALL VAPOUR BARRIER LAYER
140mm KINGSPAN THERMADEK INSULATION

3200

TRIMMER AND TRIMED JOISTS ROUND LANTERN
LIGHT TO BE DOUBLED UP AND BOLTED TOGETHER
WITH CORNER BOLTS @ 800mm CENTRES

DPC MIN 150 ABOVE GROUND

MIN 600X200MM
CONCRETE (C30)
STRIP FOUNDATION

Project

PROPOSED EXTENDED KITCHEN EXTENSION

7 ELWYN DRIVE HALEWOOD

Title

PROPOSED FLOOR PLAN AND SECTION

SCALE

1:50 A3