



1

Section A-A\_Brook Hey Drive


Scale: 1 : 200



2

Section B-B\_Bigdale Drive

Scale: 1 : 200

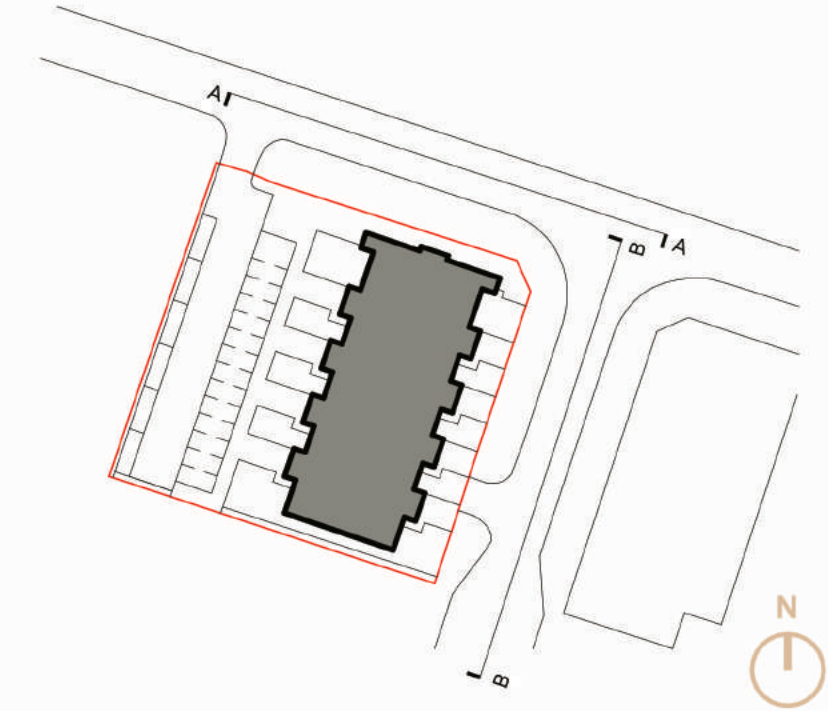

0m 4m 8m 12m 16m

VISUAL SCALE 1:200 @ A1

CLIENT:  
Advent Construction Ltd/ Livv  
Housing Group  
PROJECT:  
Residential Development  
Bigdale Drive, Kirkby

DRAWING NUMBER:  
22017-PJA-00-ZZ-DR-A-2200

DRAWING TITLE:  
Proposed\_Street Scenes

STATUS:

PLANNING

SCALE: DATE: BY: CHECKED:  
As indicated@A1 17/08/22 EG EG

PADDOCK  
JOHNSON

Studio 2, The Lyceum,  
Bath Street, Port Sunlight,  
Merseyside, CH62 4UJ  
0151 643 1234  
admin@paddockjohnson.com  
www.paddockjohnson.com  
Paddock Johnson Partnership  
Limited. Registered in England  
and Wales. No. 06664275