



Notes: This drawing is the copyright Paddock Johnson Partnership Limited and may not be used without their prior written consent. Written dimensions to be taken in preference to scaled dimensions. Due to the inaccuracies of scanning, scanned images should not be scaled.

+	REV:	DATE:	DESCRIPTION:	BY:
	A	05.10.22	Layout Re-Design - Entrances repositionedRD to suit internal reconfiguration	
	B	19.10.22	Store in kitchen added. Level access introduced on GF.	RD
	C	27.10.22	Planning Issue	EG

00 Ground Floor Apartment End Unit
1 : 50

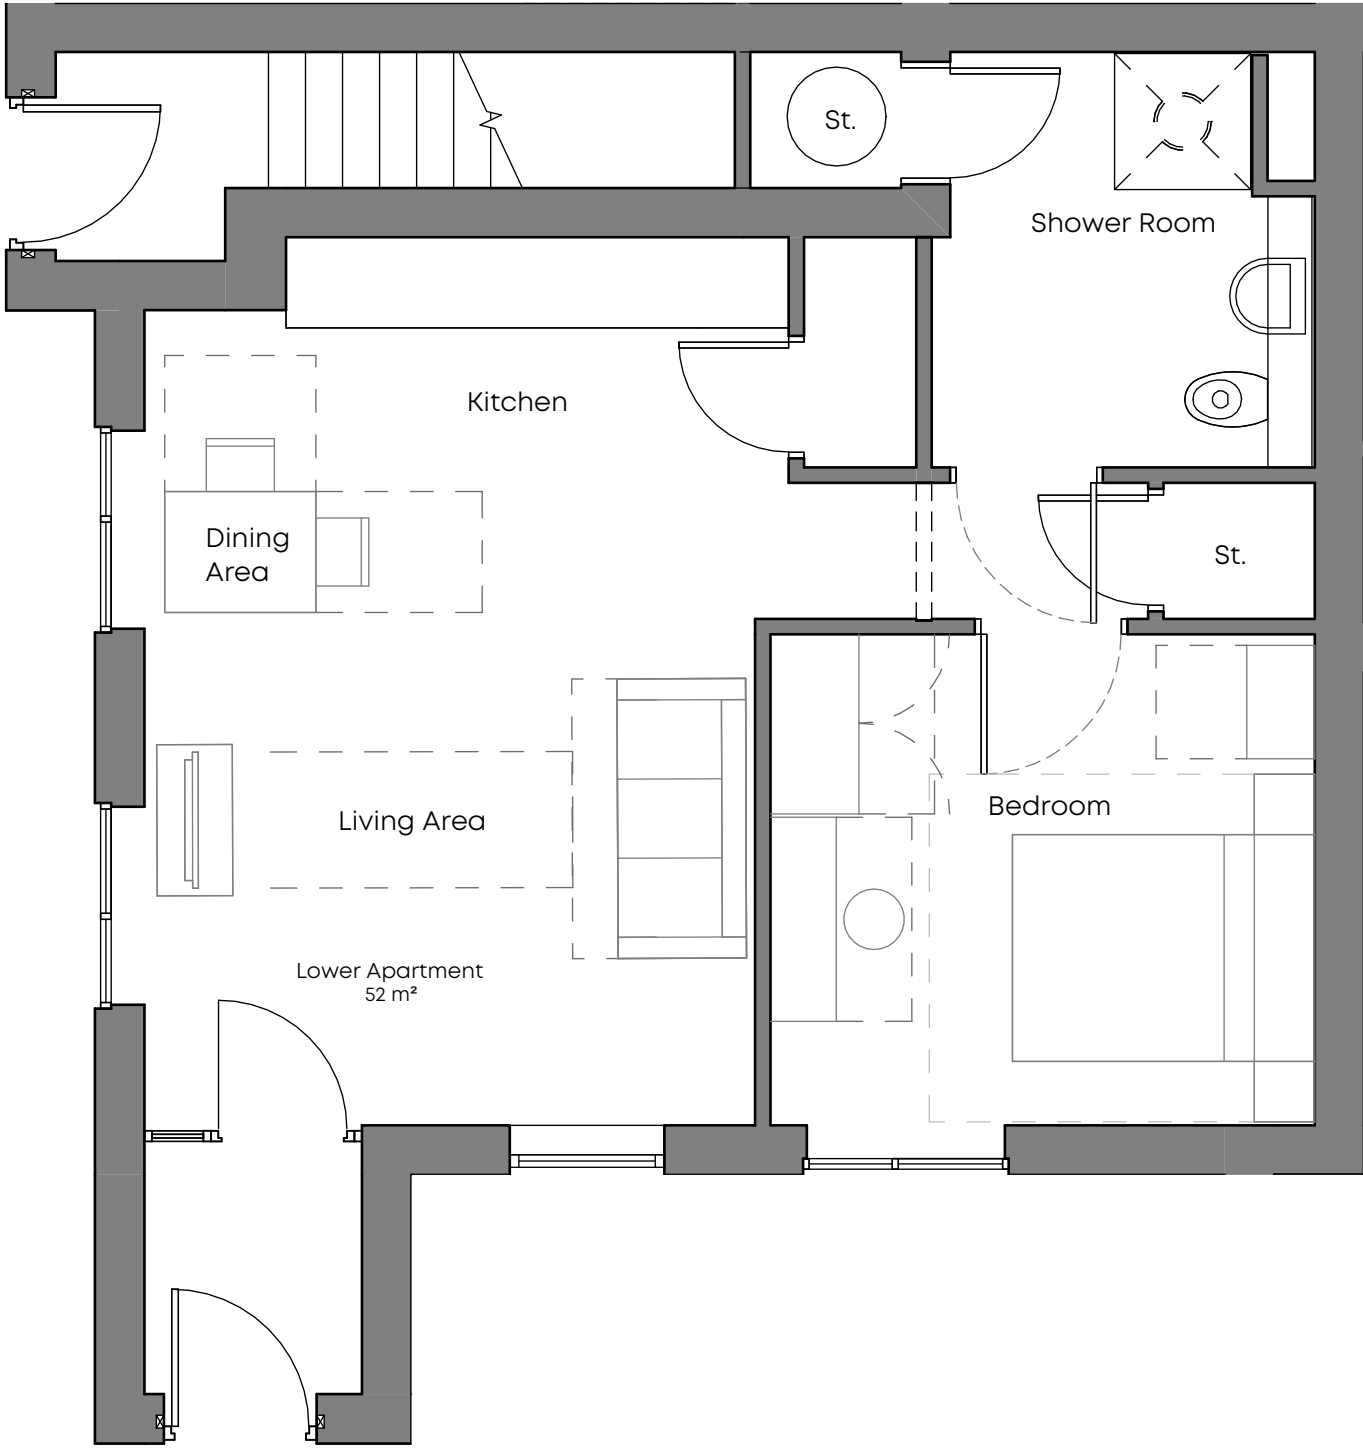

01 First Floor Apartment End Unit
1 : 50

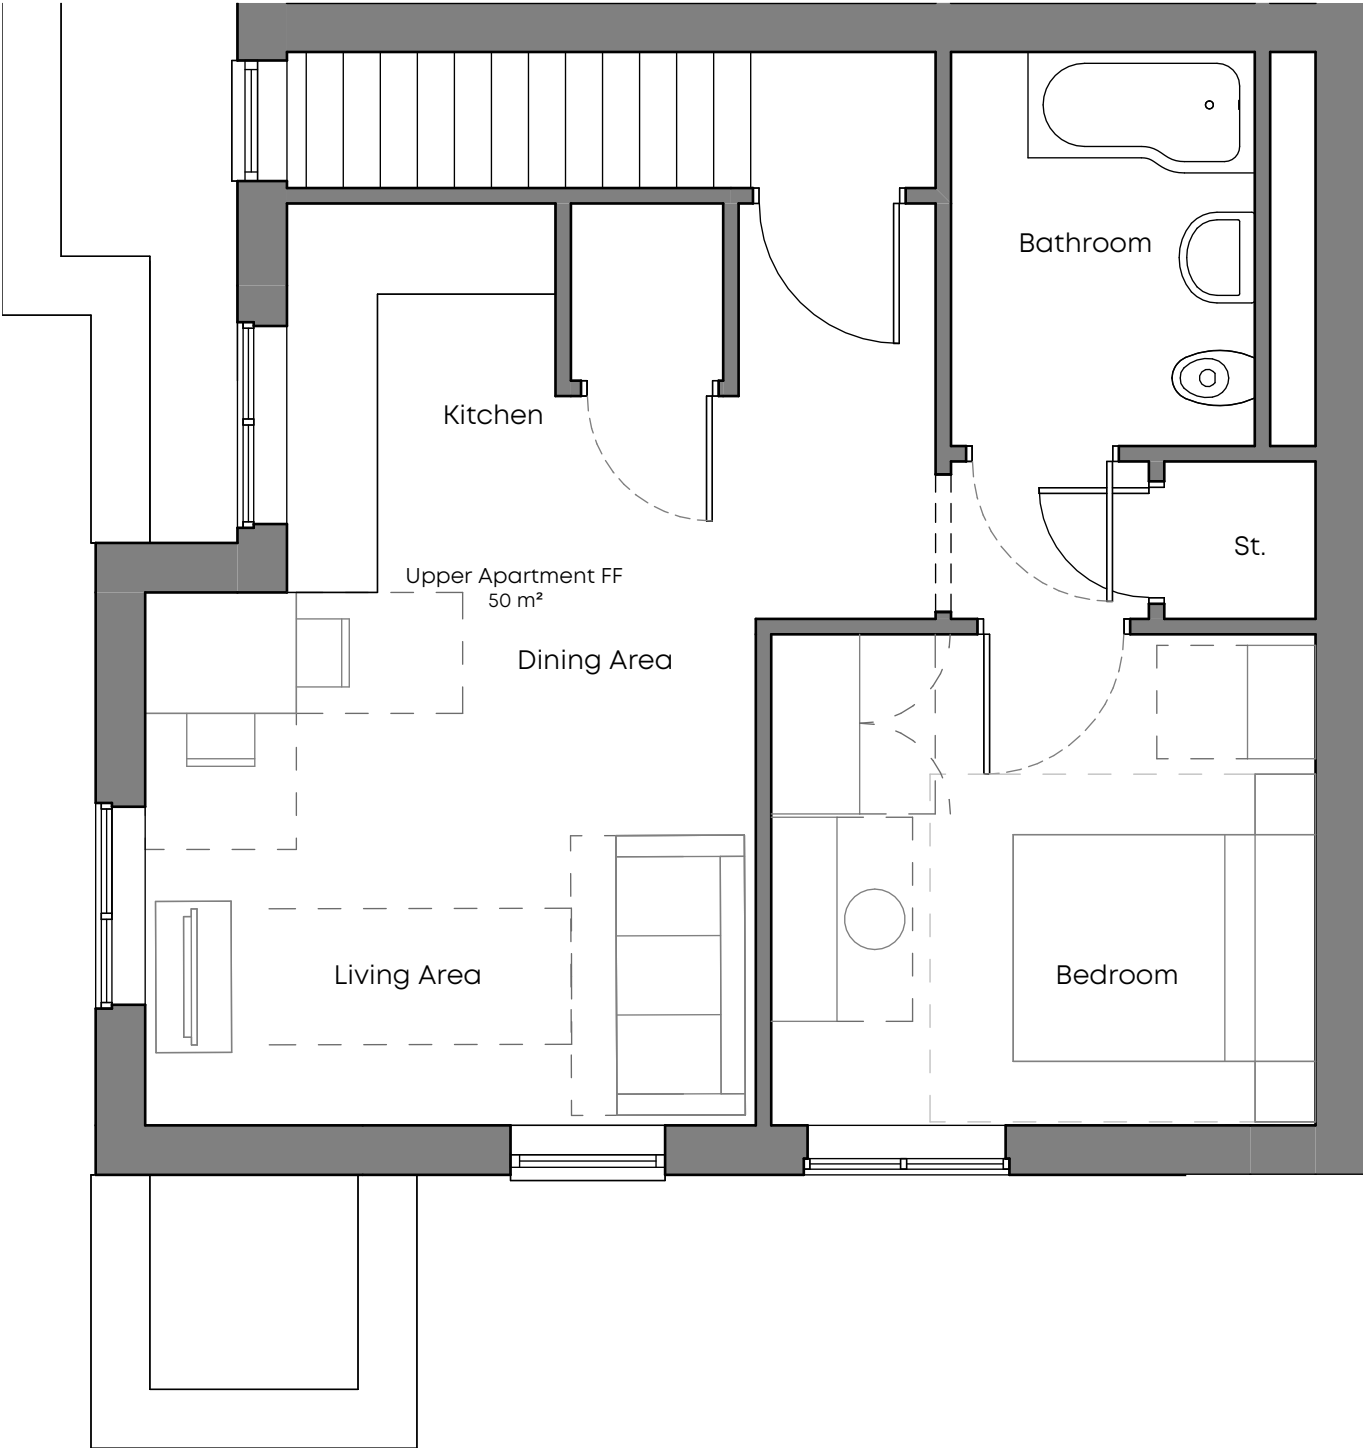

CLIENT:
Advent Construction Ltd/Livv Housing Group

PROJECT:
Residential Development Bigdale Drive, Kirkby

DRAWING TITLE:
Proposed Apartment Layouts (End Units)

DRAWING NUMBER:
22017-PJA-BA-ZZ-DR-A-1101-C

SCALE:
1 : 50@A3

DATE:
09/23/22

STATUS:
PLANNING

BY:
RD

CHECKED:
SH

PADDOCK
JOHNSON

Studio 2, The Lyceum,
Bath Street, Port Sunlight,
Merseyside, CH62 4UJ
0151 643 1234
admin@paddockjohnson.com
www.paddockjohnson.com
Paddock Johnson Partnership
Limited. Registered in England
and Wales. No. 06684275