


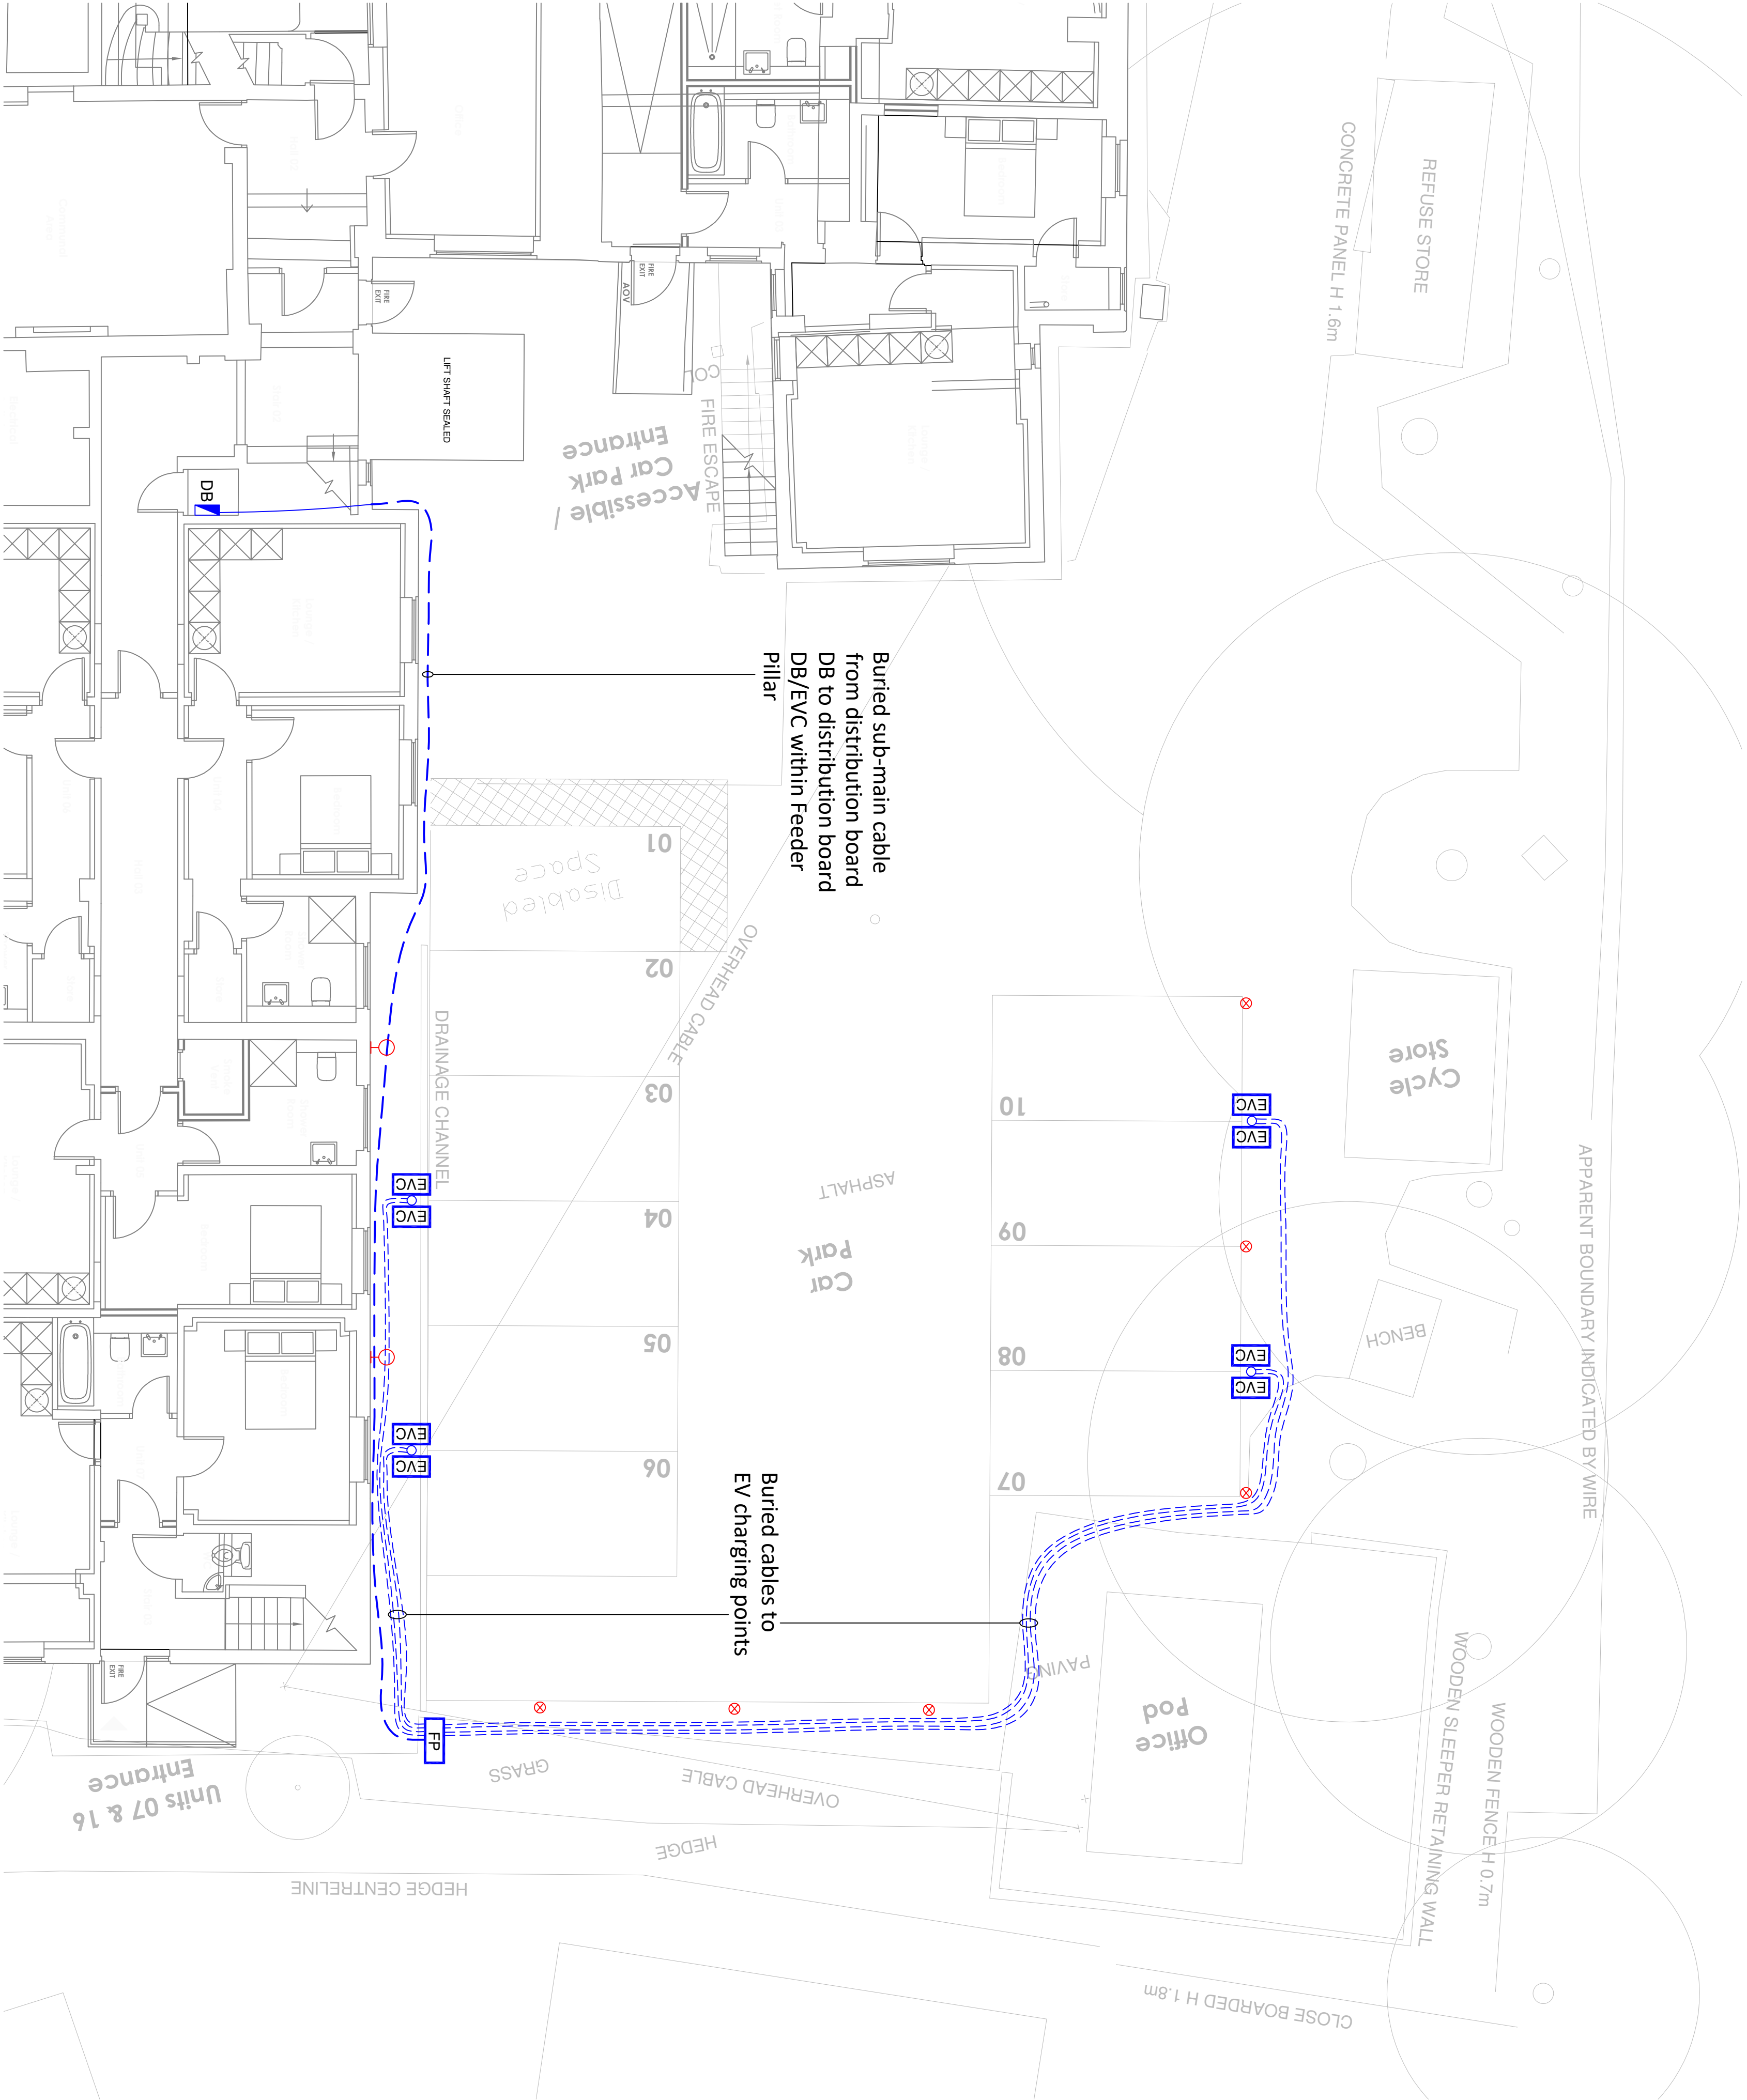

LEGEND	DESCRIPTION	DETAILS
	Pole mounted EV charging points (2 No ICS7ET 7.2kW chargers on one ICSFP1T pole)	Charging points controlled by load management software
	Feeder pillar (containing distribution board DB/EVC)	See drawing 2092-E6 for DB/EVC schematic
	Bollard light	
	Wall mounted external light	

02	10.03.2025	Proposed bollard lighting and wall lighting locations added.	ESL
01	07.02.2025	Contract issue	ESL
02	28.02.2025	Final design	ESL
03	28.02.2025	Final design	ESL
Rev	Date	Detail	By

**DESIGN**

BES Design (Preston) Ltd.
Derby House, Lytham Road, Fulwood, Preston, PR2 8UE
☎ 01772 717414 ☎ 01772 787222
e: office@besdesign.co.uk 📍 www.besdesign.co.uk

Client

Jagger, Jones & Muzziewhite LLP

Contractor

18 The Pavilions
Arco Crescent
Birkwood
T 01253 808072
www.evolution-ltd.co.uk

Project Title

ROBY ROAD, HUXTON

Project Title					
ROBY ROAD, HUXTON					
Drawing Title					
EXTERNAL ELECTRICAL SERVICES					
Scale	Date	Design	CAO	Checked	
1:75 @ A1	Feb 2026	ESL	ESL	MDP	
Drawing No.	2092-E-12		Rev	C2	
Base Drawing					