


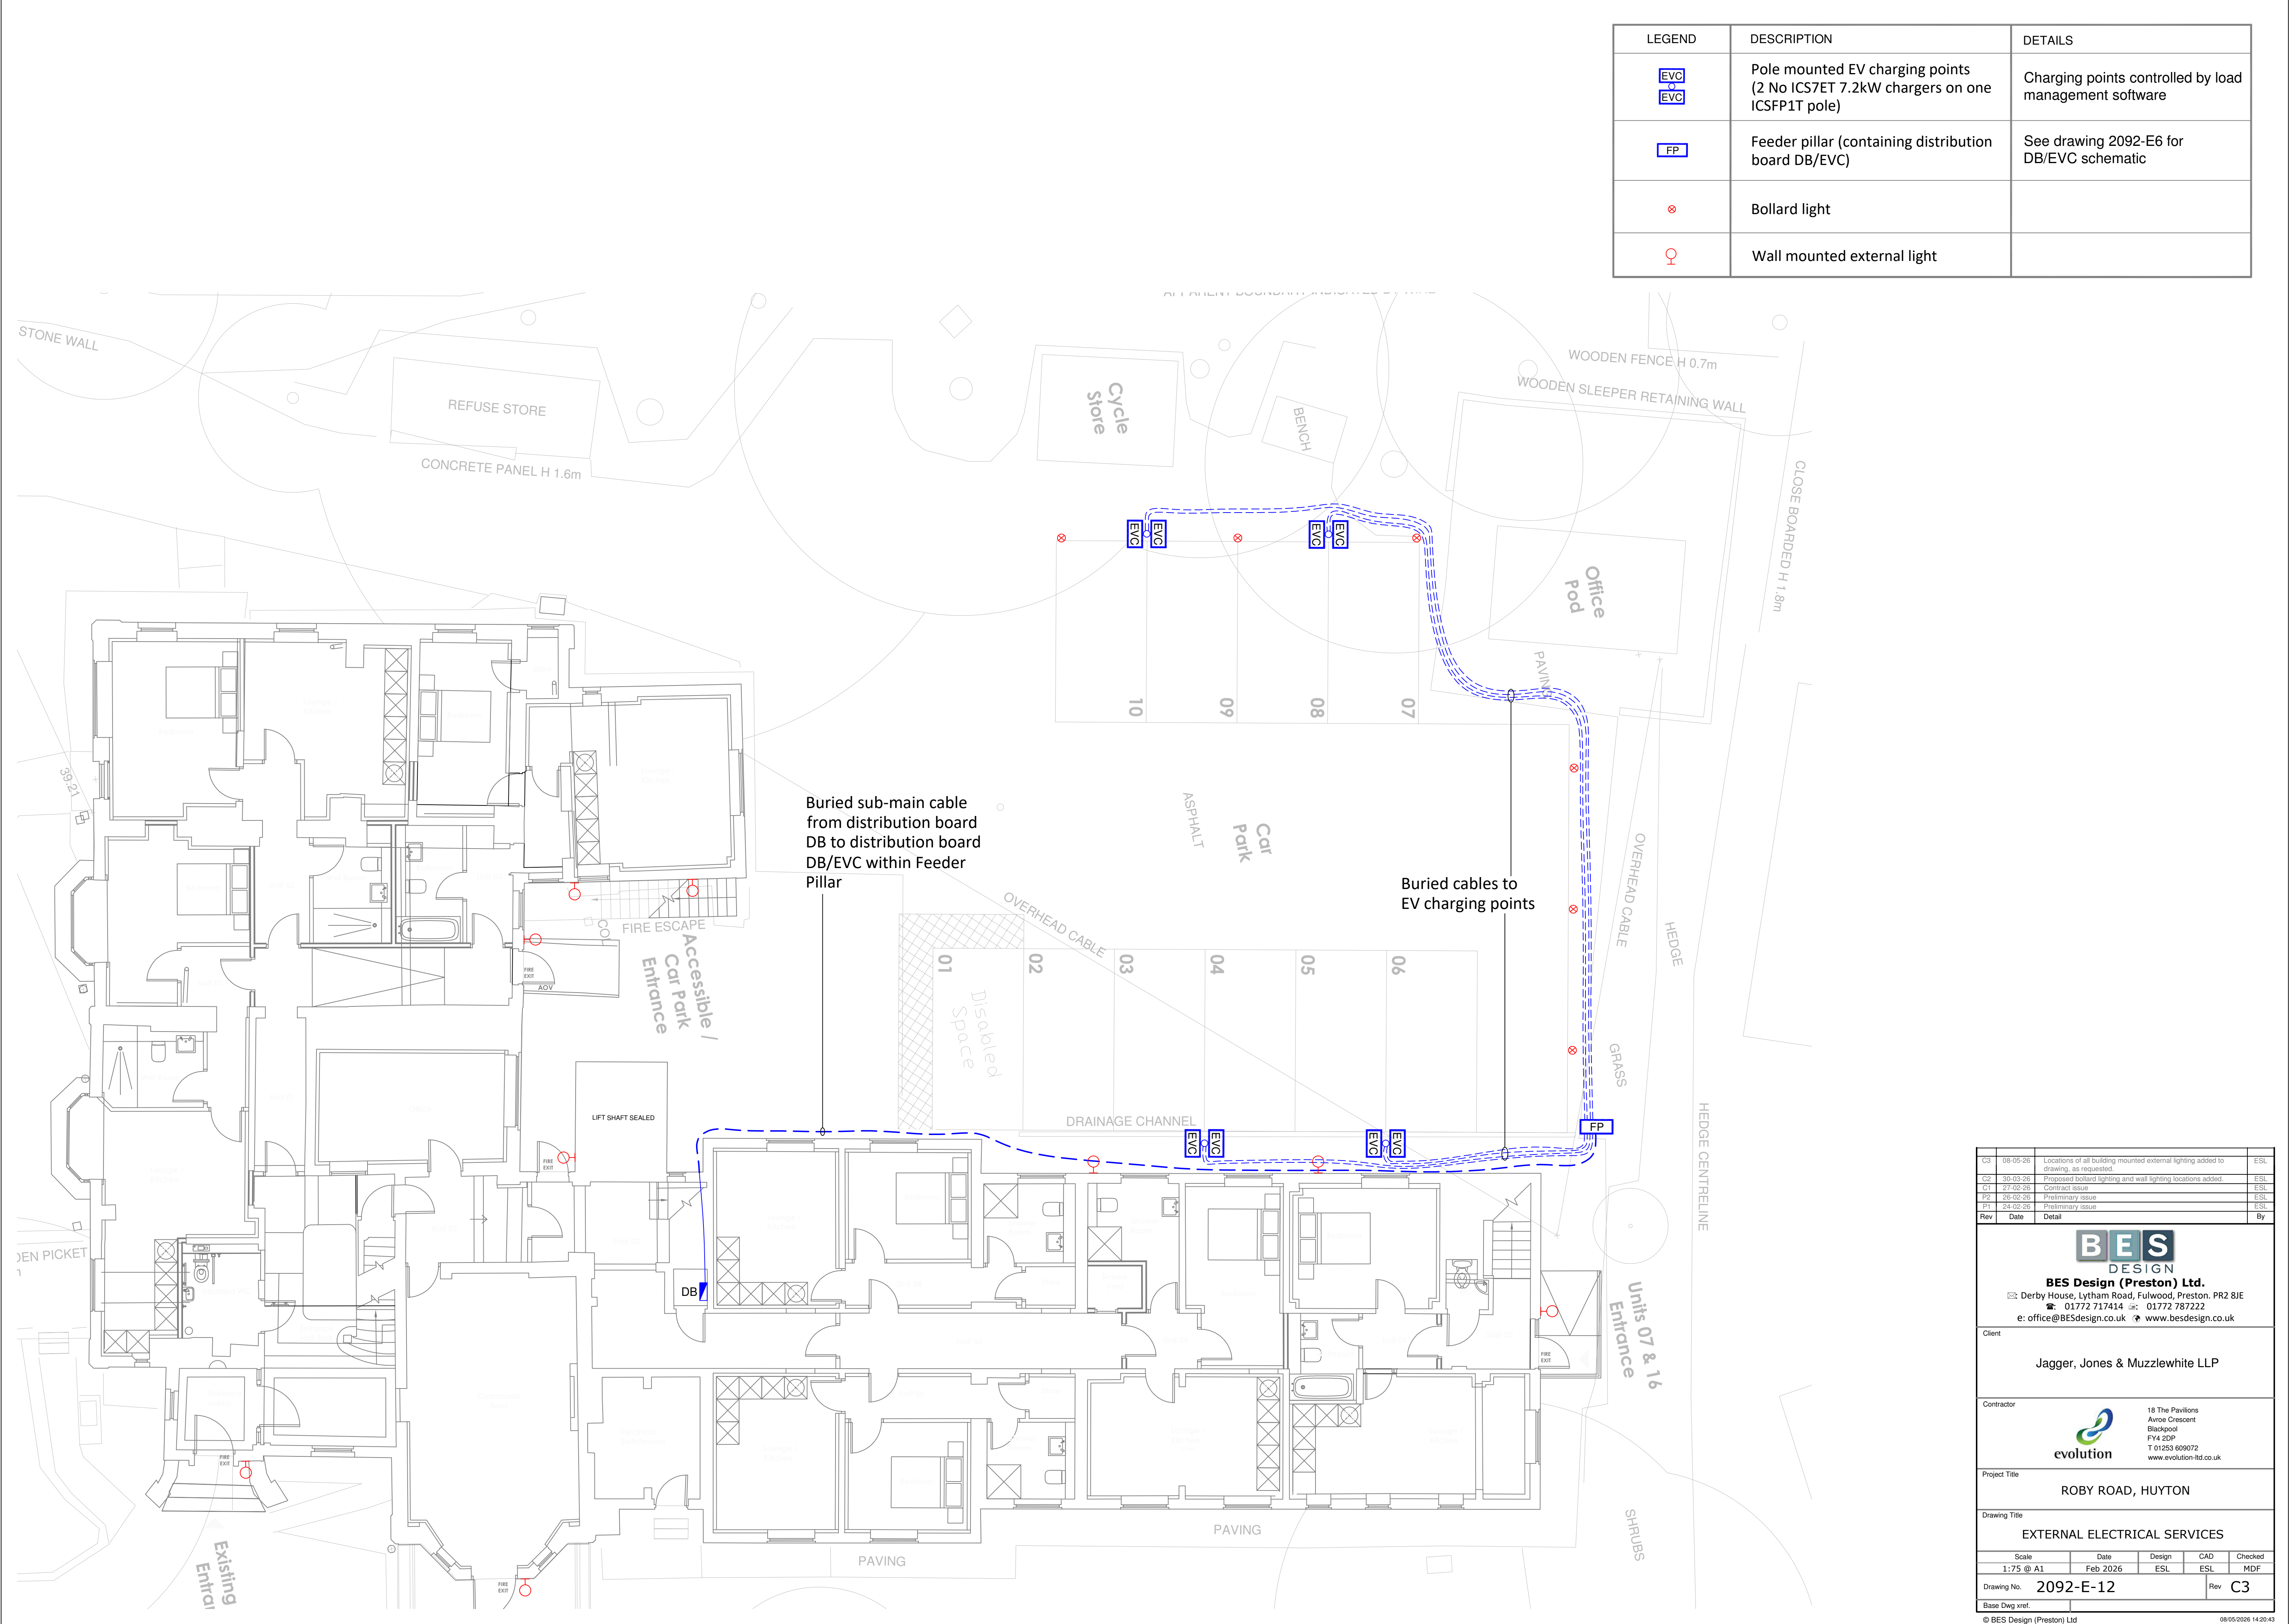

LEGEND	DESCRIPTION	DETAILS
EVC	Pole mounted EV charging points (2 No ICS7ET 7.2kW chargers on one ICSFP1T pole)	Charging points controlled by load management software
FP	Feeder pillar (containing distribution board DB/EVC)	See drawing 2092-E6 for DB/EVC schematic
	Bollard light	
	Wall mounted external light	

C3	08-05-26	Locations of all building mounted external lighting added to drawing, as requested.	ESL
C2	30-03-26	Proposed bollard lighting and wall lighting locations added.	ESL
C1	27-02-26	Contract issue	ESL
P2	26-02-26	Preliminary issue	ESL
P1	24-02-26	Preliminary issue	ESL
Rev	Date	Detail	By

BES

DESIGN

BES Design (Preston) Ltd.
Derby House, Lytham Road, Fulwood, Preston, PR2 8JE
☎ 01772 717414 📠 01772 787222
e: office@BESdesign.co.uk 🌐 www.besdesign.co.uk

Client

Jagger, Jones & Muzzlewhite LLP

Contractor

evolution

18 The Pavilions
Avrore Crescent
Blackpool
FY4 2DP
T 01253 609072
www.evolution-td.co.uk

Project Title

ROBY ROAD, HUYPON

Drawing Title

EXTERNAL ELECTRICAL SERVICES

Scale	Date	Design	CAD	Checked
1:75 @ A1	Feb 2026	ESL	ESL	MDF

Drawing No. 2092-E-12Rev C3

Base Dwg xref: © BES Design (Preston) Ltd08/05/2026 14:20:43