


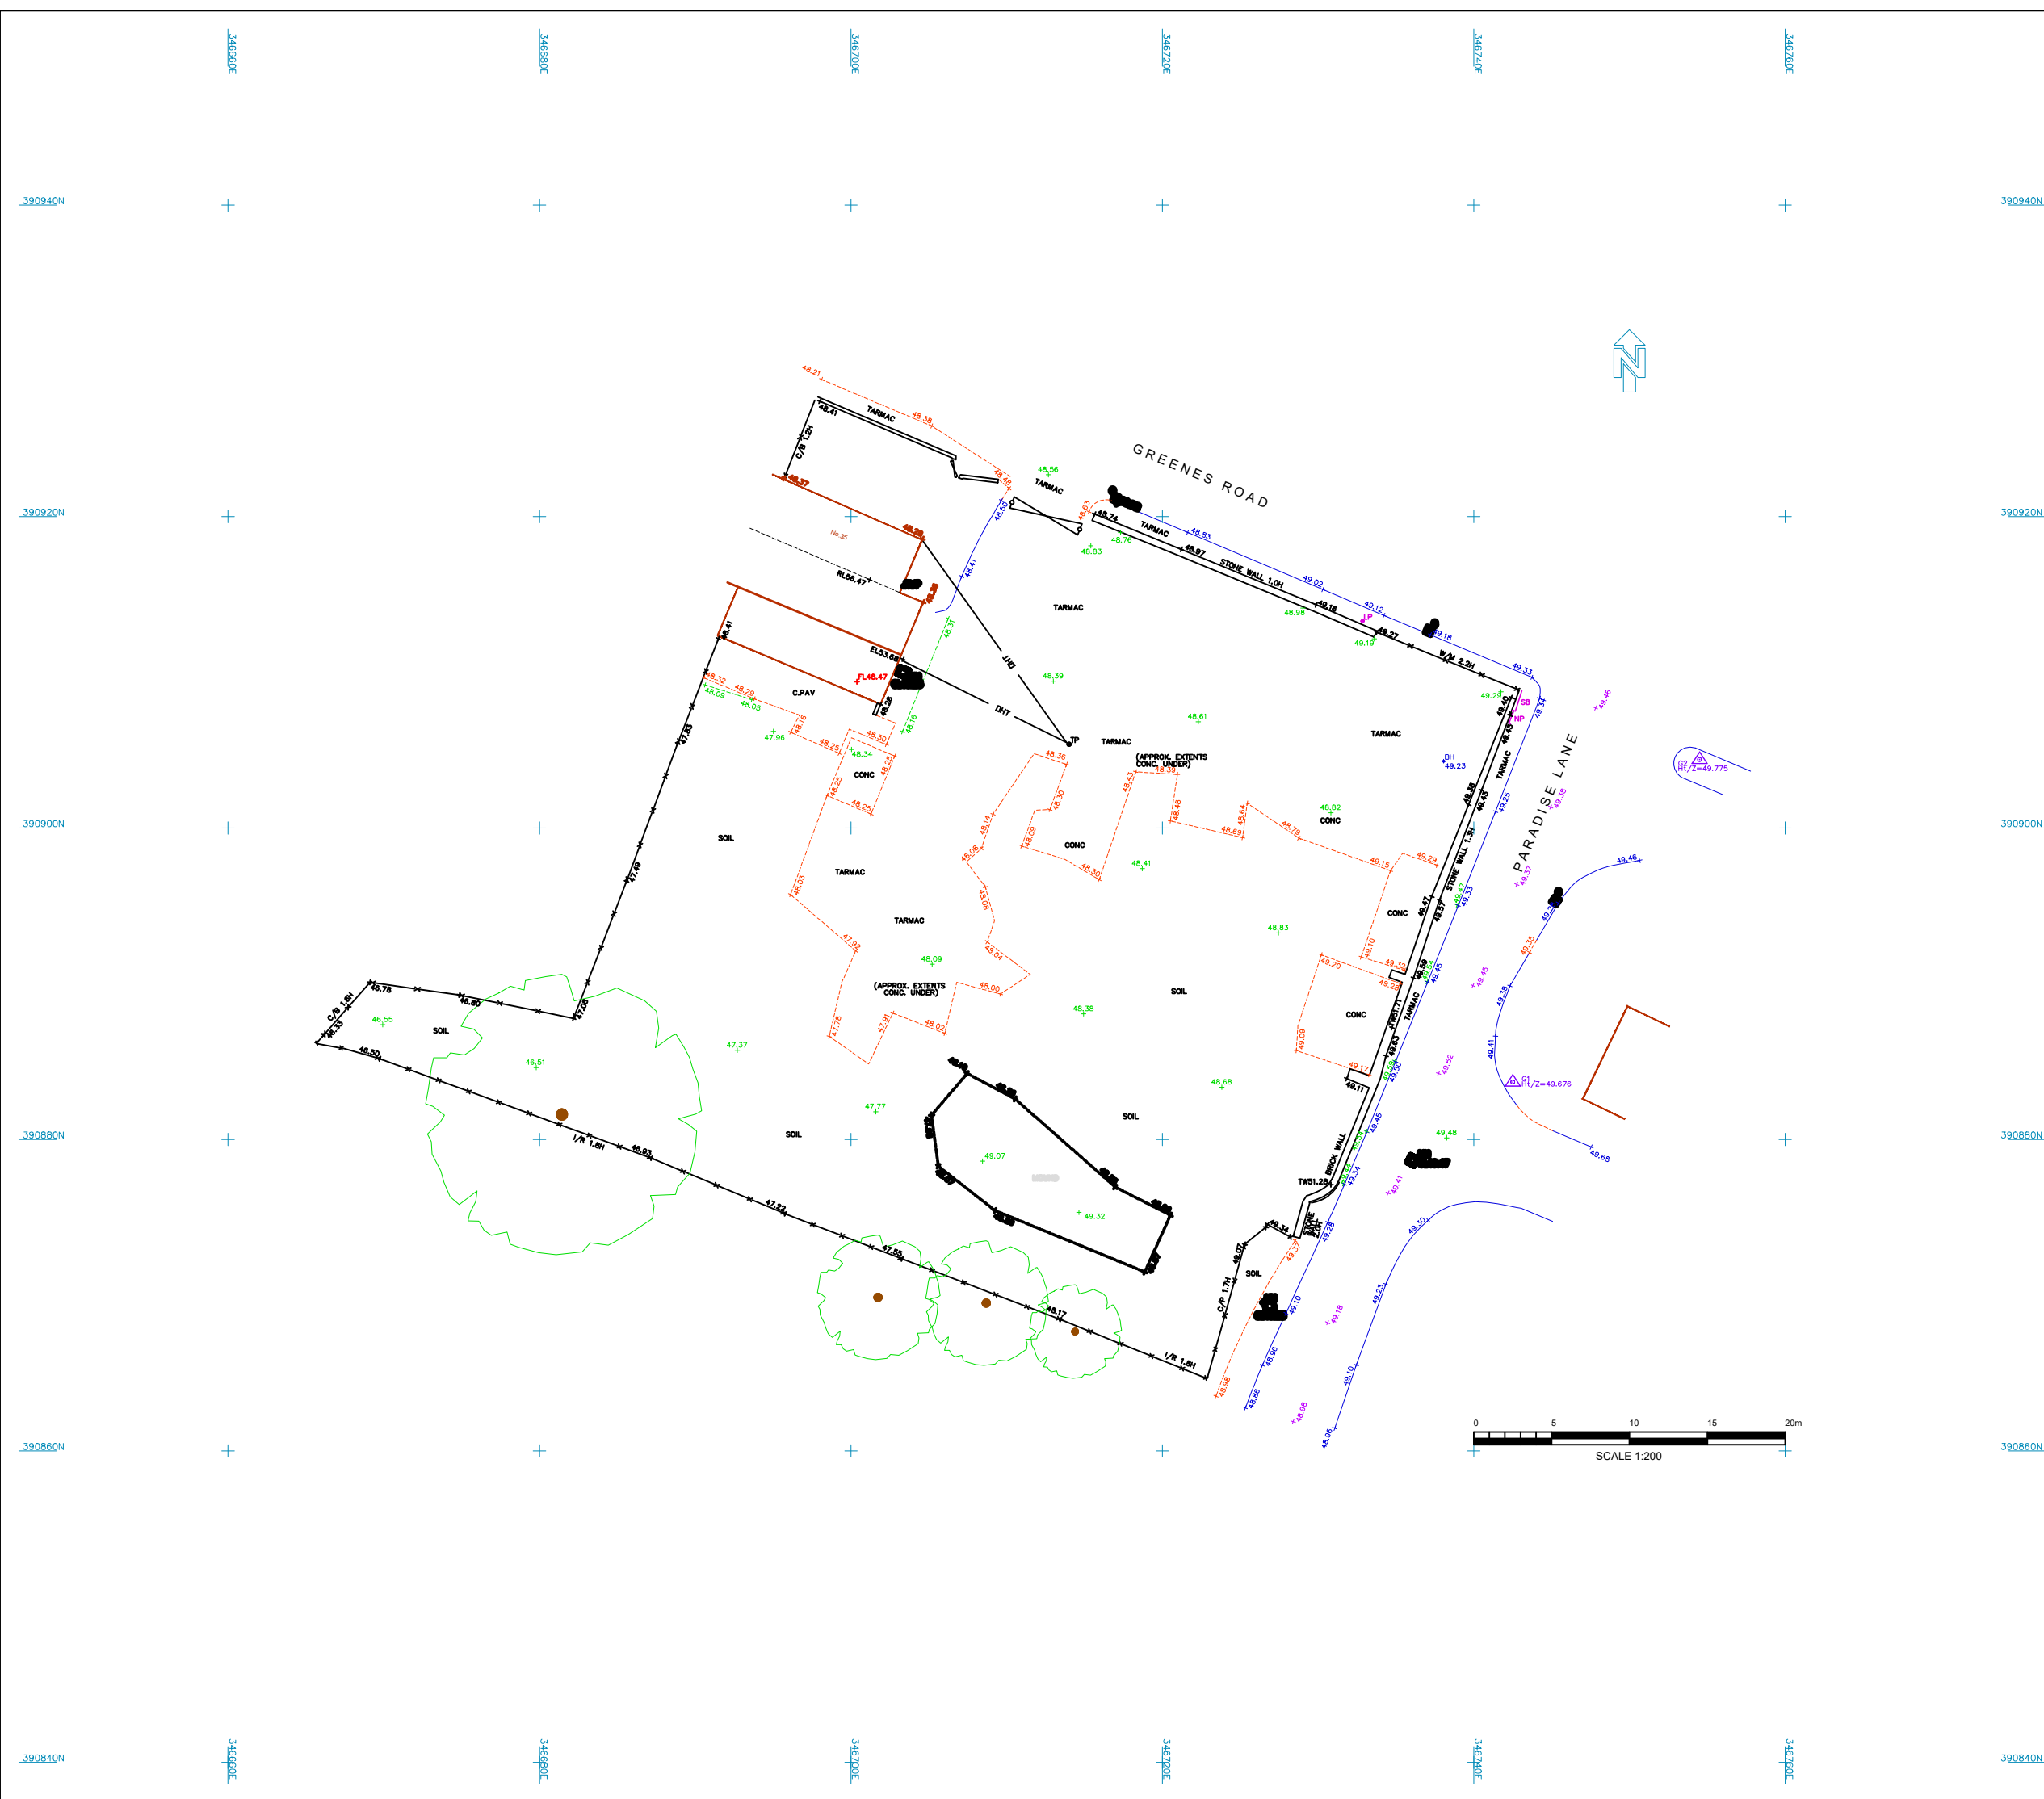

SYMBOLS



TREE



BENCH-MARK



STATION (WITH LEVEL)



BUILDING-LINE (AT GROUND)



FENCELINE



P/R	POST & RAIL
P/W	POST & WIRE
PAL	PALINGS



LIMIT OF TREE CANOPY / BUSHES / SHRUBS

ABBREVIATIONS

ACD	'ACD' DRAINAGE CHANNEL	NPL	NAME-PLATE
APAV	AIR-VALVE COVER	NPL	NPL COMMS. I.C.
BPAV	BLOCK PAVING	DHP	OVER-GROUND PIPE/CONDUIT
BRL	RED-LEVEL	DHP	OVERHEAD ELECTRIC CABLE(S)
BH	BURDIOLE (WITH GROUND-LEVEL)	DHG	OVERHEAD GANTRY/PIPE-BRIDGE
BL	LITTER-BIN	DHG	OVERHEAD WREPS(S)
BIN	BIN	DHP	OVERHEAD TELECOM CABLE(S)
BT	B.TELECOM IC	DHP	OUTLET or OUTFALL PIPE
		DSBM	ORDNANCE SURVEY BENCH-MARK
CPAV	CONCRETE PAVING (FLAGS)		
CMC	CAMERA/CAMERA-POLE		
CB	CONTROL-BOX	P	PDST
CHAN	CHANNEL/SLOT-DRAIN	PV	PIPE (VERTICAL)
CH	CEILING HEIGHT	PE	PEZZINETTER (WITH GROUND-LEVEL)
CPL	CEILING LEVEL		
CL	COVER-LEVEL	RZ	RIDDING-EYE
CL	STONE COBBLES	RZ	RIDGE LEVEL
CNC	CONCRETE	RS	ROAD-SIGN
CR/L	CROWN LEVEL	RVP	RAINWATER PIPE
CTV	CABLE TV POINT/IC		
		SPAV	STONE PAVING
EIC	ELECTRIC IC	Sop	SAPLING
EL	EAVES LEVEL	SB	SIGN-BOARD
EL	ELECTRIC-LEVEL	SOCH	SUSPENDED-CEILING HEIGHT
ER	EARTH-ROD	SETTS	STONE SETTS
		ST	STOP-TAP
FB	FOOTBRIDGE	SST	TREE-STUMP
FH	FIRE HYDRANT COVER	SV	STOP-VALVE
FL	FLOODLIGHT	TAC	TACTILE PAVING
FL	FLOOR LEVEL	TAR	TARMAC
FP	FLAGPOLE	TBM	TO BE CONFIRMED (ON-SITE)
G	GULLEY	TBC	TEMPORARY BENCH-MARK
GL	GROUND-LEVEL	TGB	TELEPHONE CALL-BOX
GR/L	GRILLE-COVER	TEL	TELECOM BOX
		THL	THRESHOLD LEVEL
H	HEIGHT (IN METRES)	TL	TRAFFIC LIGHT
HD	HEAD	TP	TELECOM POLE
Hr/L	HANDRAIL / SAFETY-RAIL	TV	TOP OF WALL LEVEL
		UL	UPLIGHTER
IL	INVERT LEVEL	UL	UNABLE TO LIFT
IC	INSPECTION CHAMBER	UTS	UNABLE TO SURVEY (ACCESS ISSUE)
IP	INLET PIPE	U/S	UNDERDRAIN (GUTTIF)
IS	INFORMATION SIGN		
KO	KERP-OUTLET	VP	VENT-PIPE
		VL	WATER LEVEL
LB	LETTER-BOX	WH	WATER METER COVER
LP	LAMP POST	WD	WASHOUT WATER COVER
		WV	WATER VALVE COVER
MH	MANHOLE		

NOTES

1. This survey has been presented at the survey scale indicated below with its accuracy commensurate with that scale.
2. All heights and levels in metres (u.o.n.)
3. All levels are at ground u.o.n.

CONTROL STATIONS

REF	EASTING	NORTHING	LEVEL	TYPE
G1	346742.502	390883.688	49.676	NAIL
G2	346754.499	390904.400	49.775	NAIL

SURVEY GRID

ORDNANCE SURVEY OSGB36 NATIONAL GRID AT STATION G1.
GPS OBSERVATIONS ON ETRS89 TRANSFORMED USING OSTN02.
SURVEY THEN TRANSFORMED TO A SCALE FACTOR OF 1.000000 FROM STATION G1

LEVEL DATUM

ORDNANCE SURVEY DATUM NEWLYN (ODN) BY GPS OBSERVATIONS AT STATION G1
TRANSFORMED FROM ETRS89 USING OSGM02 GEOID

0	ORIGINAL ISSUE					MPW	LW	07/08/2021	
REV.	DESCRIPTION					BY	CHK	DATE	
DRAWN	MPW		CHECKED	LW		DATE	07 AUG. 2021		

TITLE	TOPOGRAPHICAL SURVEY AT GREENES LANE, WHISTON MERSEYSIDE L35 3RF
-------	--

CLIENT	BUILT GROUP LTD
--------	-----------------

SURVEYED BY GEOSPATIAL ENGINEERING SERVICES LTD		27 PROSPECT VALE LIVERPOOL L6 8PE TEL 0151-280-2021 EMAIL : mail@GESuk.net
--	---	--

CAD FILE	01065.DWG	SCALE	1 : 200	SHT. SIZE
DRAWING No				REVIS
01065				