


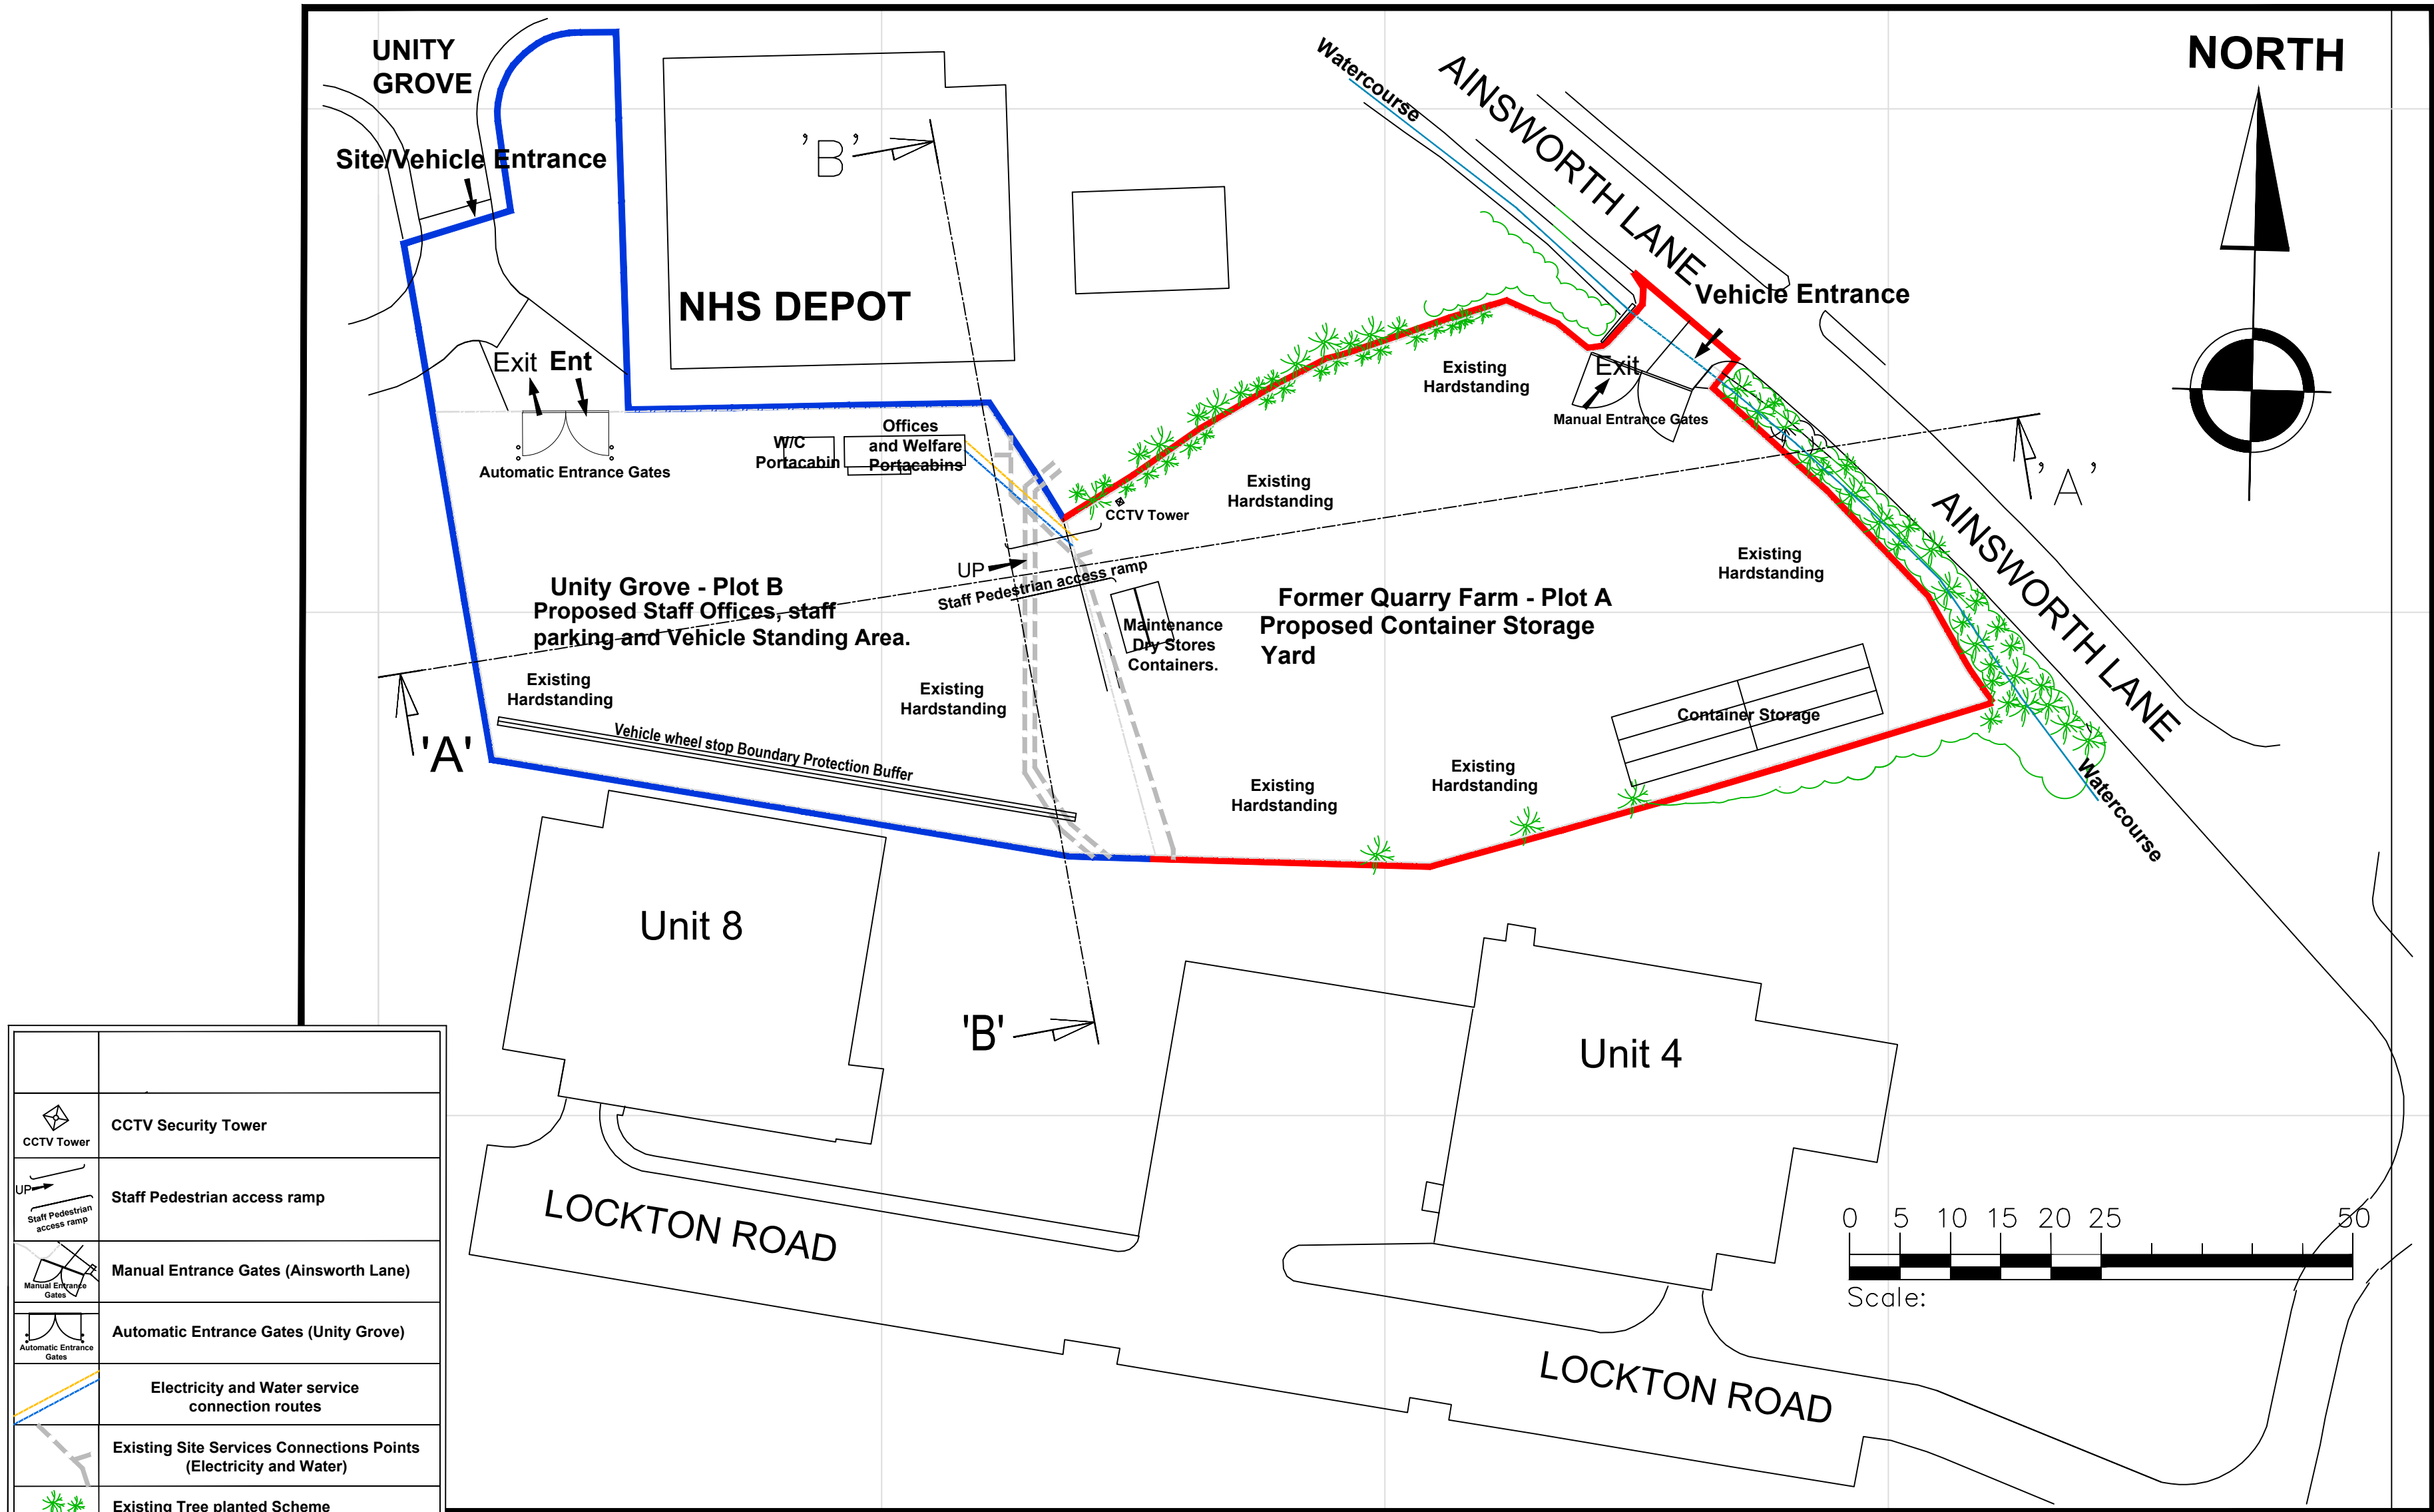

Key	Description
	CCTV Security Tower
	Staff Pedestrian access ramp
	Manual Entrance Gates (Ainsworth Lane)
	Automatic Entrance Gates (Unity Grove)
	Electricity and Water service connection routes
	Existing Site Services Connections Points (Electricity and Water)
	Existing Tree planted Scheme to remain as existing
	Existing Shrubs planted Scheme to remain as existing
	Existing Watercourse
	Existing 2.4M Boundary Perimeter Fencing to remain as existing
Key	Description
Proposed General Legend	

	Site Boundary Plot B
	Site Boundary Plot A
Key	Description
Legend	

LOCATION: Quarry Farm Ainsworth Lane Knowsley Business Park L34 9EU Easting: 342694 Northing: 396451	STATUS: Proposed 'Change of Use', to a Heavy Goods Container storage area.	CLIENT: Mr.J. Groves Unity Commercial Developments Ltd Unit 4A, Heysham Point, Heysham Road, Liverpool L30 6UR		PLOT SIZE: Quarry Farm Plot A and Plot B	
		DRAWN: GF	DATE: 17/07/2022	CHECKED:	APPROVED: DATE:
Ref Plans: Land Registry Plan MS591671	Drawing Title: Existing Location and Block Plan	REV: A	DRAWING No: UCD-E-LOC-BLO-001		SCALE: 1:500 at A2