


Area Schedule (GIA)	
Name	Area
Ground Floor	182.47 m²
First Floor	53.28 m²

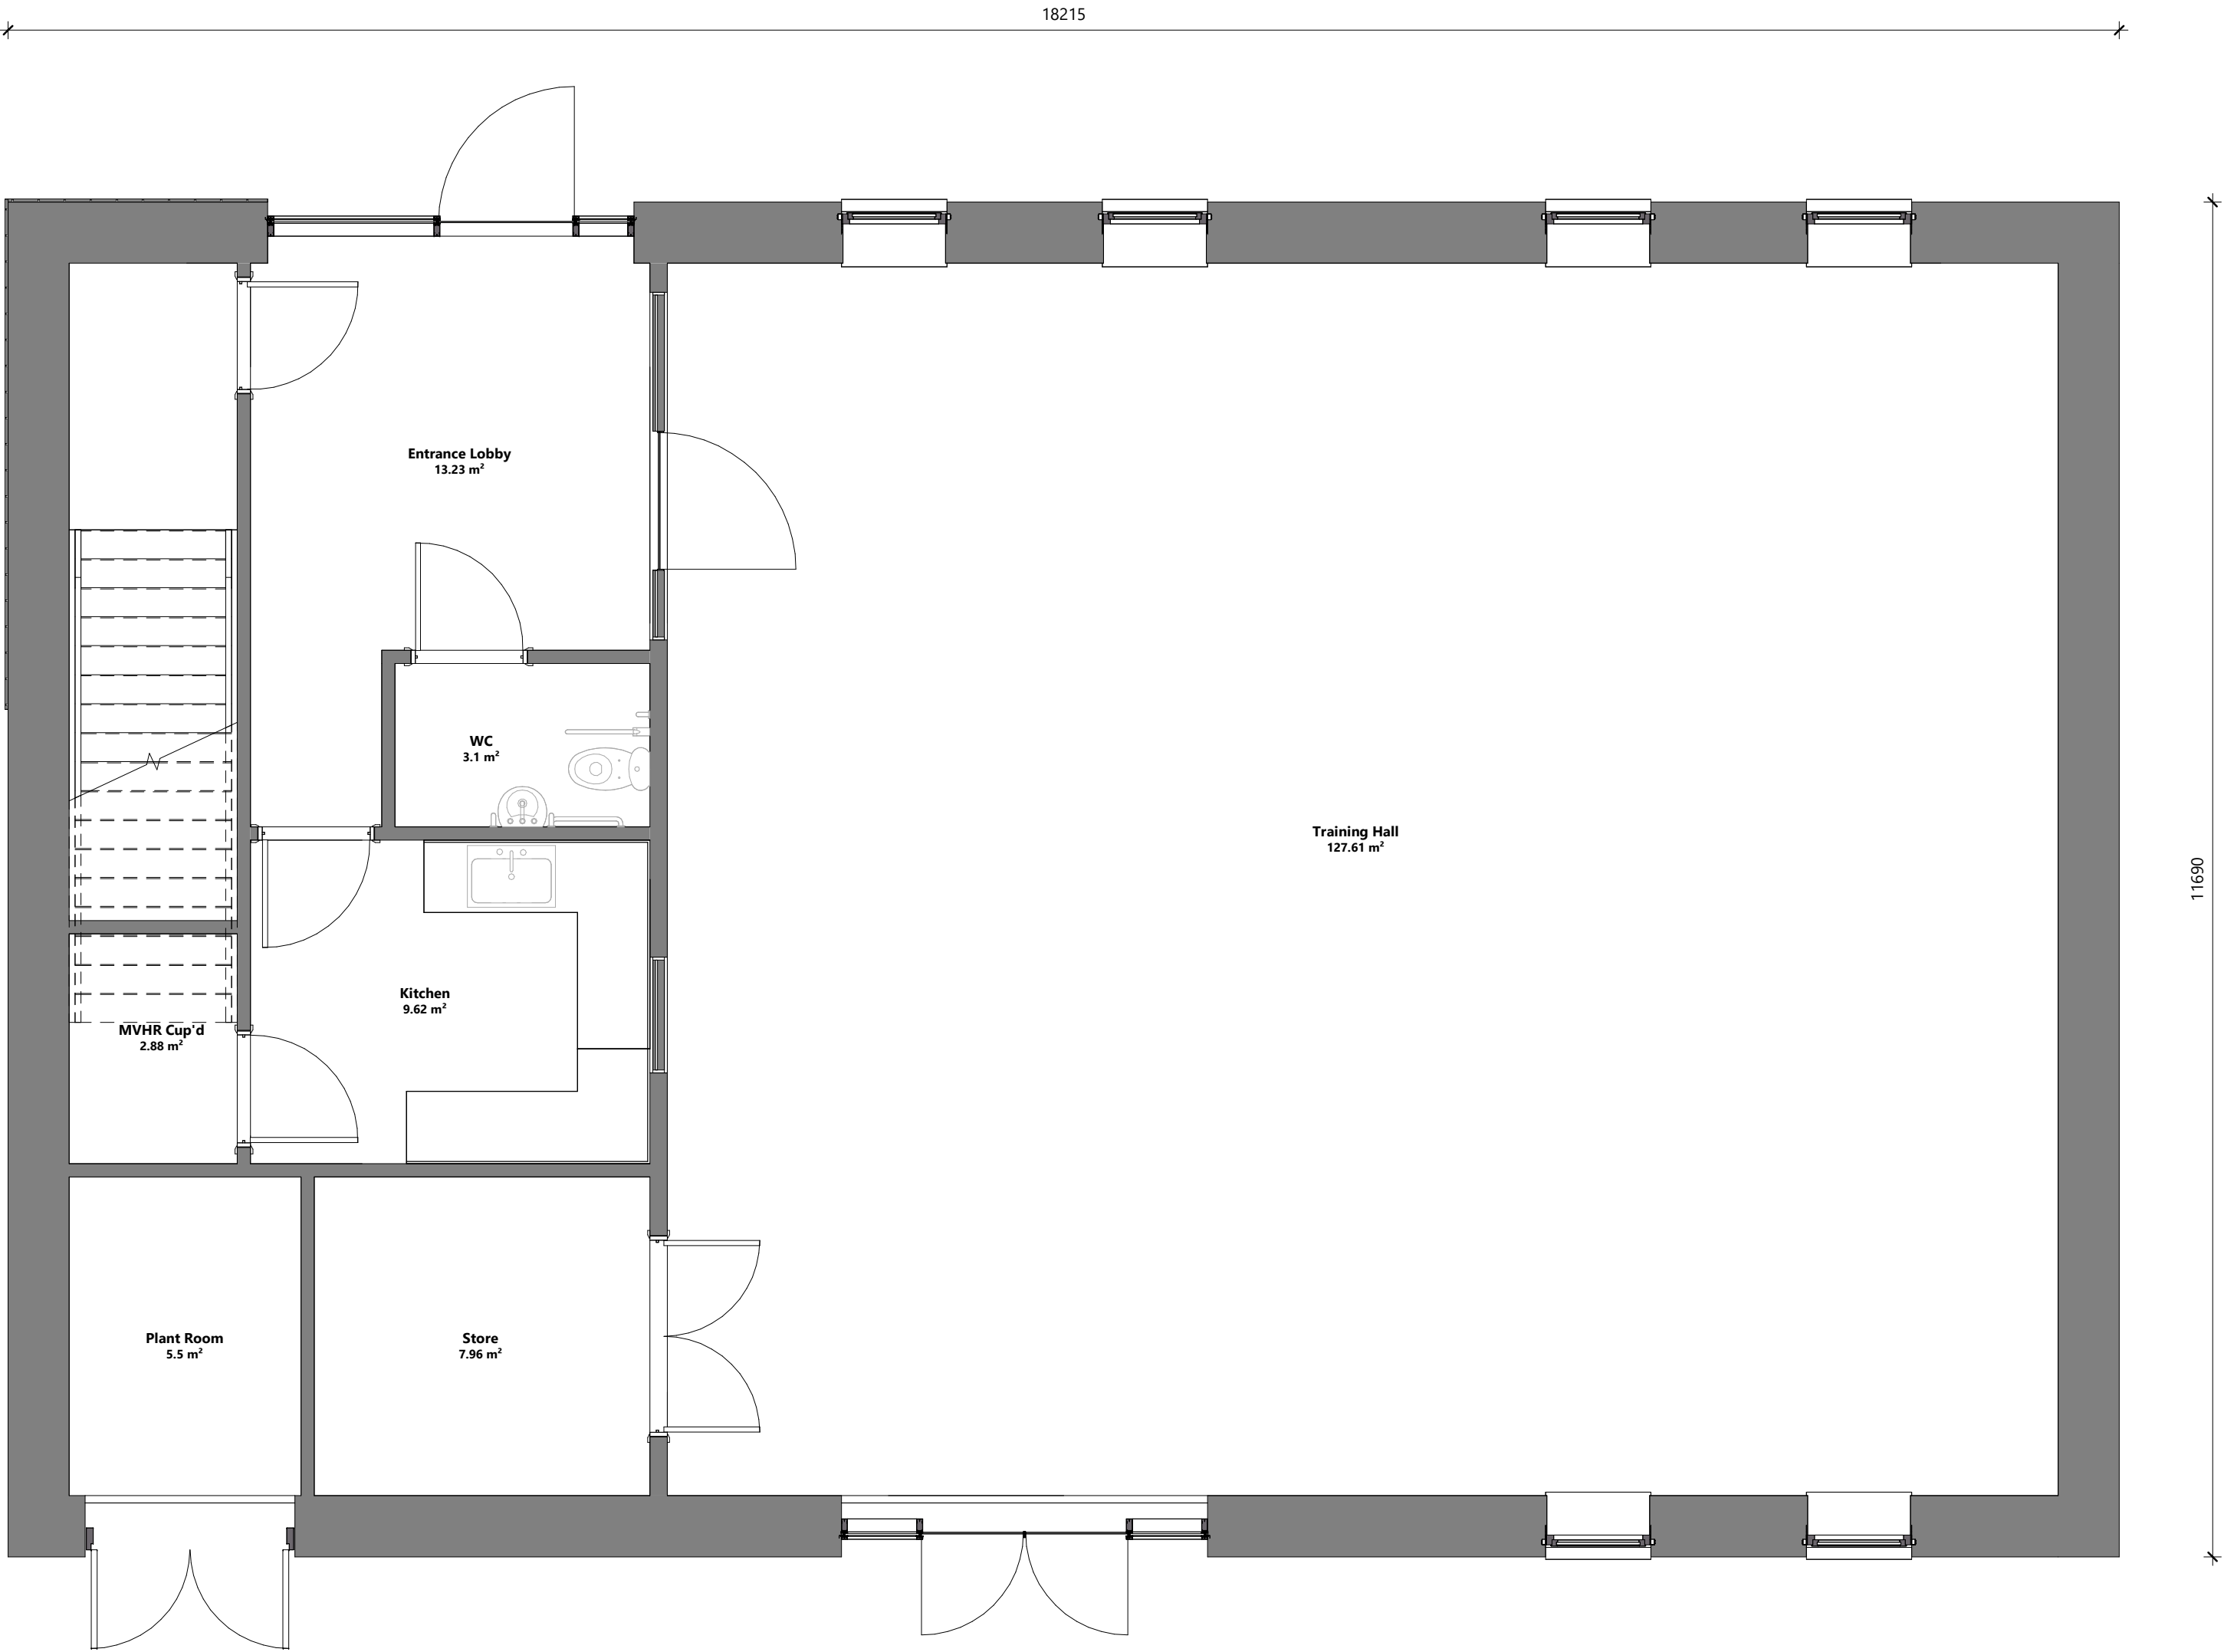

F	Building amended following value engineering exercise - JS	24.04.24
E	Drawing amended following request by client to explore additional office space to first floor. Recessed entrance lobby removed. GIA schedules amended - JS	26.02.24
D	Overall dimensions added to drawing. GIA amended - JS	03.10.23
C	North arrow indicated on plan - JS	10.07.23
B	GIA Schedule added to drawing - JS	14.06.23
A	Plan amended following developments to elevations - JS	22.03.23
Rev	Revision Note	Date

powelldobson
Cardiff . Swansea . London **ARCHITECTS**
www.powelldobson.com [@PDArchitects](#)
t: +44 (0)33 33 201 001



Training Barn			
Dogs Trust - Merseyside			
Drawn: JS	Checked: OSRH	Date: 28.02.23	Scale: 1 : 50
PDA Job Ref: 22013		Revision F	
PDA - TB - 00 - PL - A - (05) 1000			
Originator	Volume	Level	File Type
Discipline		Number	
Title: Ground Floor GA			
Status: S2- Issued for Information			

This drawing must not be scaled.
Figured dimensions and levels to be used.
Any inaccuracies must be notified to the architect.
Detail drawings and large scale drawings take precedence over smaller drawings.

THIS DRAWINGS IS COPYRIGHT ©

A2