




Typical warm pitched roof detail (Insulation above and between rafters)

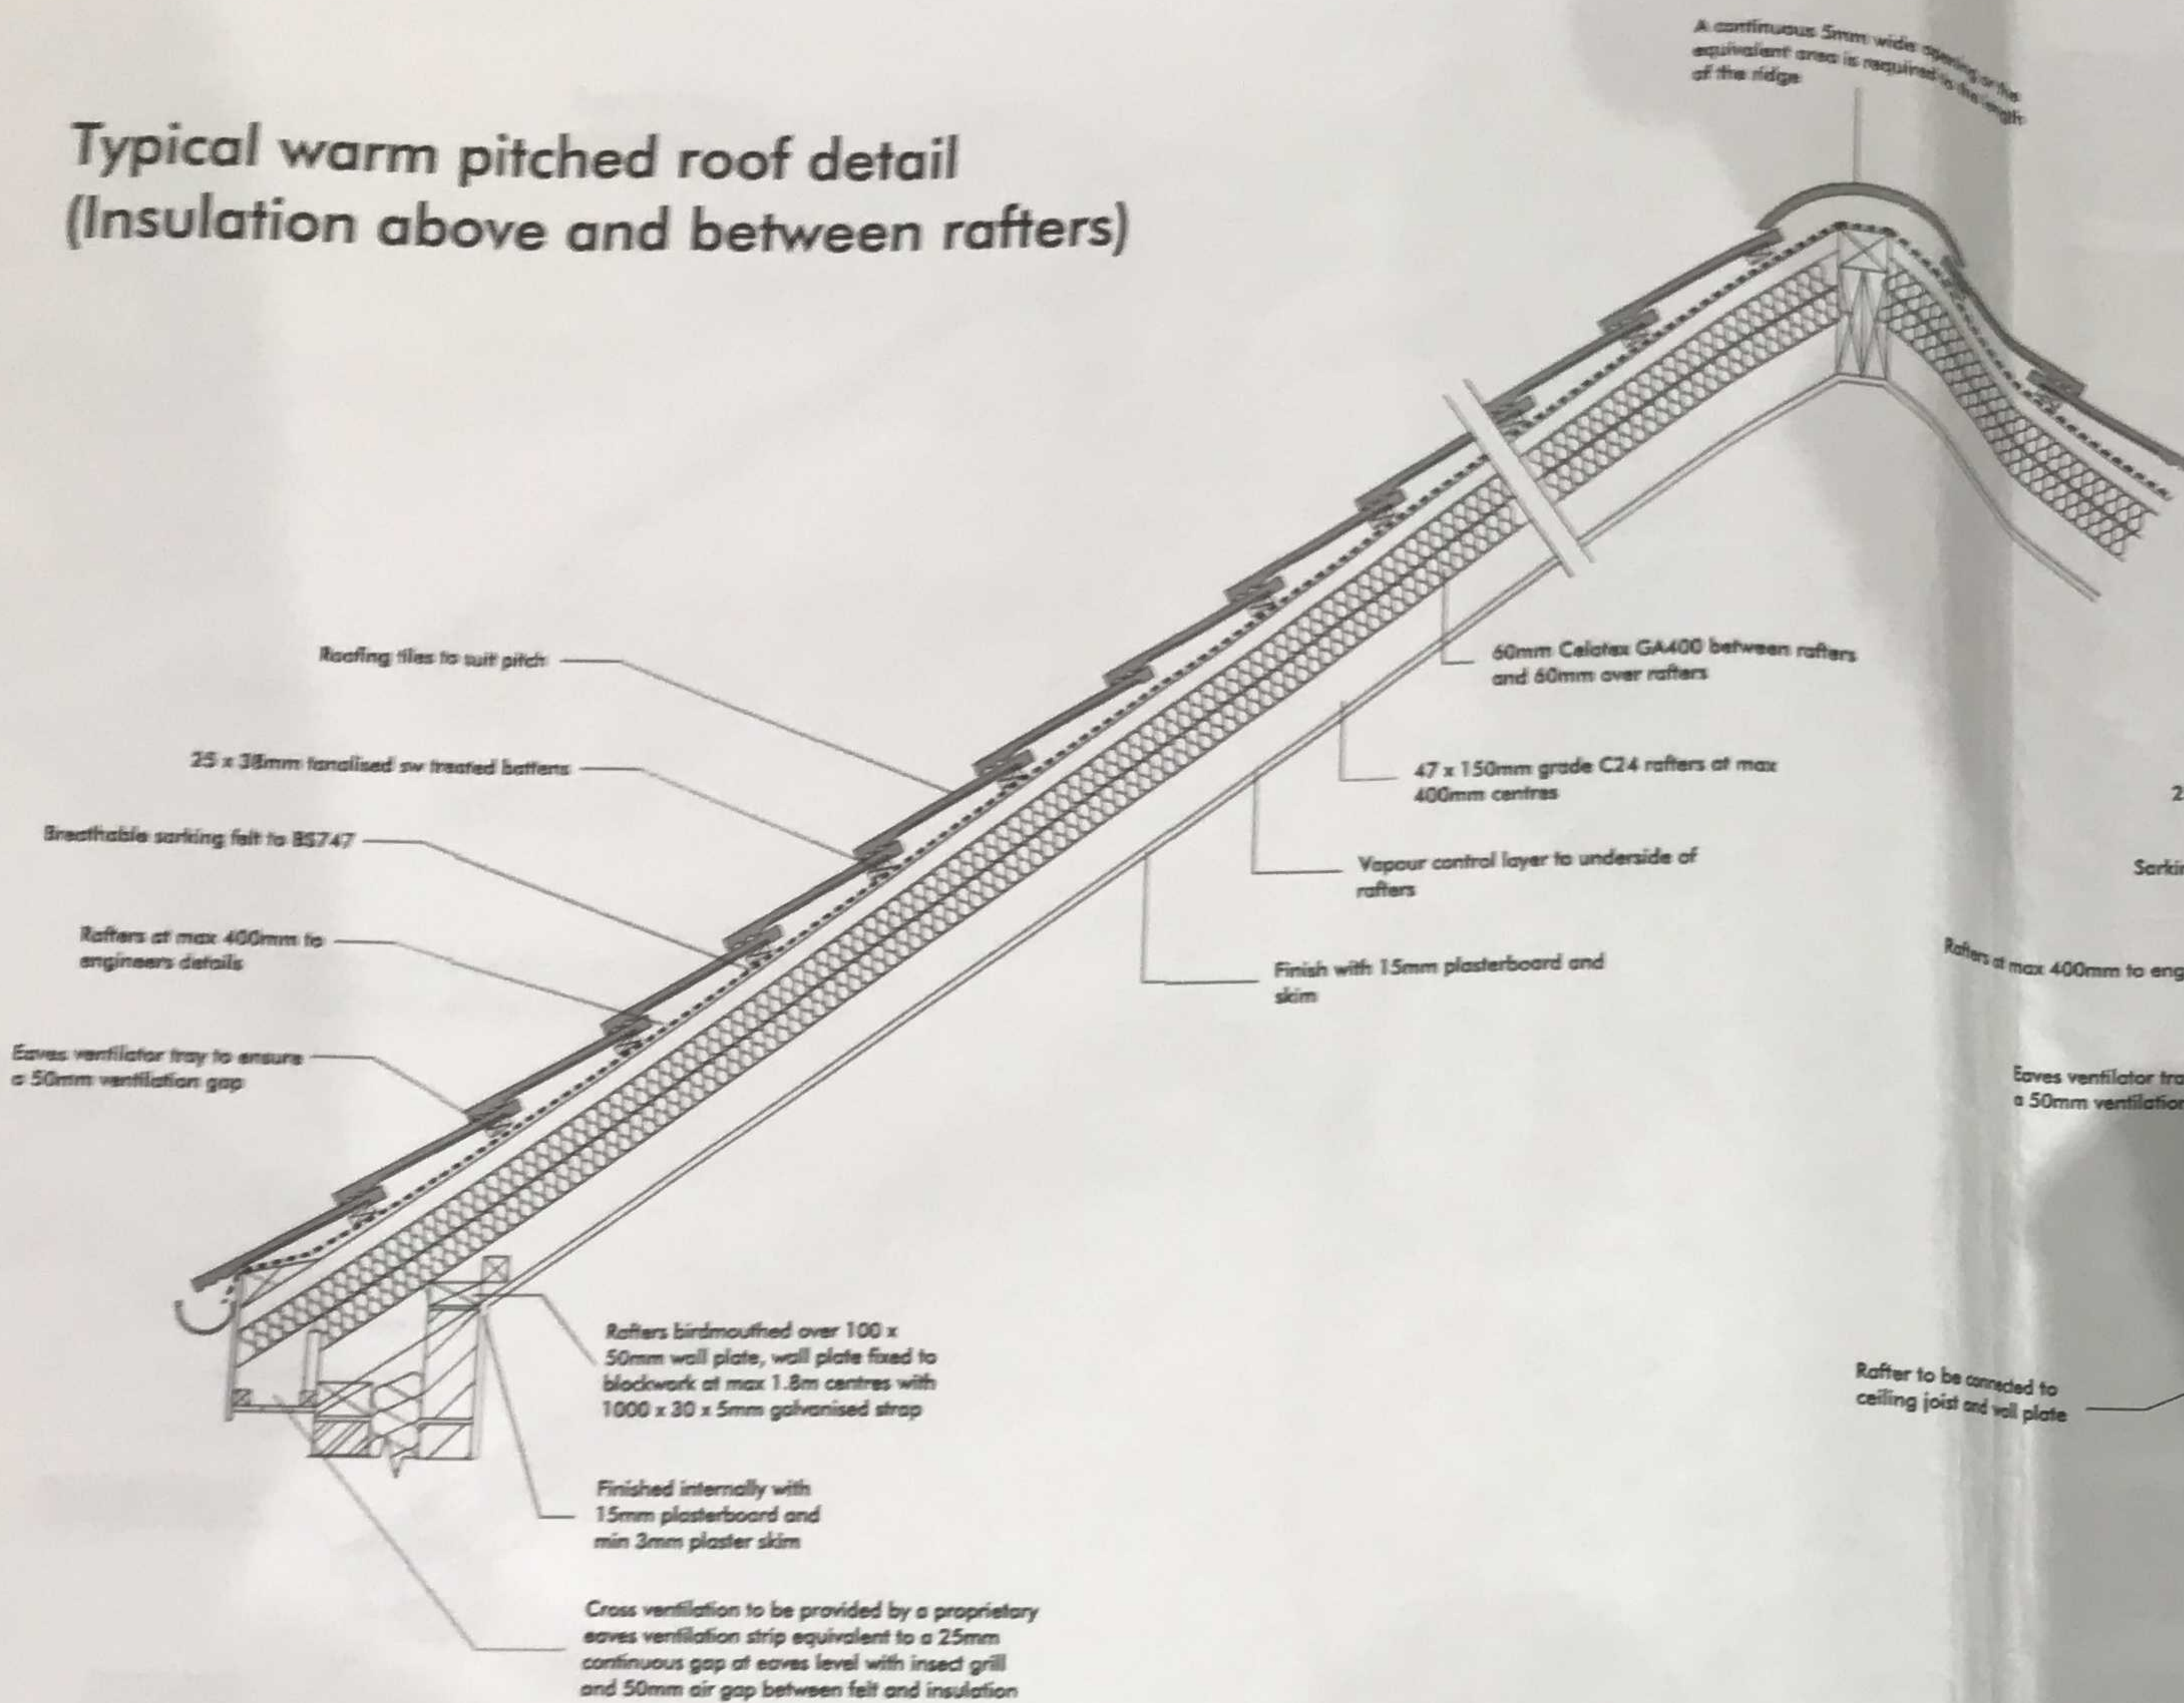


Typical strip foundation detail

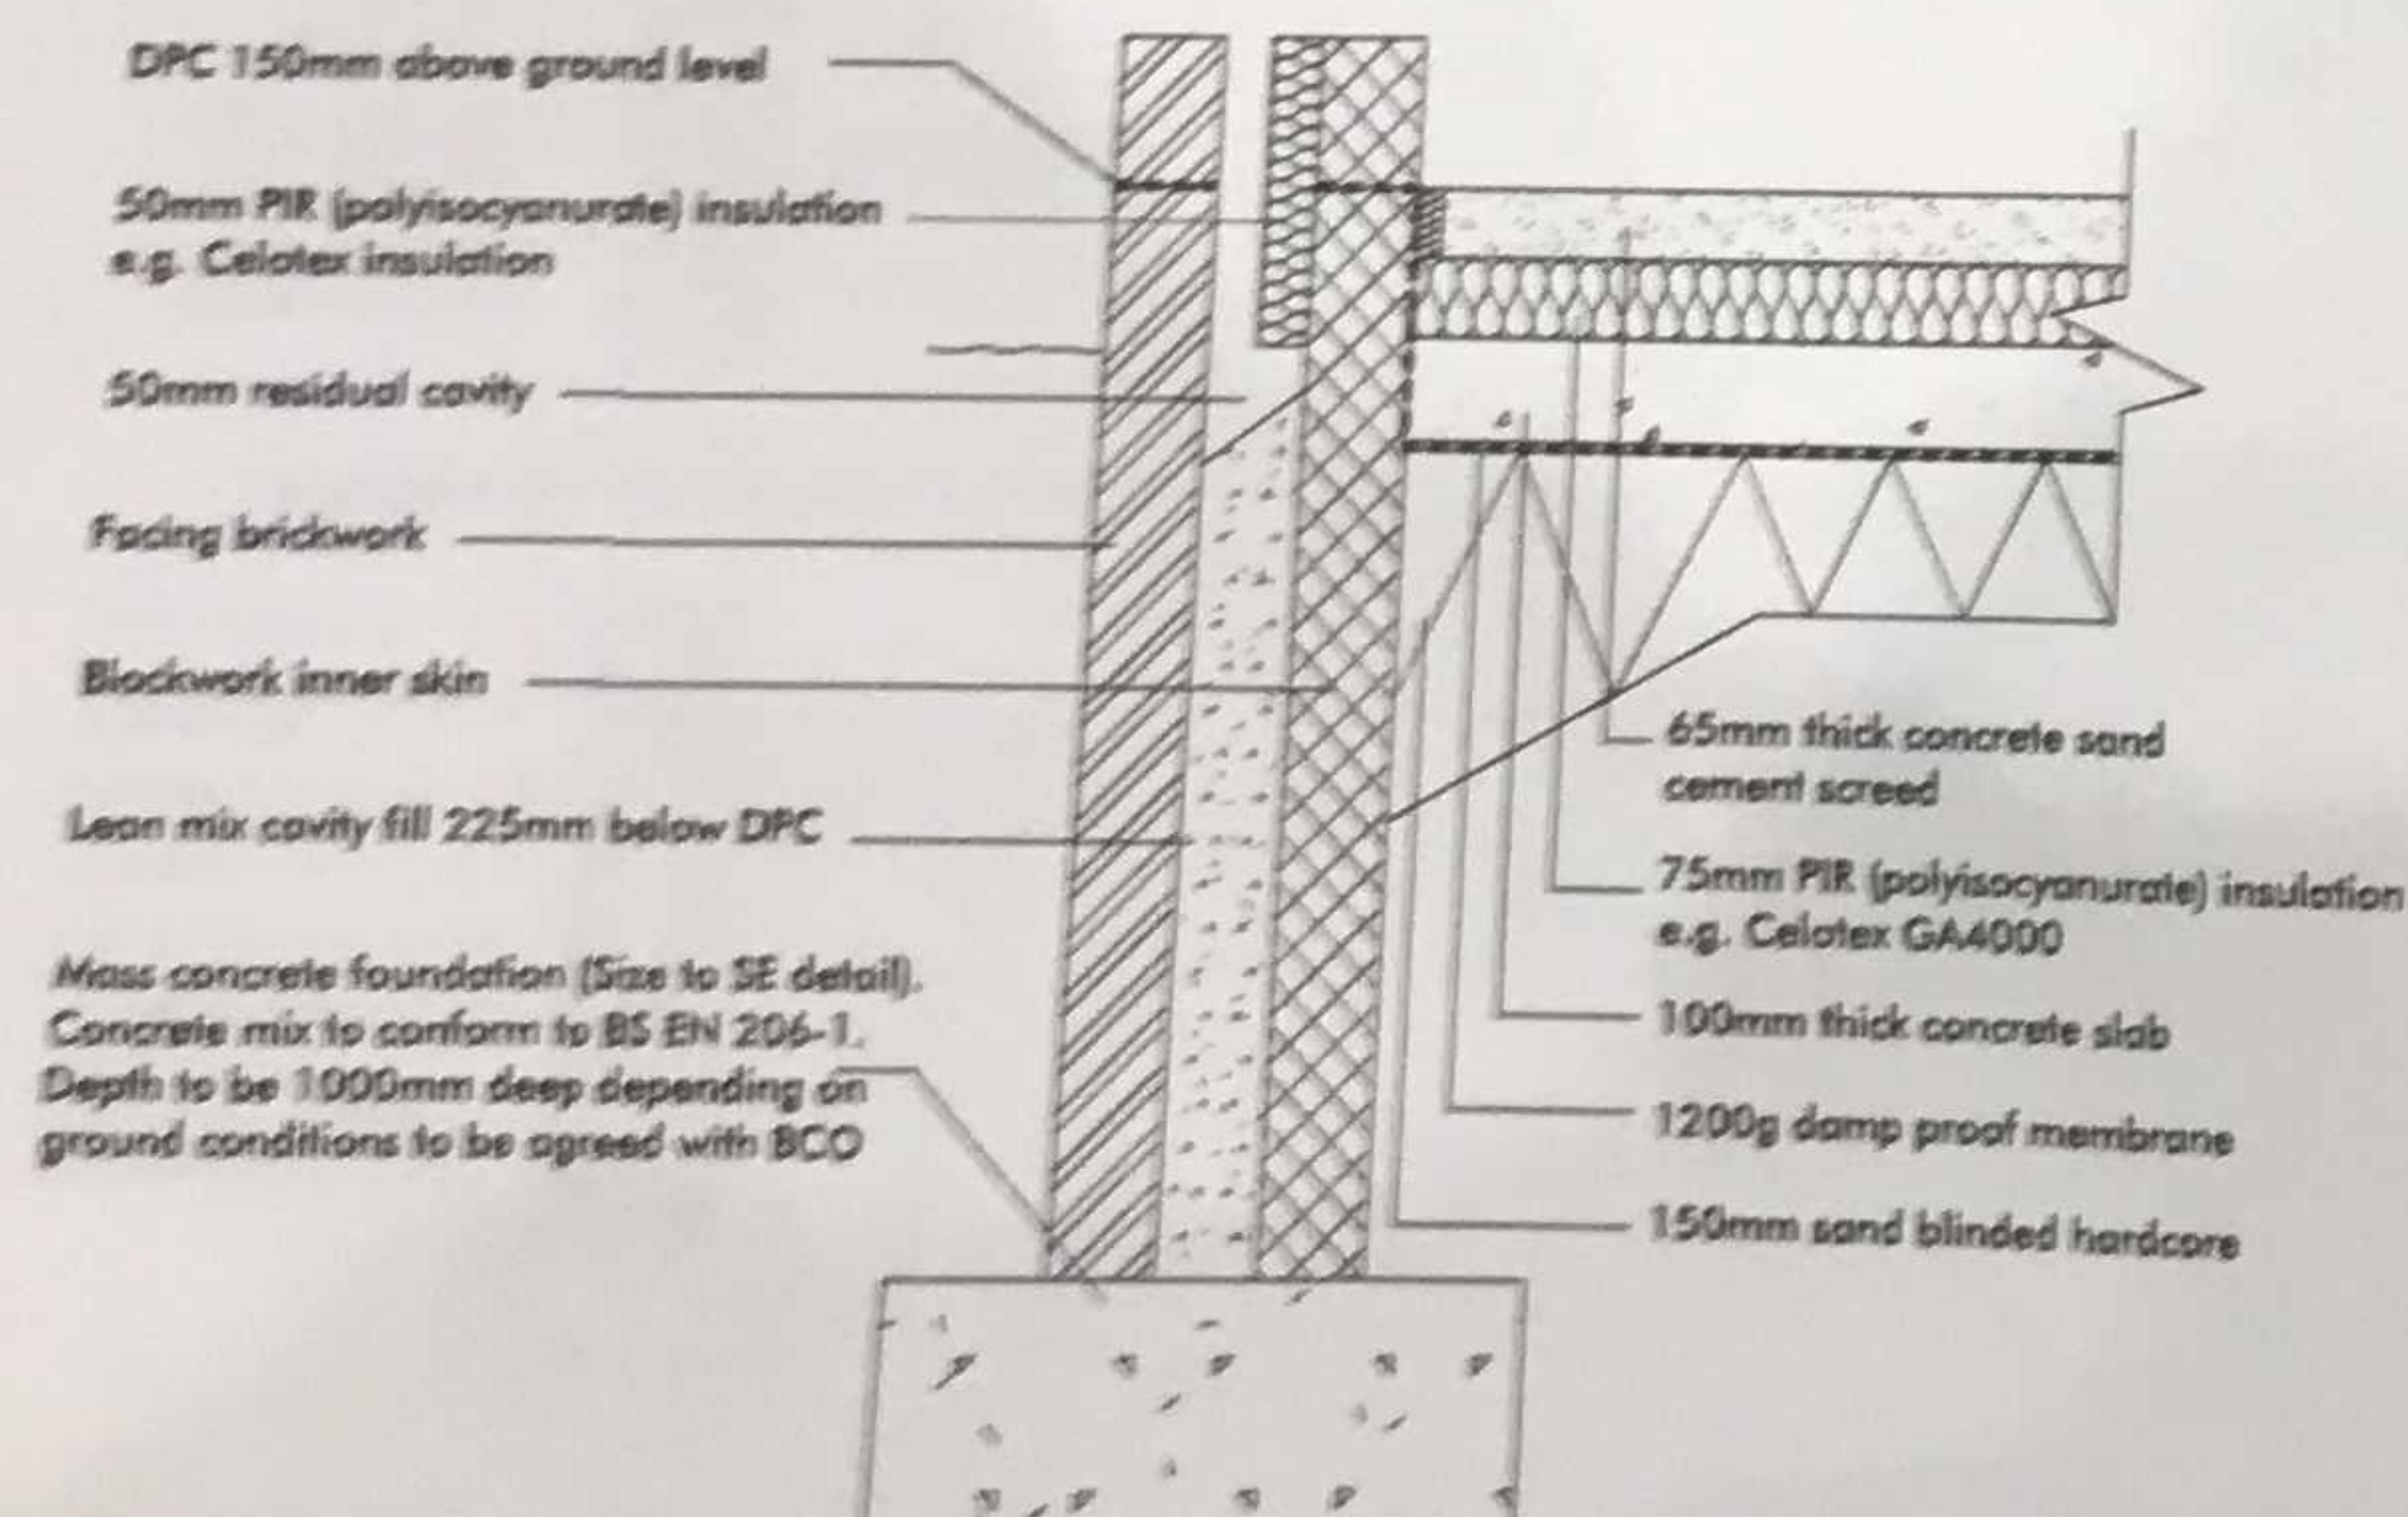

Typical solid ground floor detail

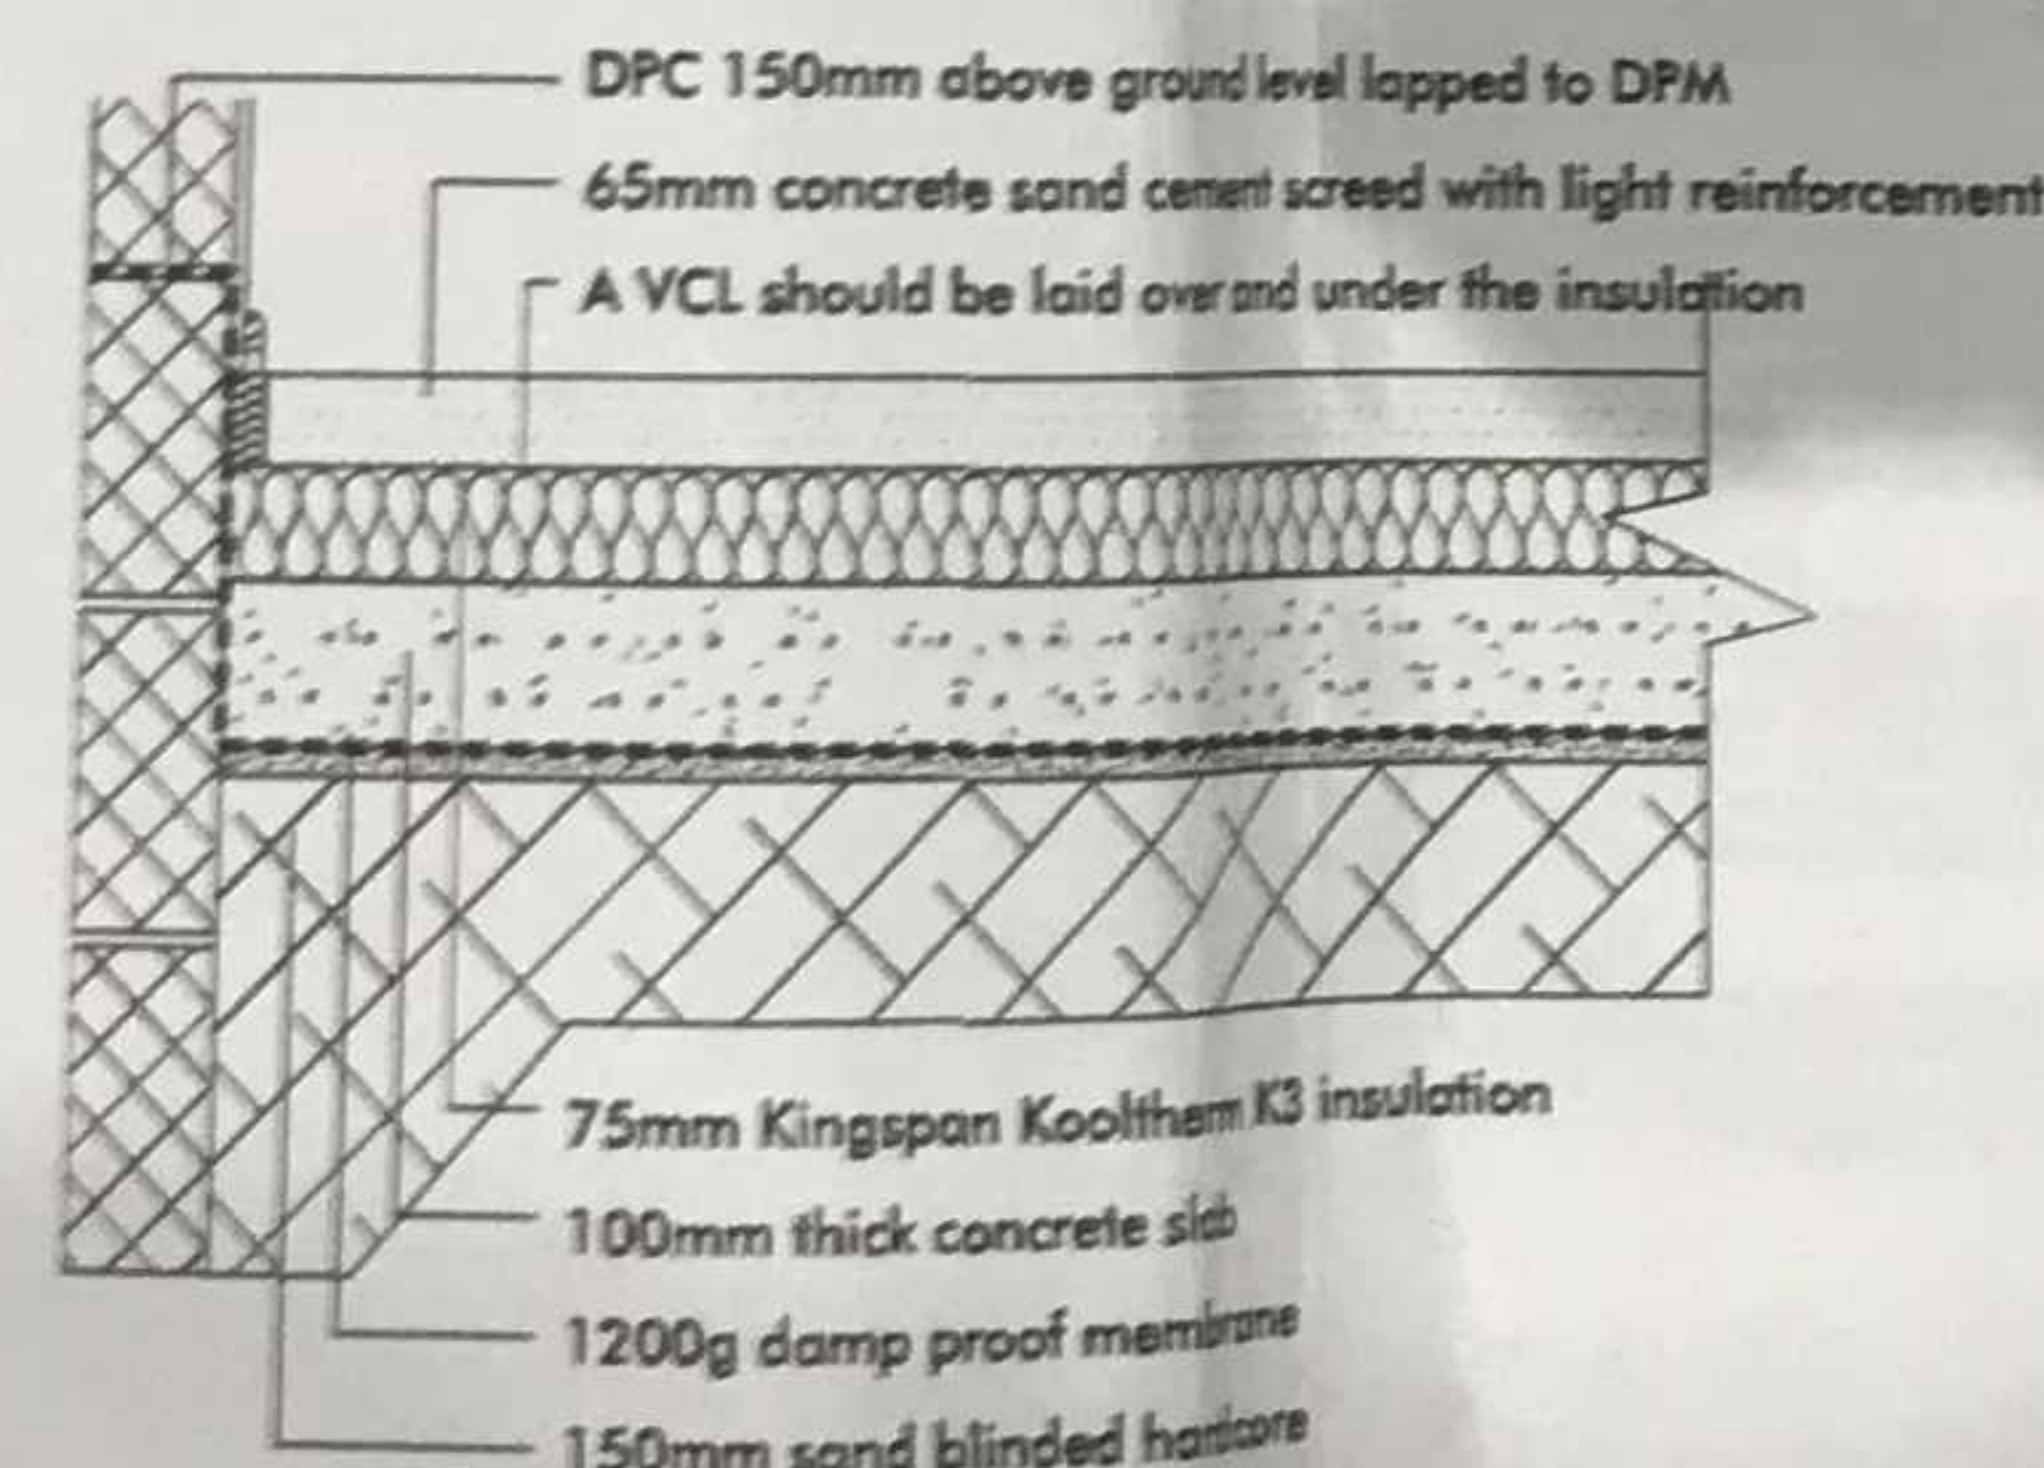

Typical mono-pitched roof detail

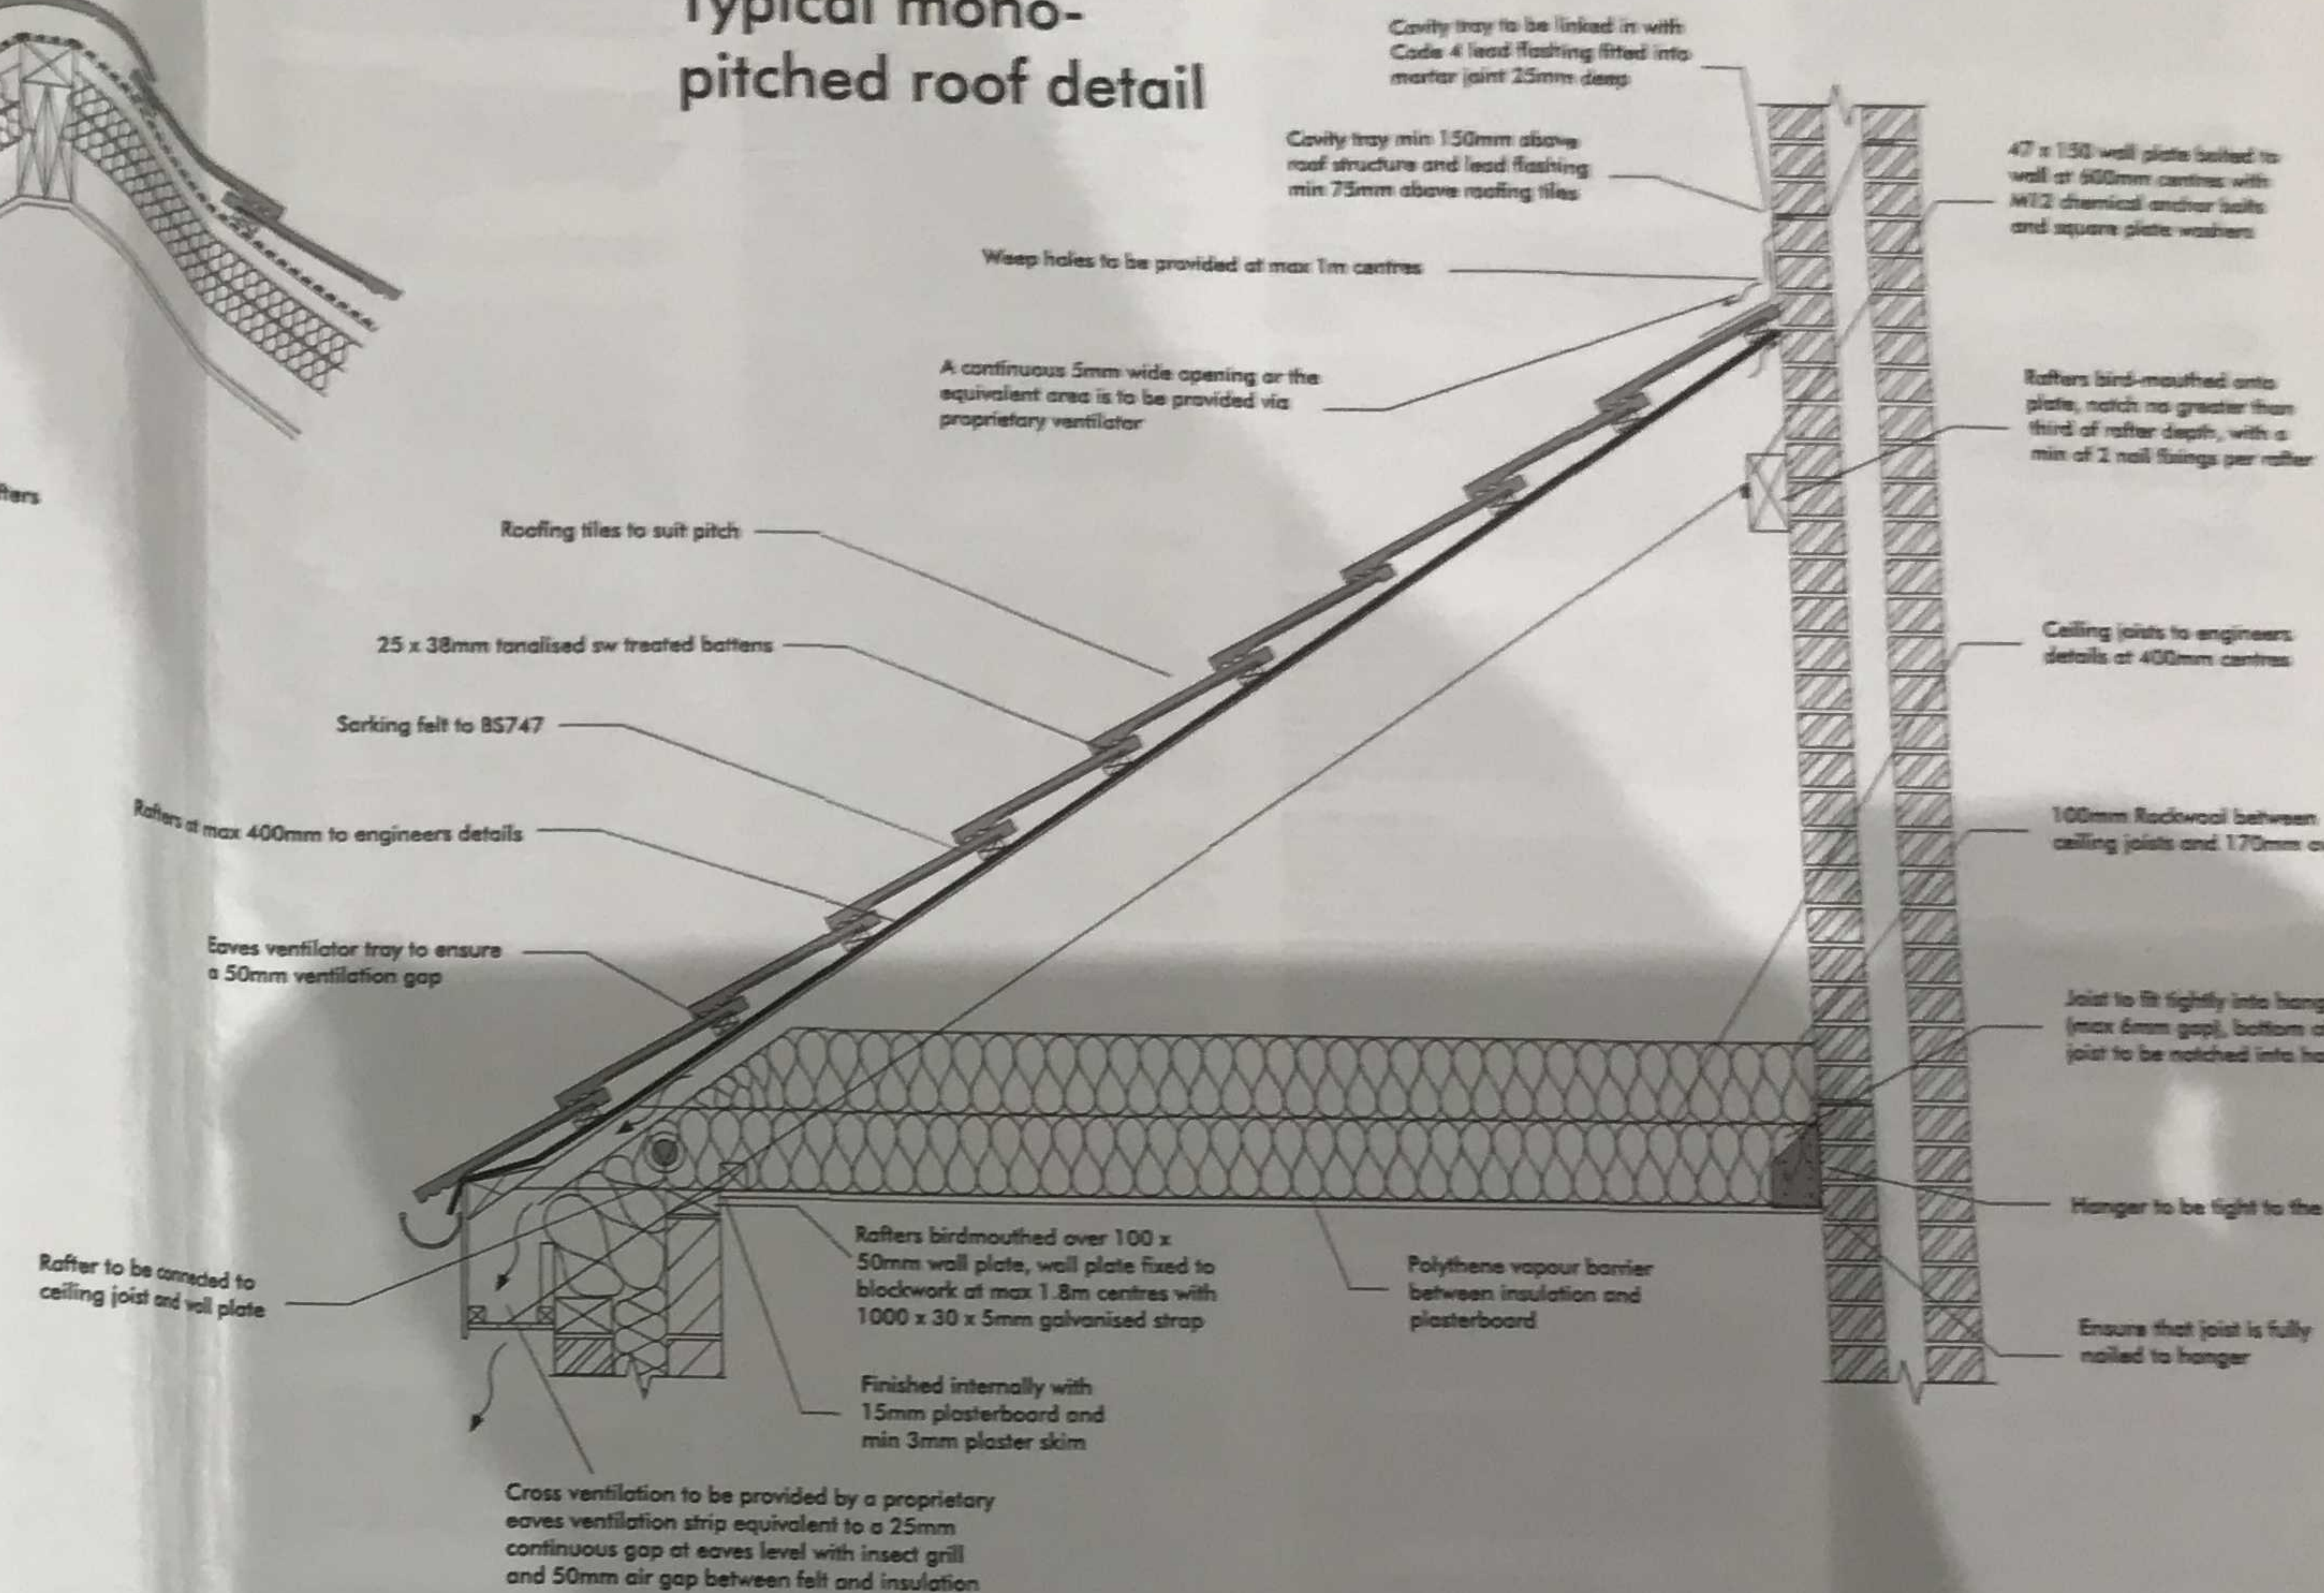

Typical partial fill cavity wall detail

