



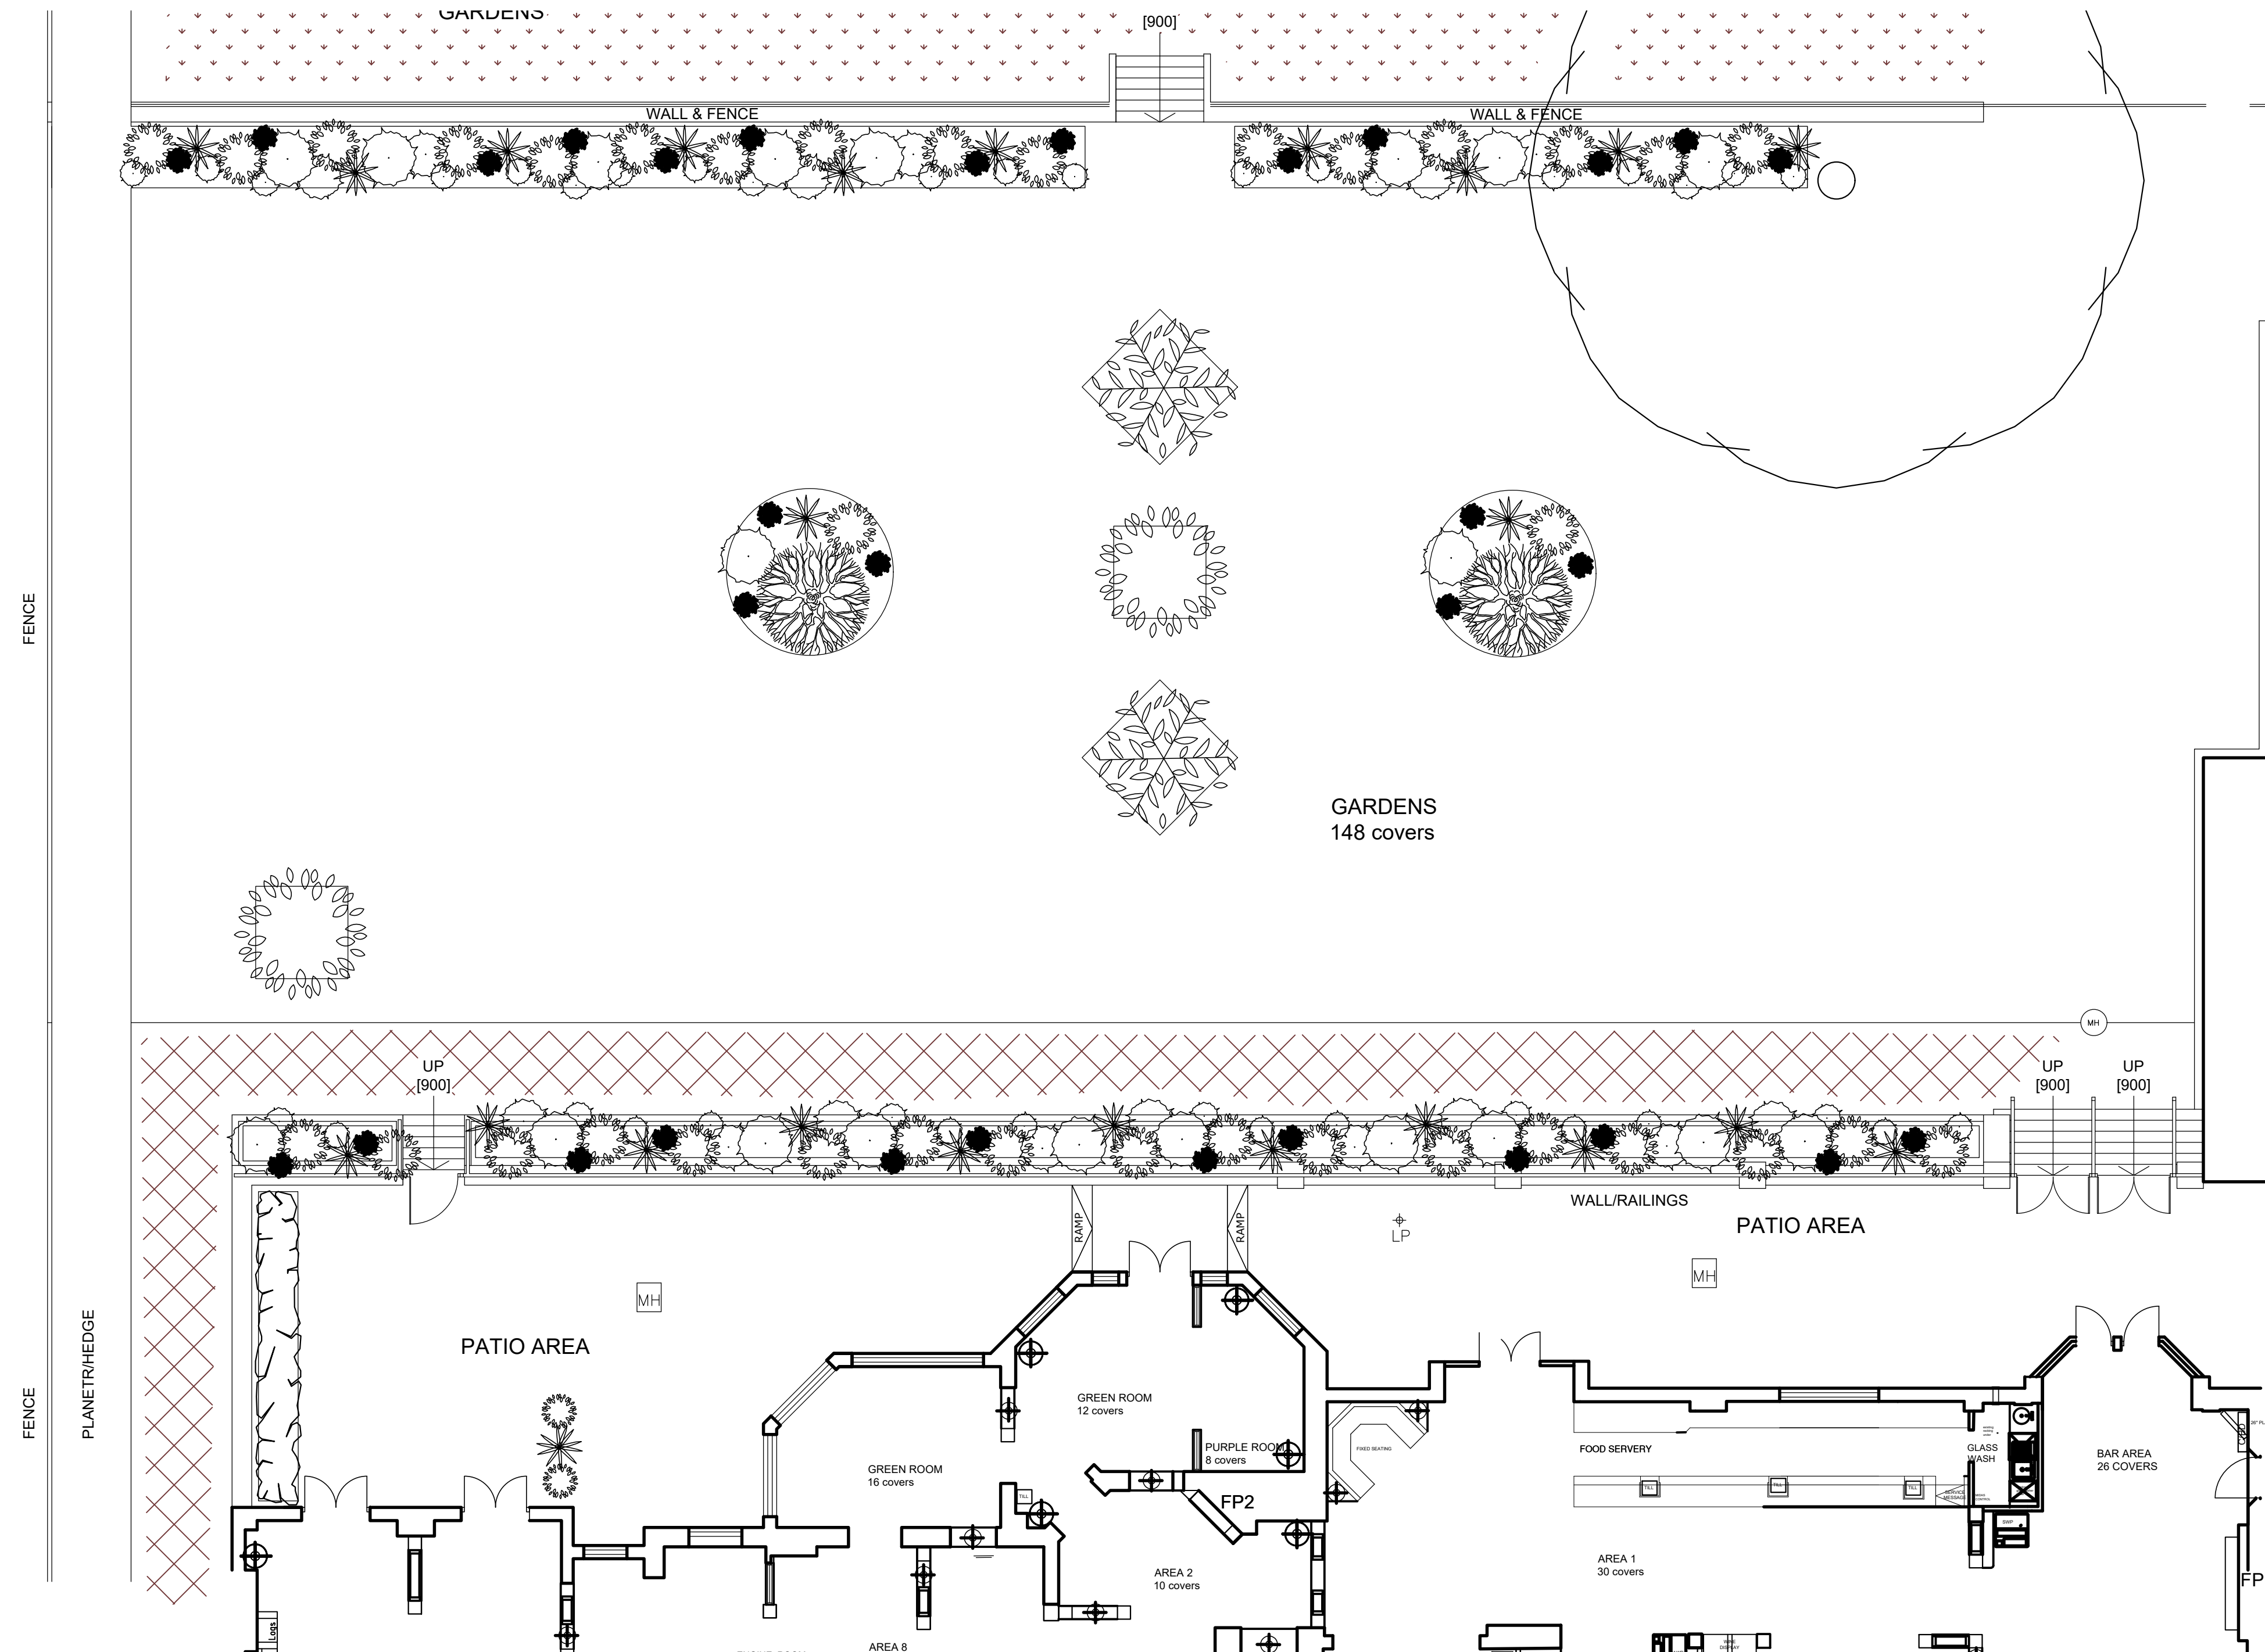

EXISTING PLAN
Scale 1:100 @ A1

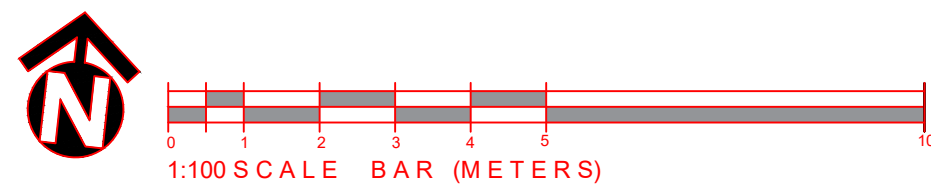

/		First Issue	02/02/23	SR
JOB TITLE				
WHITBREAD DERBY LODGE BREWERS FAYRE HUYTON				
DRAWING TITLE				
EXISTING EXTERNAL PLAN				
DRAWING NUMBER				
JMDA_1653_PL_006				
SCALE				
1:100 @ A1				
DATE				
FEB 23				
DRAWN BY				
TJM				
 JMDA LTD 2 The Holmes Skipwith, York, YO8 5SL T: 01757 288 399 info@jmdaltd.co.uk www.jmdaltd.co.uk				