



New 'Pergola' style timber structure. Central section to be raised by 2 steps with banquette seating to one side as shown. All timber elements to receive clear weatherproofing finish. New central railings to protect existing fountain structure. All as detailed on drawing 1653_PL_004

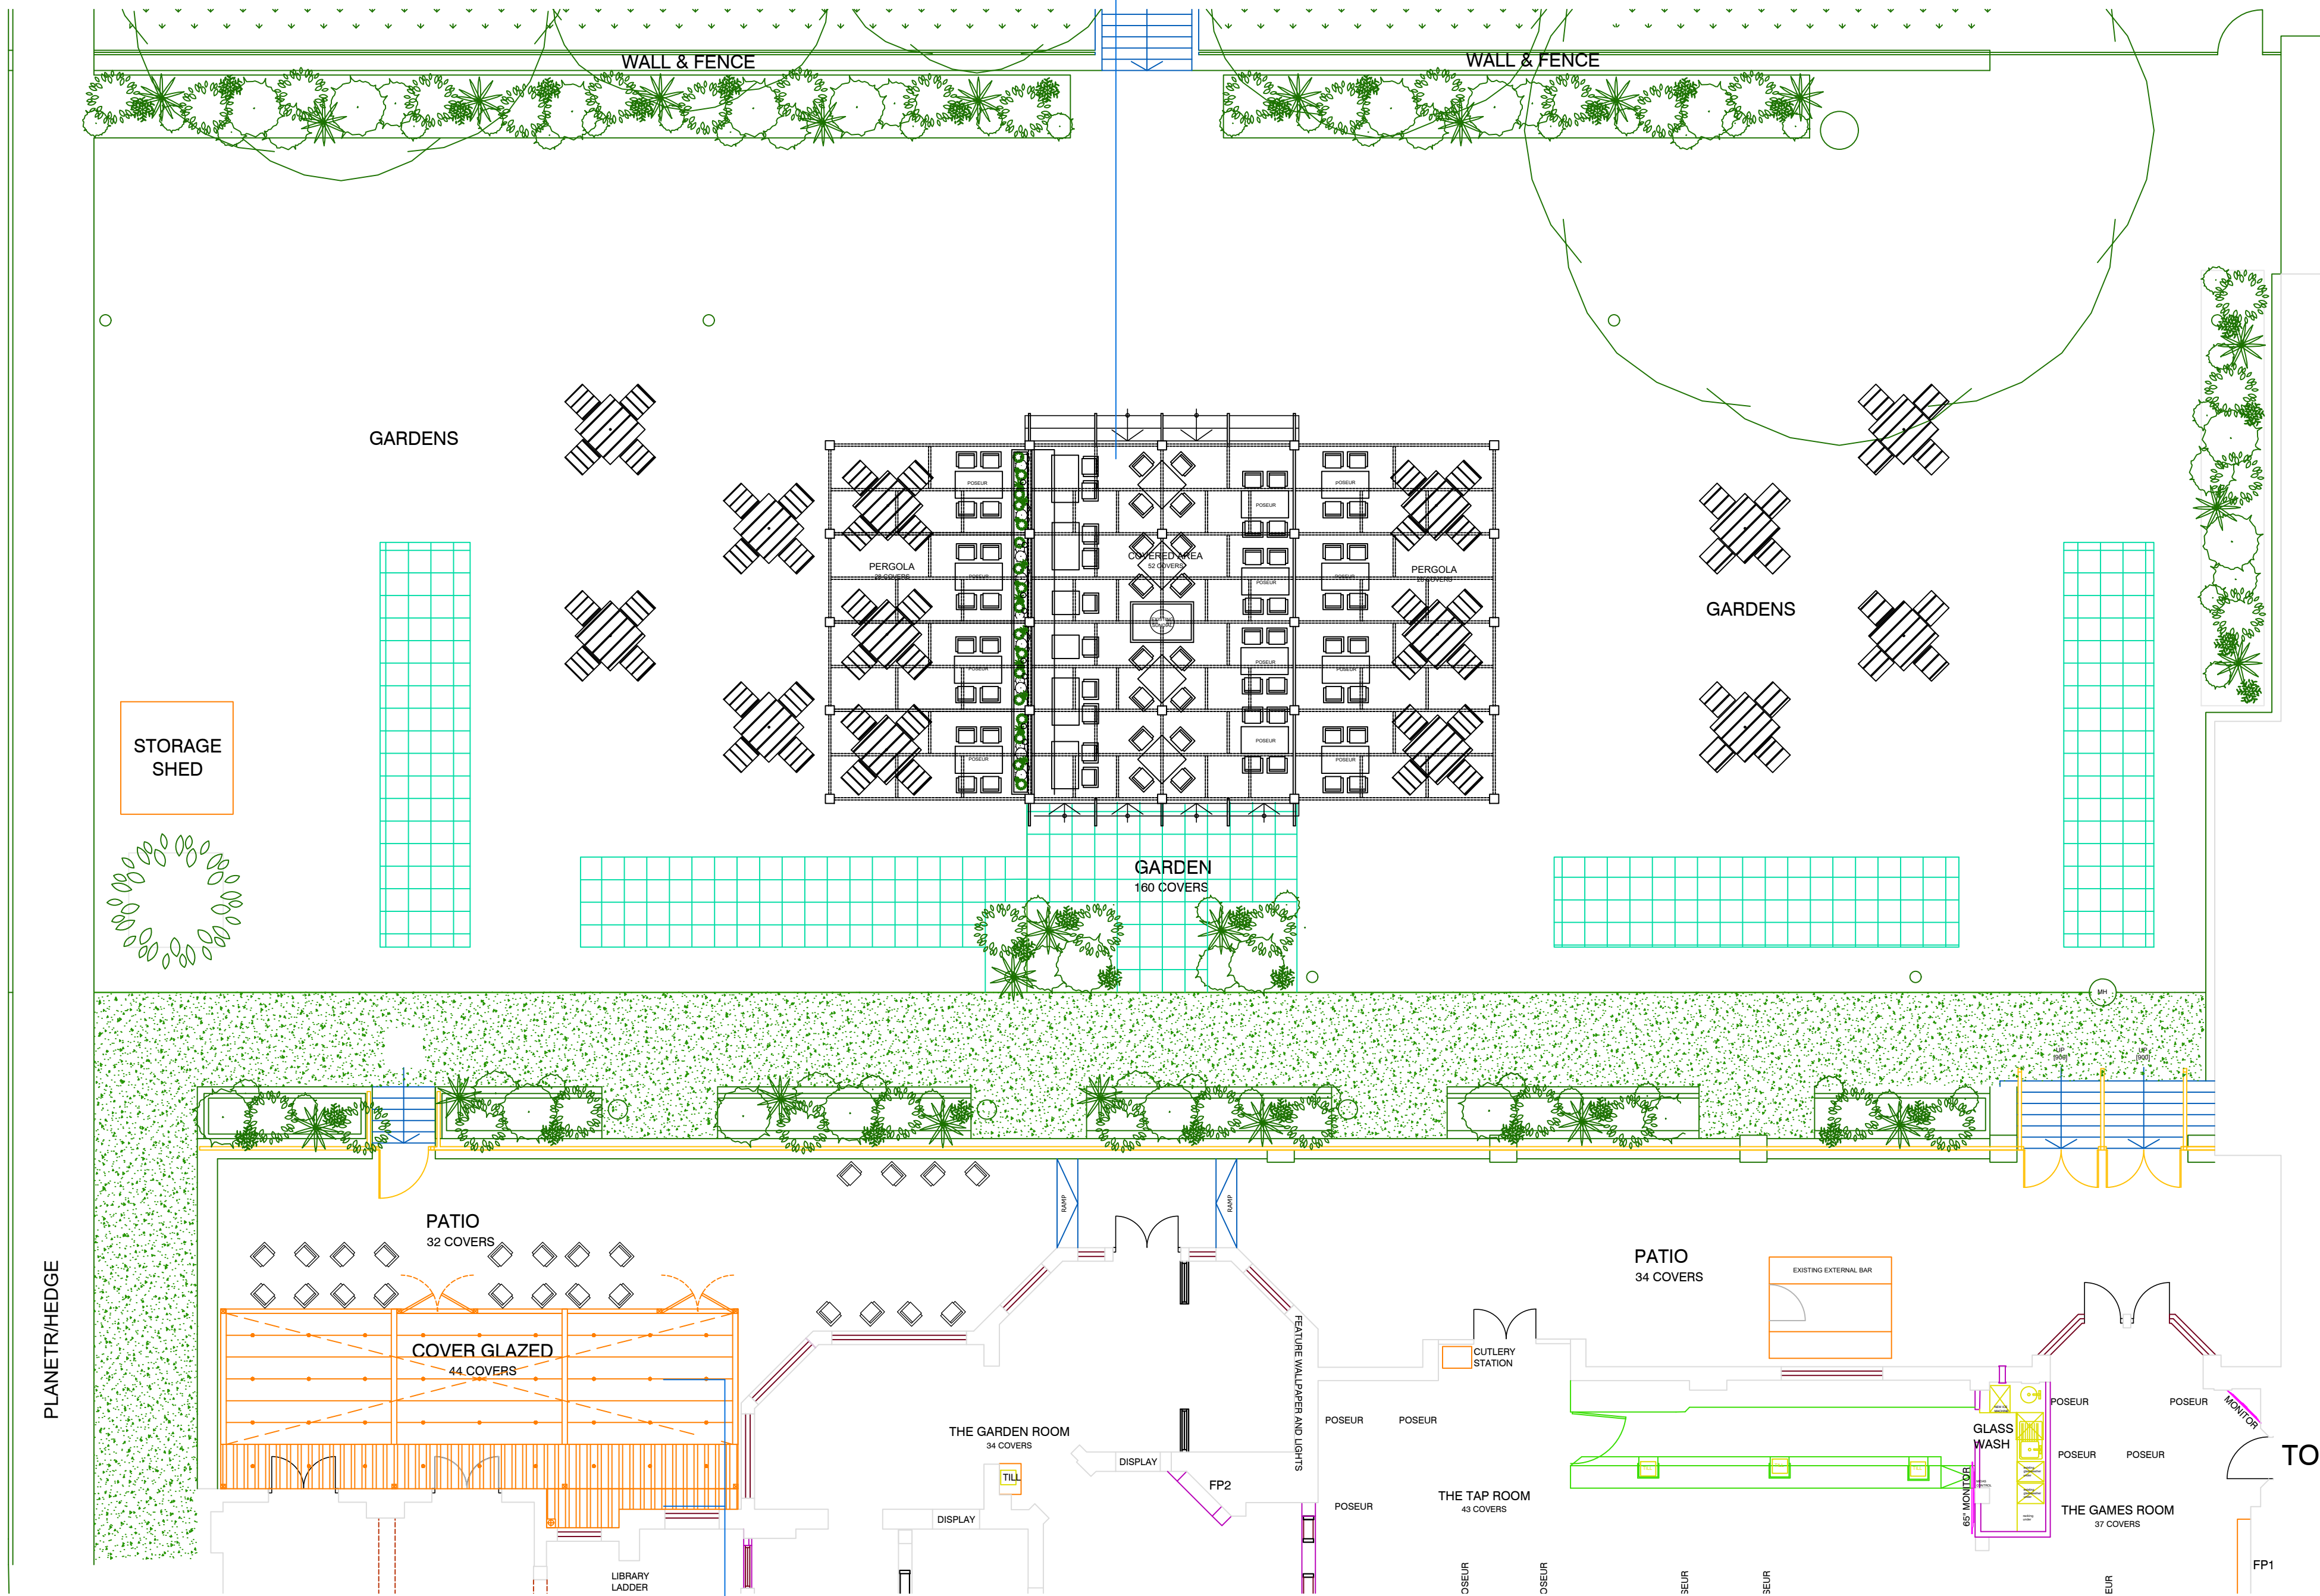

PROPOSED PLAN
Scale 1:100 @ A1

Metal framed structure with retractable roof. Metal elements to be powder coated to RAL 7016 (Anthracite).

Front & sides to be clear sliding glass panels with 2No Fire Exit doors. All metal elements powder coated RAL 7016 (Anthracite).

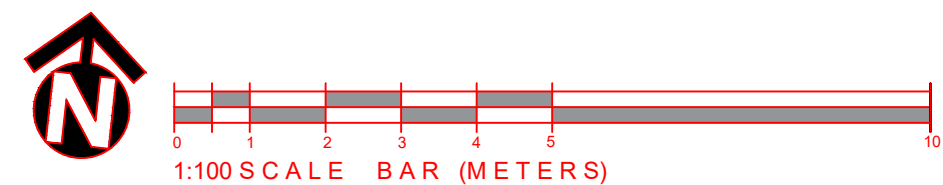

	First Issue	02.02.23	SR
JOB TITLE			
WHITBREAD DERBY LODGE BREWERS FAYRE HUYTON			
DRAWING TITLE			
PROPOSED EXTERNAL PLANS			
DRAWING NUMBER			
JMDA_1653_PL_007			
SCALE			
1:100 @ A1			
DATE			
FEB 23			
DRAWN BY			
TJM			
 Interior Architecture Graphics			
JMDA LTD 2 The Holmes Skipwith, York, YO8 5SL T: 01757 288 399 info@jmdaltd.co.uk www.jmdaltd.co.uk			