

Road Sign Table


ID	Diag	Plate Size (mm)	Mounting Height (mm)	Post Size (mm)	Illuminated	Comment	Image
A	674	600	2400 min	100	NO	20 mph zone	
B	672	600	2400 min	100	NO	30 mph zone	

MMA ROAD MARKING TABLE

LINE REFERENCE	DIAG	LENGTH	GAP	WIDTH	DETAILS
1	1003	600	300	200	Vehicular traffic must give way to on coming vehicles at junction.
2	1004	4000	2000	100	Vehicular traffic should not cross or straddle the line unless it is safe to do so
3	1009	600	300	100	Edge of the carriageway at a road junction
4	1023	3750	N/A	N/A	Giveaway Triangle
5	1017	N/A	N/A	100	Waiting restriction

ALL TRAFFIC SIGNS AND ROAD MARKINGS TO BE IN ACCORDANCE WITH THE TSRGD 2016 GENERAL DIRECTIONS 2016.

Note: All road markings are to comply with Traffic Signs Regulations and General Directions 2016. Material composition and specification to be agreed with Highway Authority.

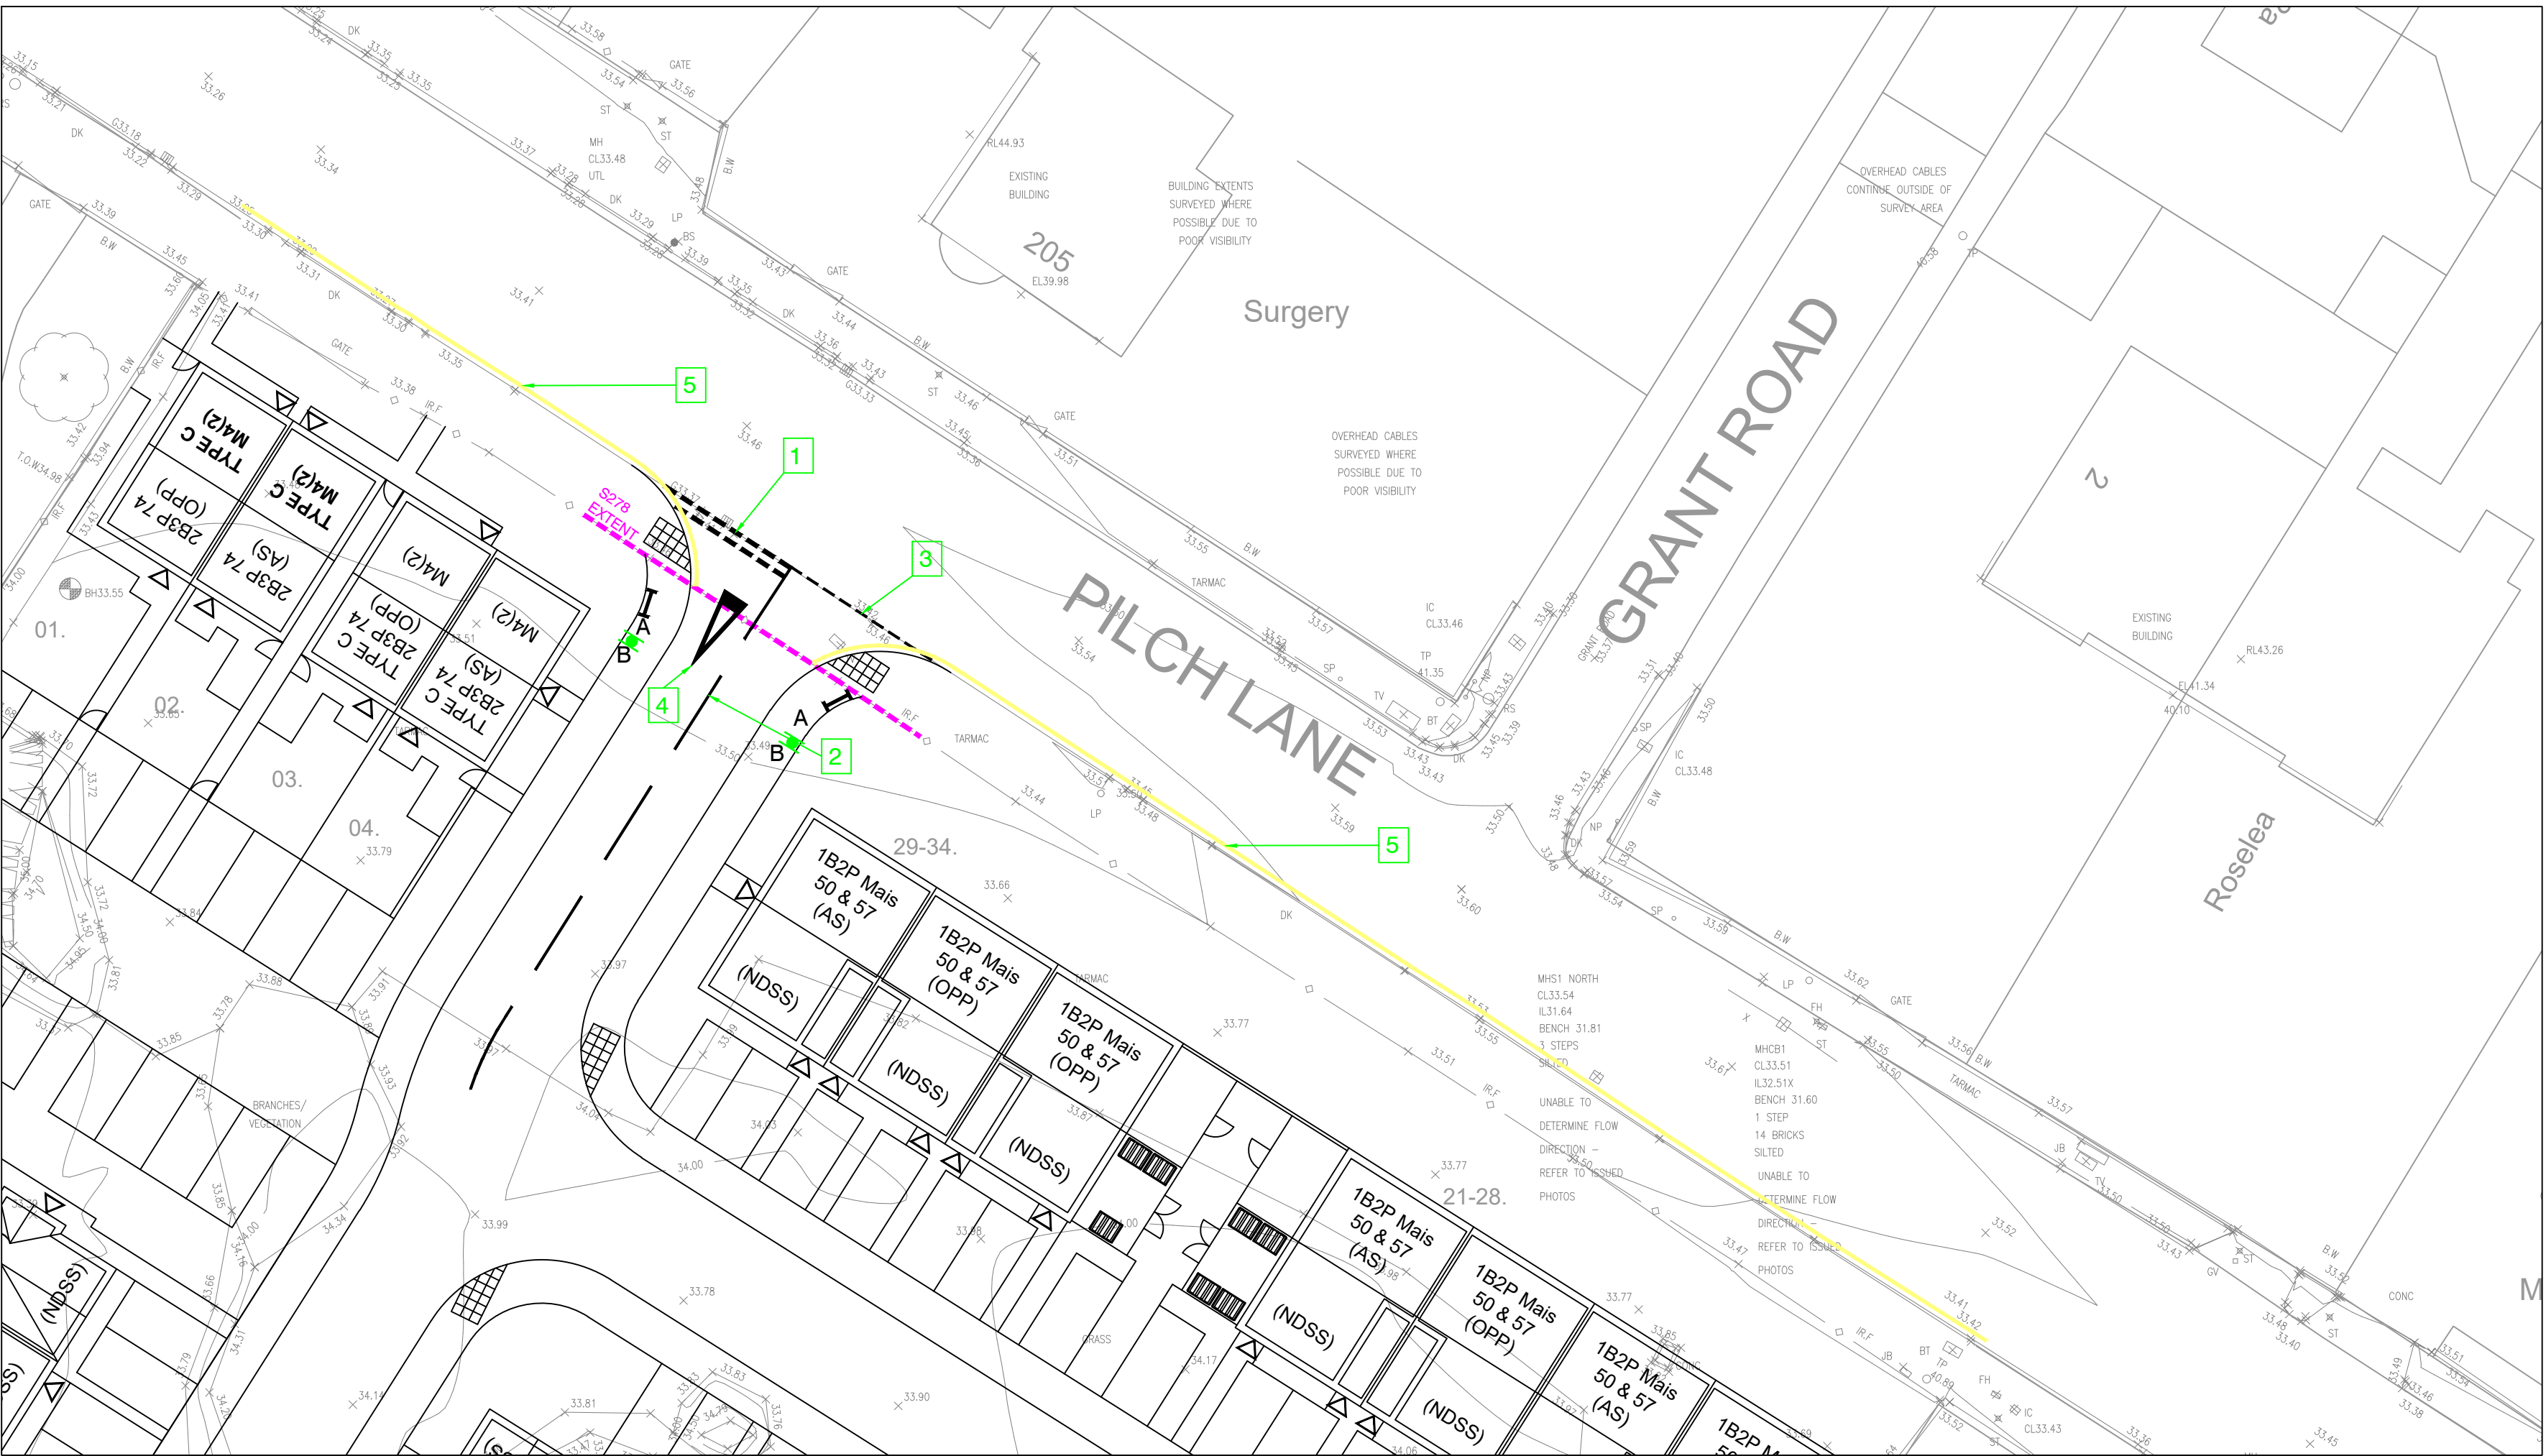

S278 Signing & Lining Layout
Scale 1:250



S278 Kerbing & Surfacing
Layout Scale 1:250

KEY	
	HB2 - 125 x 255 Half battered kerb - 125mm face
	EF - 50 x 150 Edging Kerb - Flush
	BN - 125 x 150 Bull Nosed Kerb - 6mm upstand
	BN - 125 x 150 Bull Nosed Kerb - 25mm upstand
	Carriageway Surface - 30mm AC10
	Footway Surface - 20mm AC6
	Tactile Paving & Dropped Kerb (exact location to be agreed on site with the LA engineer)
Transition kerbs omitted for clarity	

North Point Quality Ass. UKAS 005 Quality Assurance ISO 9001:2015 SGS Certificate GB02/54539	Project Pilch Lane Liverpool Client Breck Homes Title S278 Highway Surface Treatments Layout Copyright, Acknowledgment Ordnance Survey © ©Crown Copyright. All rights reserved. Licence No. AL100017966.	Drawn BK Date 09/01/2026	Checked By RDE Scale 1:250	Drawing No. 30686/204	Revision
--	--	-----------------------------------	-------------------------------------	--------------------------	----------

Ironsides Farrar
Environmental Planners
Civil Engineers
Landscape Architects
Graphic Design

3 Watkley Court
MANCHESTER M28 3NU
Tel. 0161 703 8801 Fax. 0161 703 8279
manchester@ironsidesfarrar.com

EDINBURGH GLASGOW