


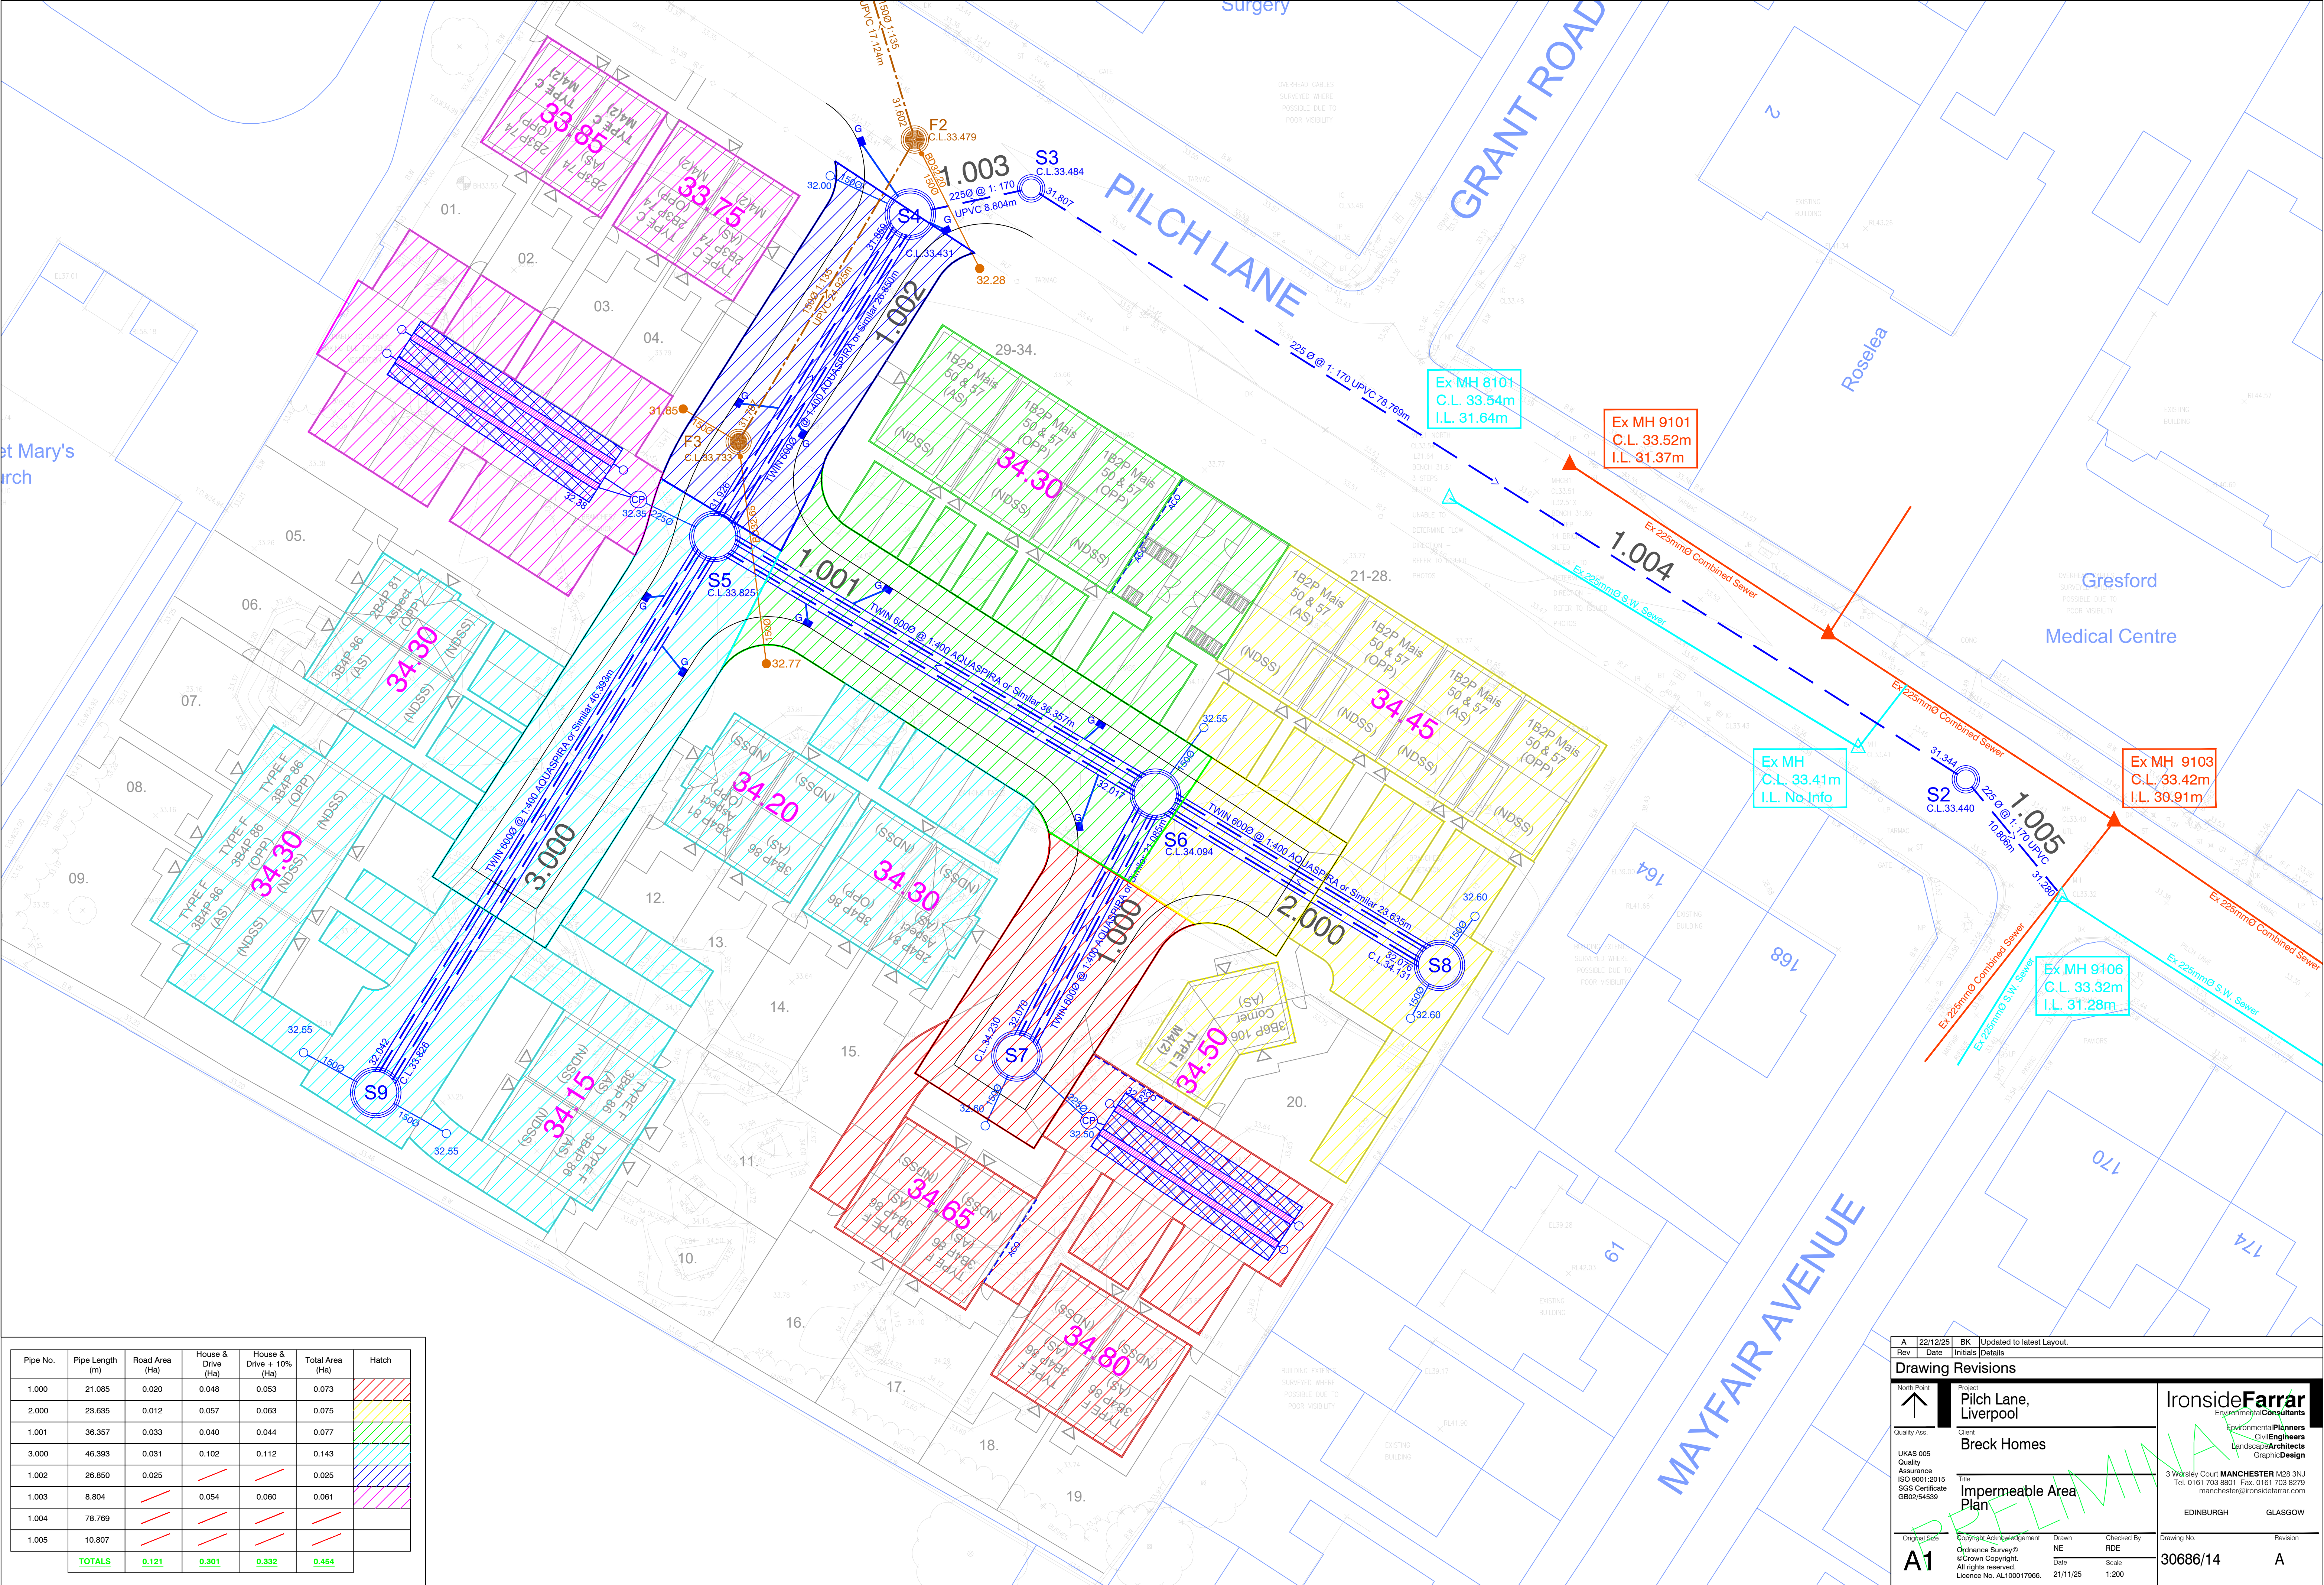

A		22/12/25	BK	Updated to latest Layout.	
Rev	Date	Initials	Details		
Drawing Revisions					
North Point		Pilch Lane, Liverpool		IronsidesFarrar	
Quality Ass.		Client		Environmental Planners	
UKAS 005		Breck Homes		Civil Engineers	
Quality Assurance				Landscape Architects	
ISO 9001:2015				Graphic Design	
SGS Certificate				3 Worsley Court, MANCHESTER M28 3NU	
GB02/54539				Tel. 0161 703 8801 Fax. 0161 703 8279	
				manchester@ironsidesfarrar.com	
				EDINBURGH GLASGOW	
Original Site		Copyright Acknowledgment		Drawing No.	
A1		©Crown Copyright. All rights reserved. Licence No. AL100017966.		30686/14	
		Drawn By RDE		Revision A	
		Date 21/11/25			
		Scale 1:200			