


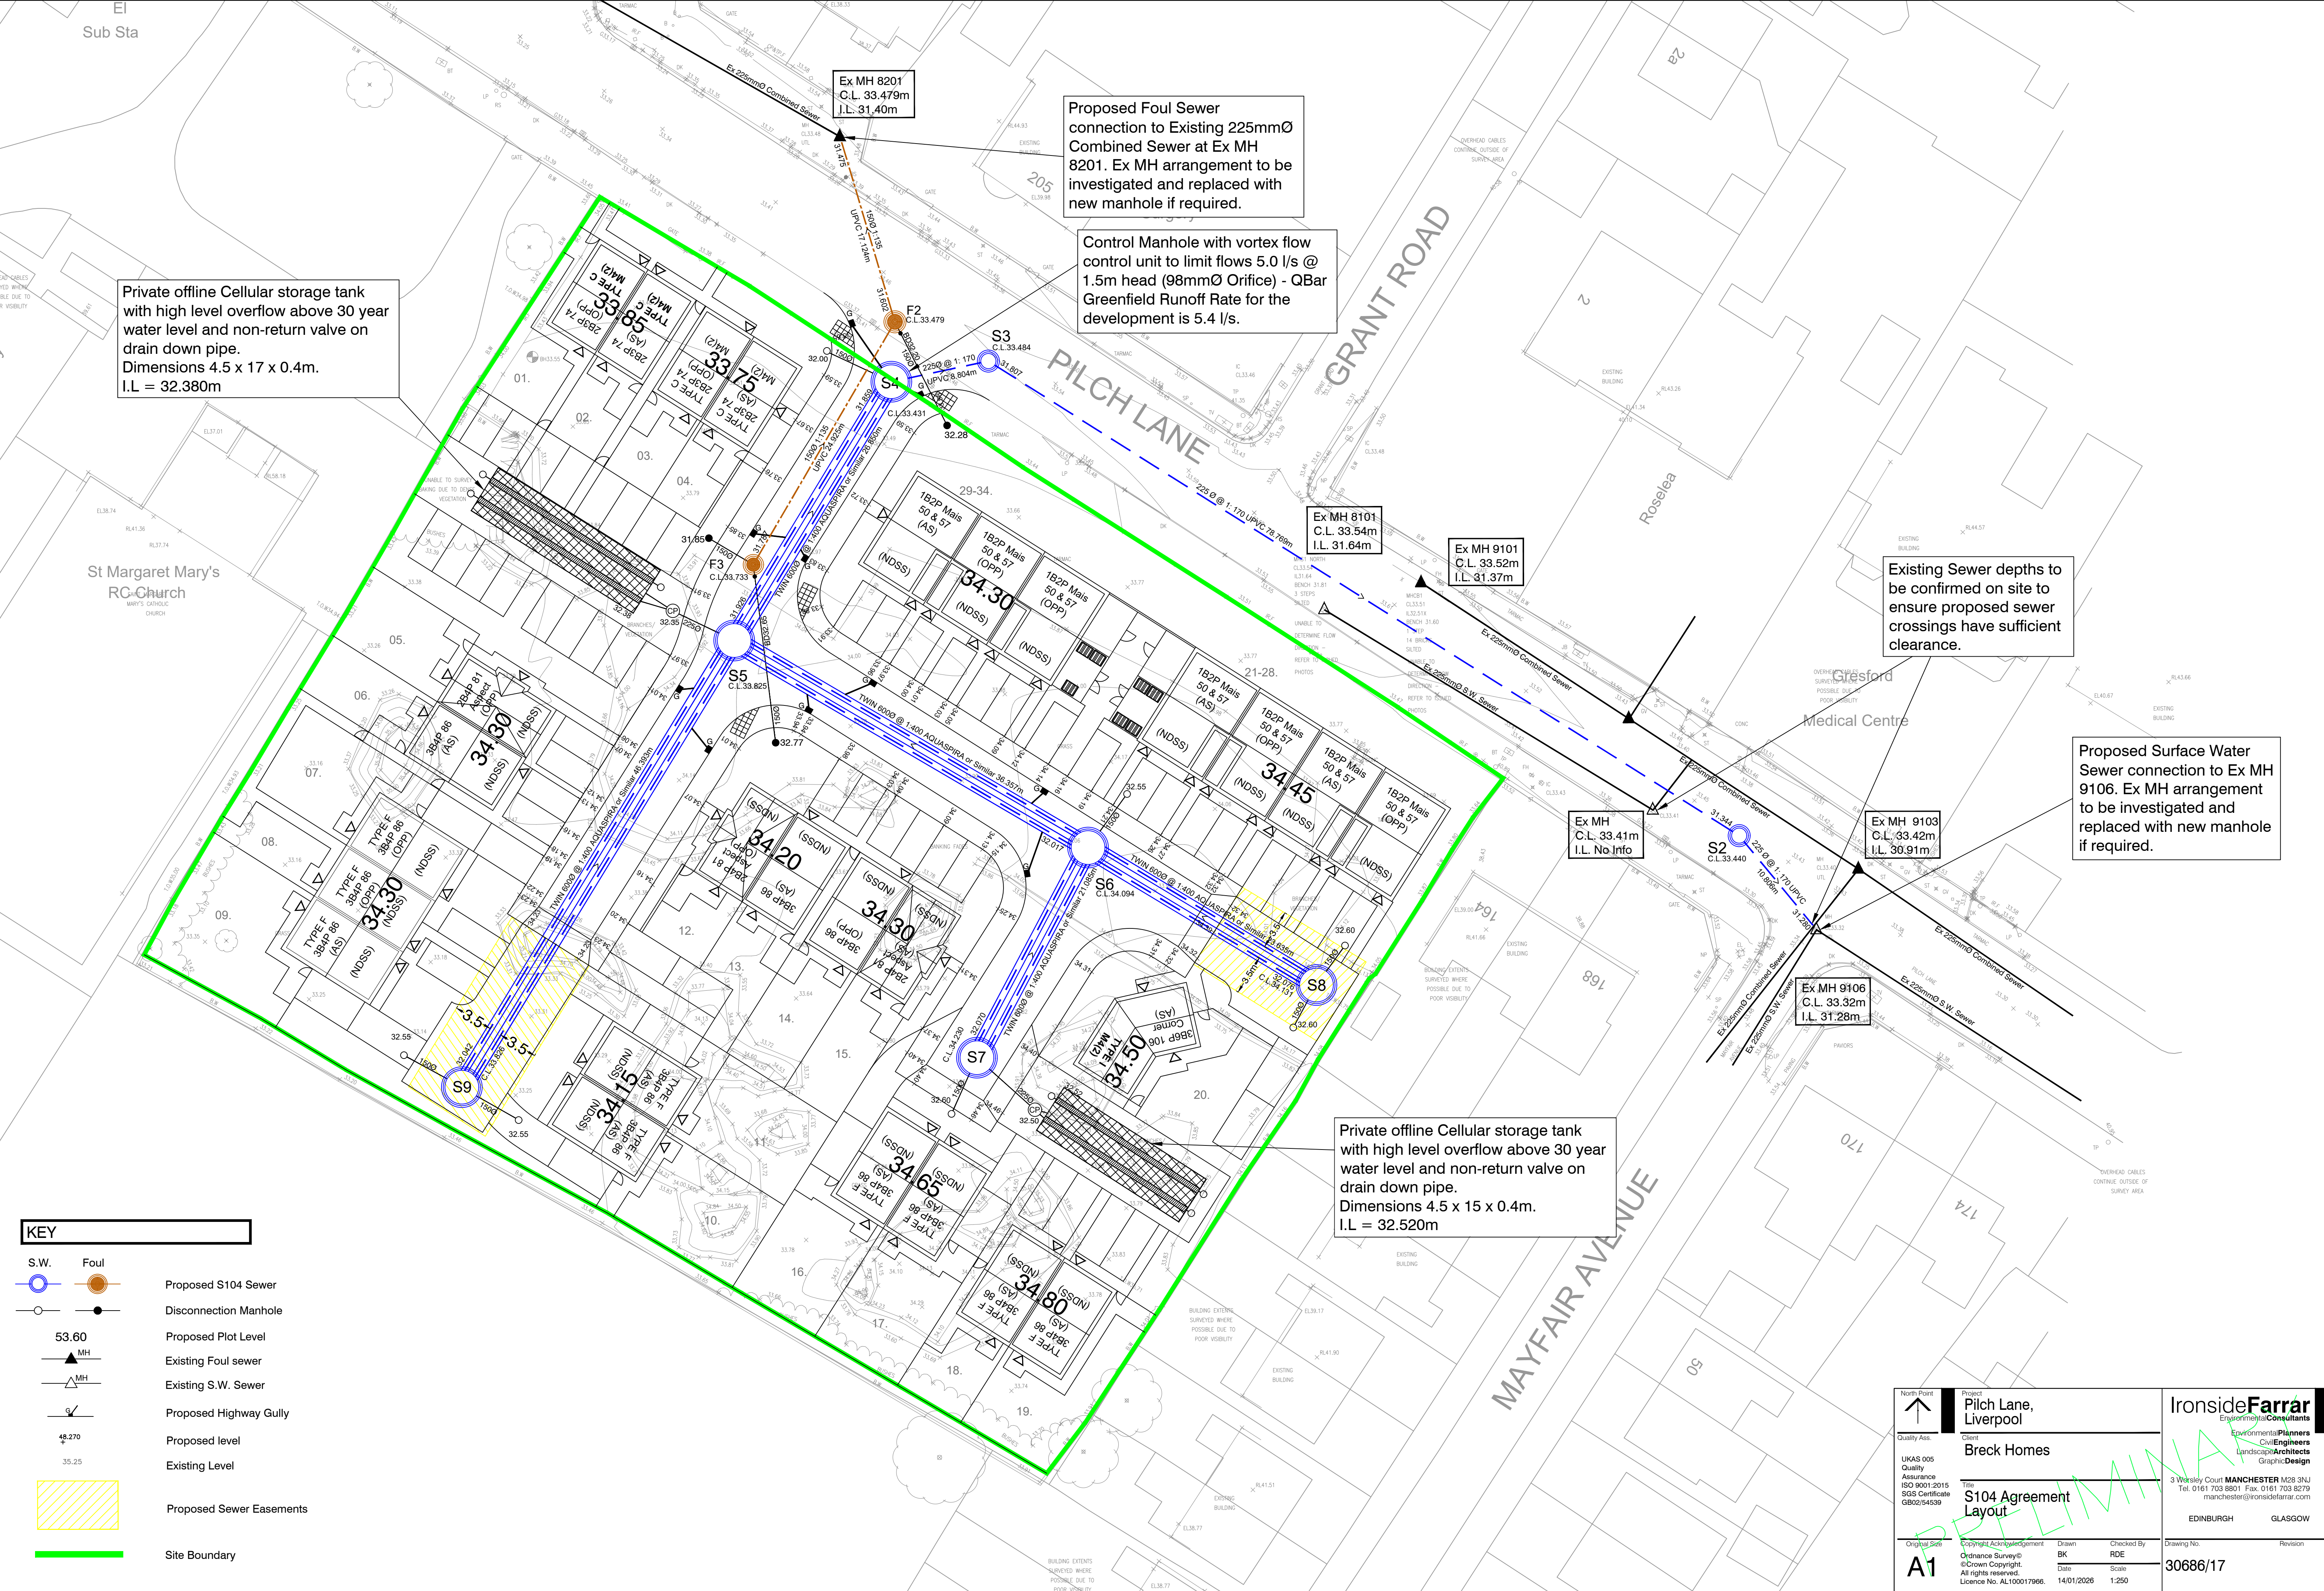

KEY

- S.W. Foul
- Proposed S104 Sewer
- Disconnection Manhole
- Proposed Plot Level
- Existing Foul sewer
- Existing S.W. Sewer
- Proposed Highway Gully
- Proposed level
- Existing Level
- Proposed Sewer Easements
- Site Boundary

North Arrow	Project: Pilch Lane, Liverpool	IronsidesFarrar Environmental Planners Civil Engineers Landscape Architects Graphic Design
Quality Ass.	Client: Breck Homes	
UKAS 005 Quality Assurance ISO 9001:2015 SCS Certificate GB02/54539	Title: S104 Agreement Layout	3 Worsley Court, MANCHESTER M28 3NU Tel: 0161 703 8801 Fax: 0161 703 8279 manchester@ironsidesfarrar.com
Original Scale	Drawn: BK Checked: RDE Date: 14/01/2026 Scale: 1:250	EDINBURGH GLASGOW
A1	Drawing No. 30686/17	Revision