



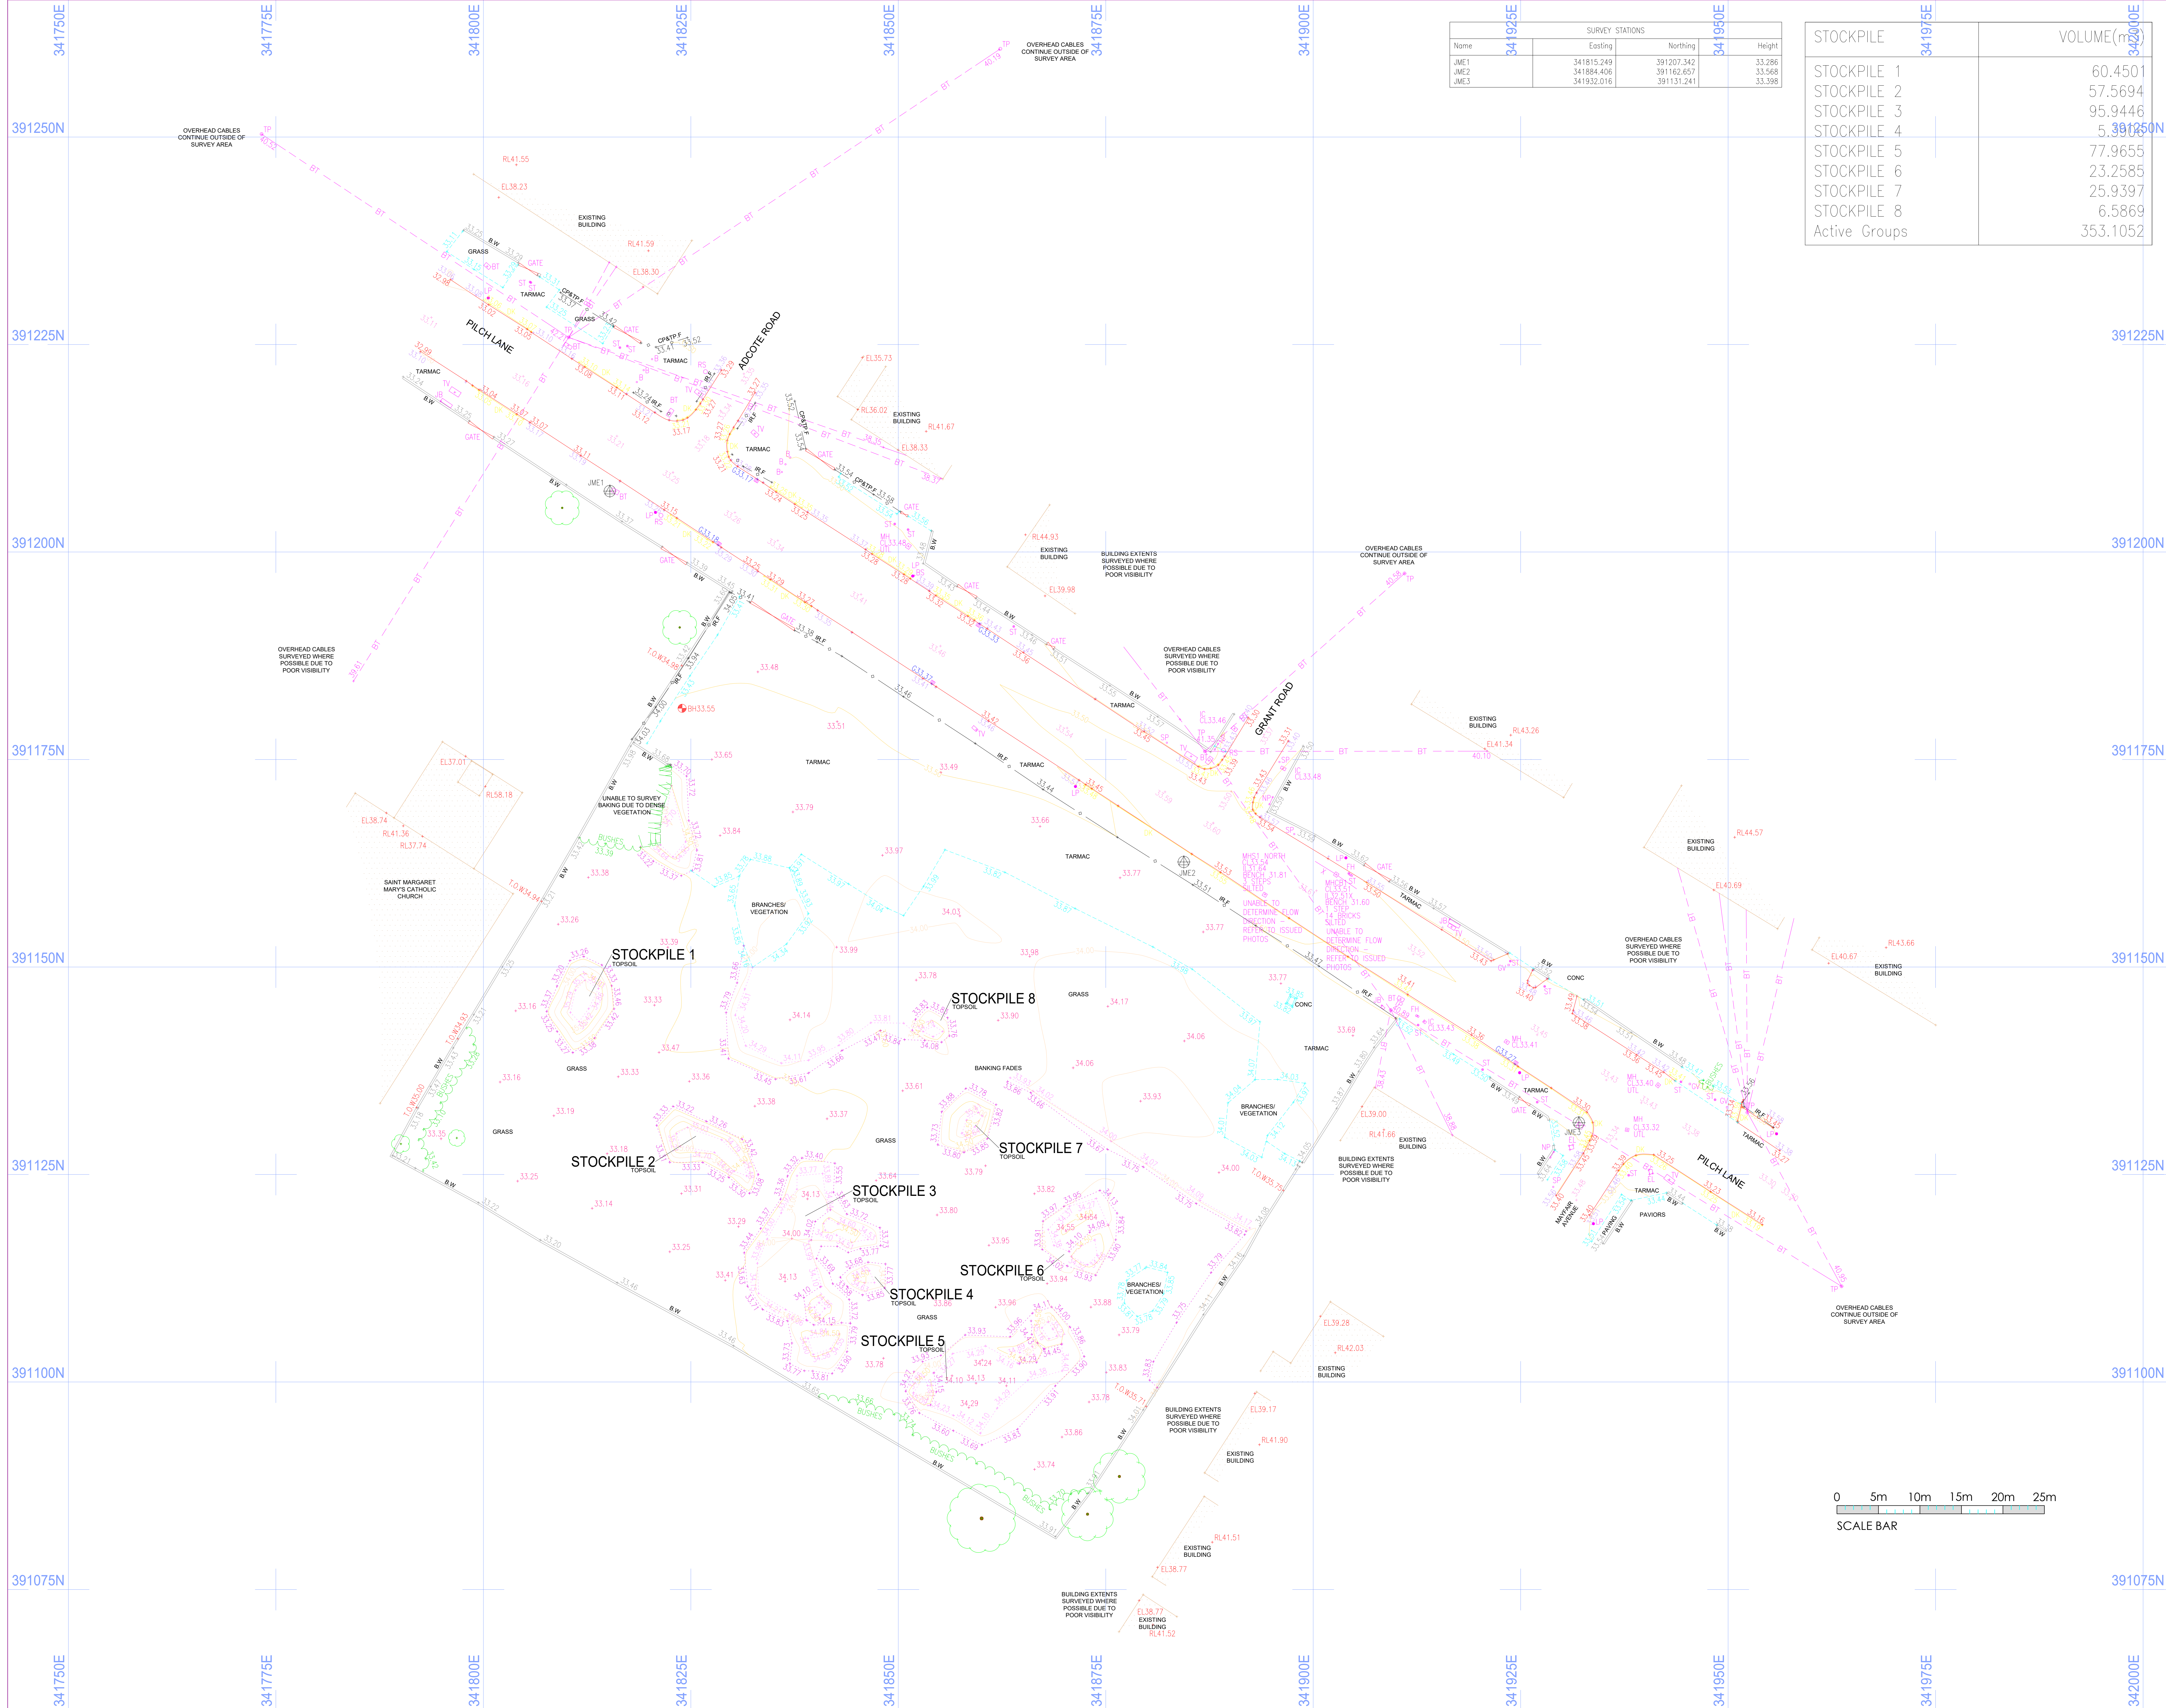

SURVEY STATIONS				
Name	Easting	Northing	Height	
JWE1	341815.249	391207.342	33.286	
JWE2	341884.406	391162.657	33.568	
JWE3	341932.016	391131.241	33.398	

STOCKPILE	34191	VOLUME(m ³)
STOCKPILE 1		60.4501
STOCKPILE 2		57.5694
STOCKPILE 3		95.9446
STOCKPILE 4		5.3006
STOCKPILE 5		77.9655
STOCKPILE 6		23.2585
STOCKPILE 7		25.9397
STOCKPILE 8		6.5869
Active Groups		353.1052

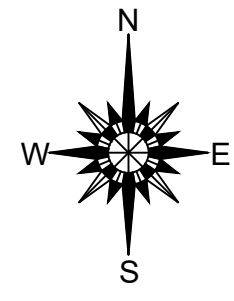

SURVEY ORIENTATED TO OS GRID (OSGB36-15)

[illegible]

DISCLAIMER

ONLY MANHOLES AND SERVICES SHOWN WERE VISIBLE AT THE TIME OF SURVEY.
MAN ENTRY TO SEWERS HAS NOT BEEN UNDERTAKEN, DEPTHS, PIPESIZES ETC
ARE MEASURED FROM GROUND LEVEL.
DRAINAGE INFORMATION MUST BE CHECKED AND VERIFIED PRIOR TO ANY WORK
COMMENCING.

BOUNDARIES SHOWN ARE PHYSICAL AND MAY NOT REPRESENT LEGALLY CONVEYED OWNERSHIP.

TREE SPREADS ARE SYMBOLIC ONLY AND ARE REPRESENTATIVE OF THE AVERAGE SPREAD. THE TREE CANOPY LAYER DENOTES THE TREES EXTREMITY.

SURVEY NOTES

ALL LEVELS ARE RELATED TO O.S DATUM (08GB38-15)
ESTABLISHED AT SE1 USING THE LEICA SMARTNET GPS NETWORK

© SurveyEng Limited 2025

Reproduction in whole or in part by any means is prohibited without the prior permission of SurveyEng Limited.

SCALE BAR ADDED	A	JUNE 25	-	-
DESCRIPTION	REV	DATE	DRWN	APPR



14 GREEN MILL
WESTHOUGHTON
BOLTON
LANCS
BL5 3GE
TEL/FAX: 0800 772 3040
MOB: 07850069993
info@surveyang.co.uk

CLIENT

BRECK

PROJECT TITLE

PILCH LANE, LIVERPOOL, ENGLAND

DRAWING DETAIL

TOPOGRAPHICAL LAND SURVEY

PROJECT ENGINEER	JW	DATE	25.03.2025
DRAWN	SF	SCALE	1:250 @A0
DRAWING NUMBER			REVISION
BR.TS.37			A

SCALE BAR