


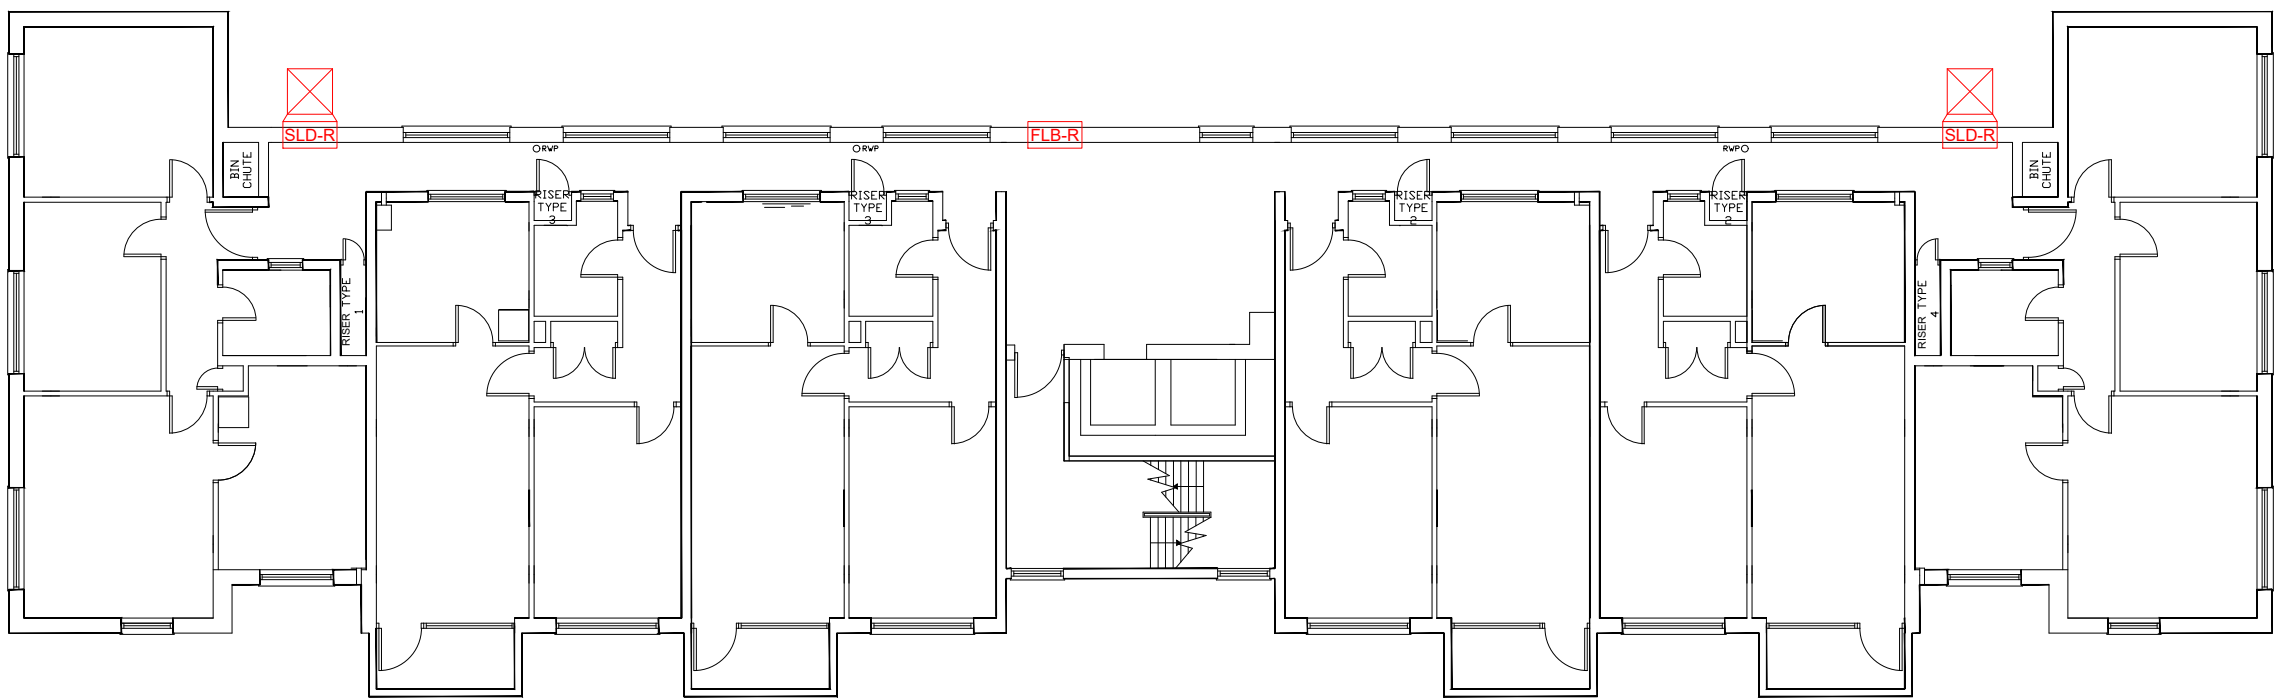

LEGEND

SLD-R

SHAFT LOUVRE DAMPER

FLB-R

FAÇADE LOUVRE BLADE VENT

FIRE RATED EXTRACT DUCT

NOTES

1. Shaft Louvre Dampers are 669mm (w) x 1391mm (h) and have a free area of 0.43m².

2. Façade Louvre Dampers are 1050mm (w) x 2200 (h) and have a free area of 1.73m².

3. Roof pod unit has adjustable height large flat mounting feet (no penetration to roof finish required).

4. Ductwork will be fixed at 1500mm centres using chemical anchors suitable for surrounding structure.

5. NB: Ductwork will have fire certification in its raw material state; however the product has not been laboratory tested with a powder coating.

-	20/04/22	First Issue
Rev.	Date	Description

ISSUE

DESIGN

ventro>>>

FIRE COMPLIANCE

Ventro Group

7 Darklake View, Plymouth, PL6 7TW

Tel: 0345 38 10 999 Web: ventrogroup.com

Email: contactus@ventrogroup.com

CLIENT

LIVV HOUSING

SITE

THE FAIRWAYS

PROJECT

SMOKE VENT INSTALLATION

DRAWING TITLE

FLOORS 1-7
SMOKE VENTILATION
SYSTEM LAYOUT

SCALE @ A3 1:150	DATE 20/04/2022	DRAWN BF	CHECKED XX
DRAWING REF. 220402-OMNI-ZZ-01-DR-Y-0001			REVISION -