
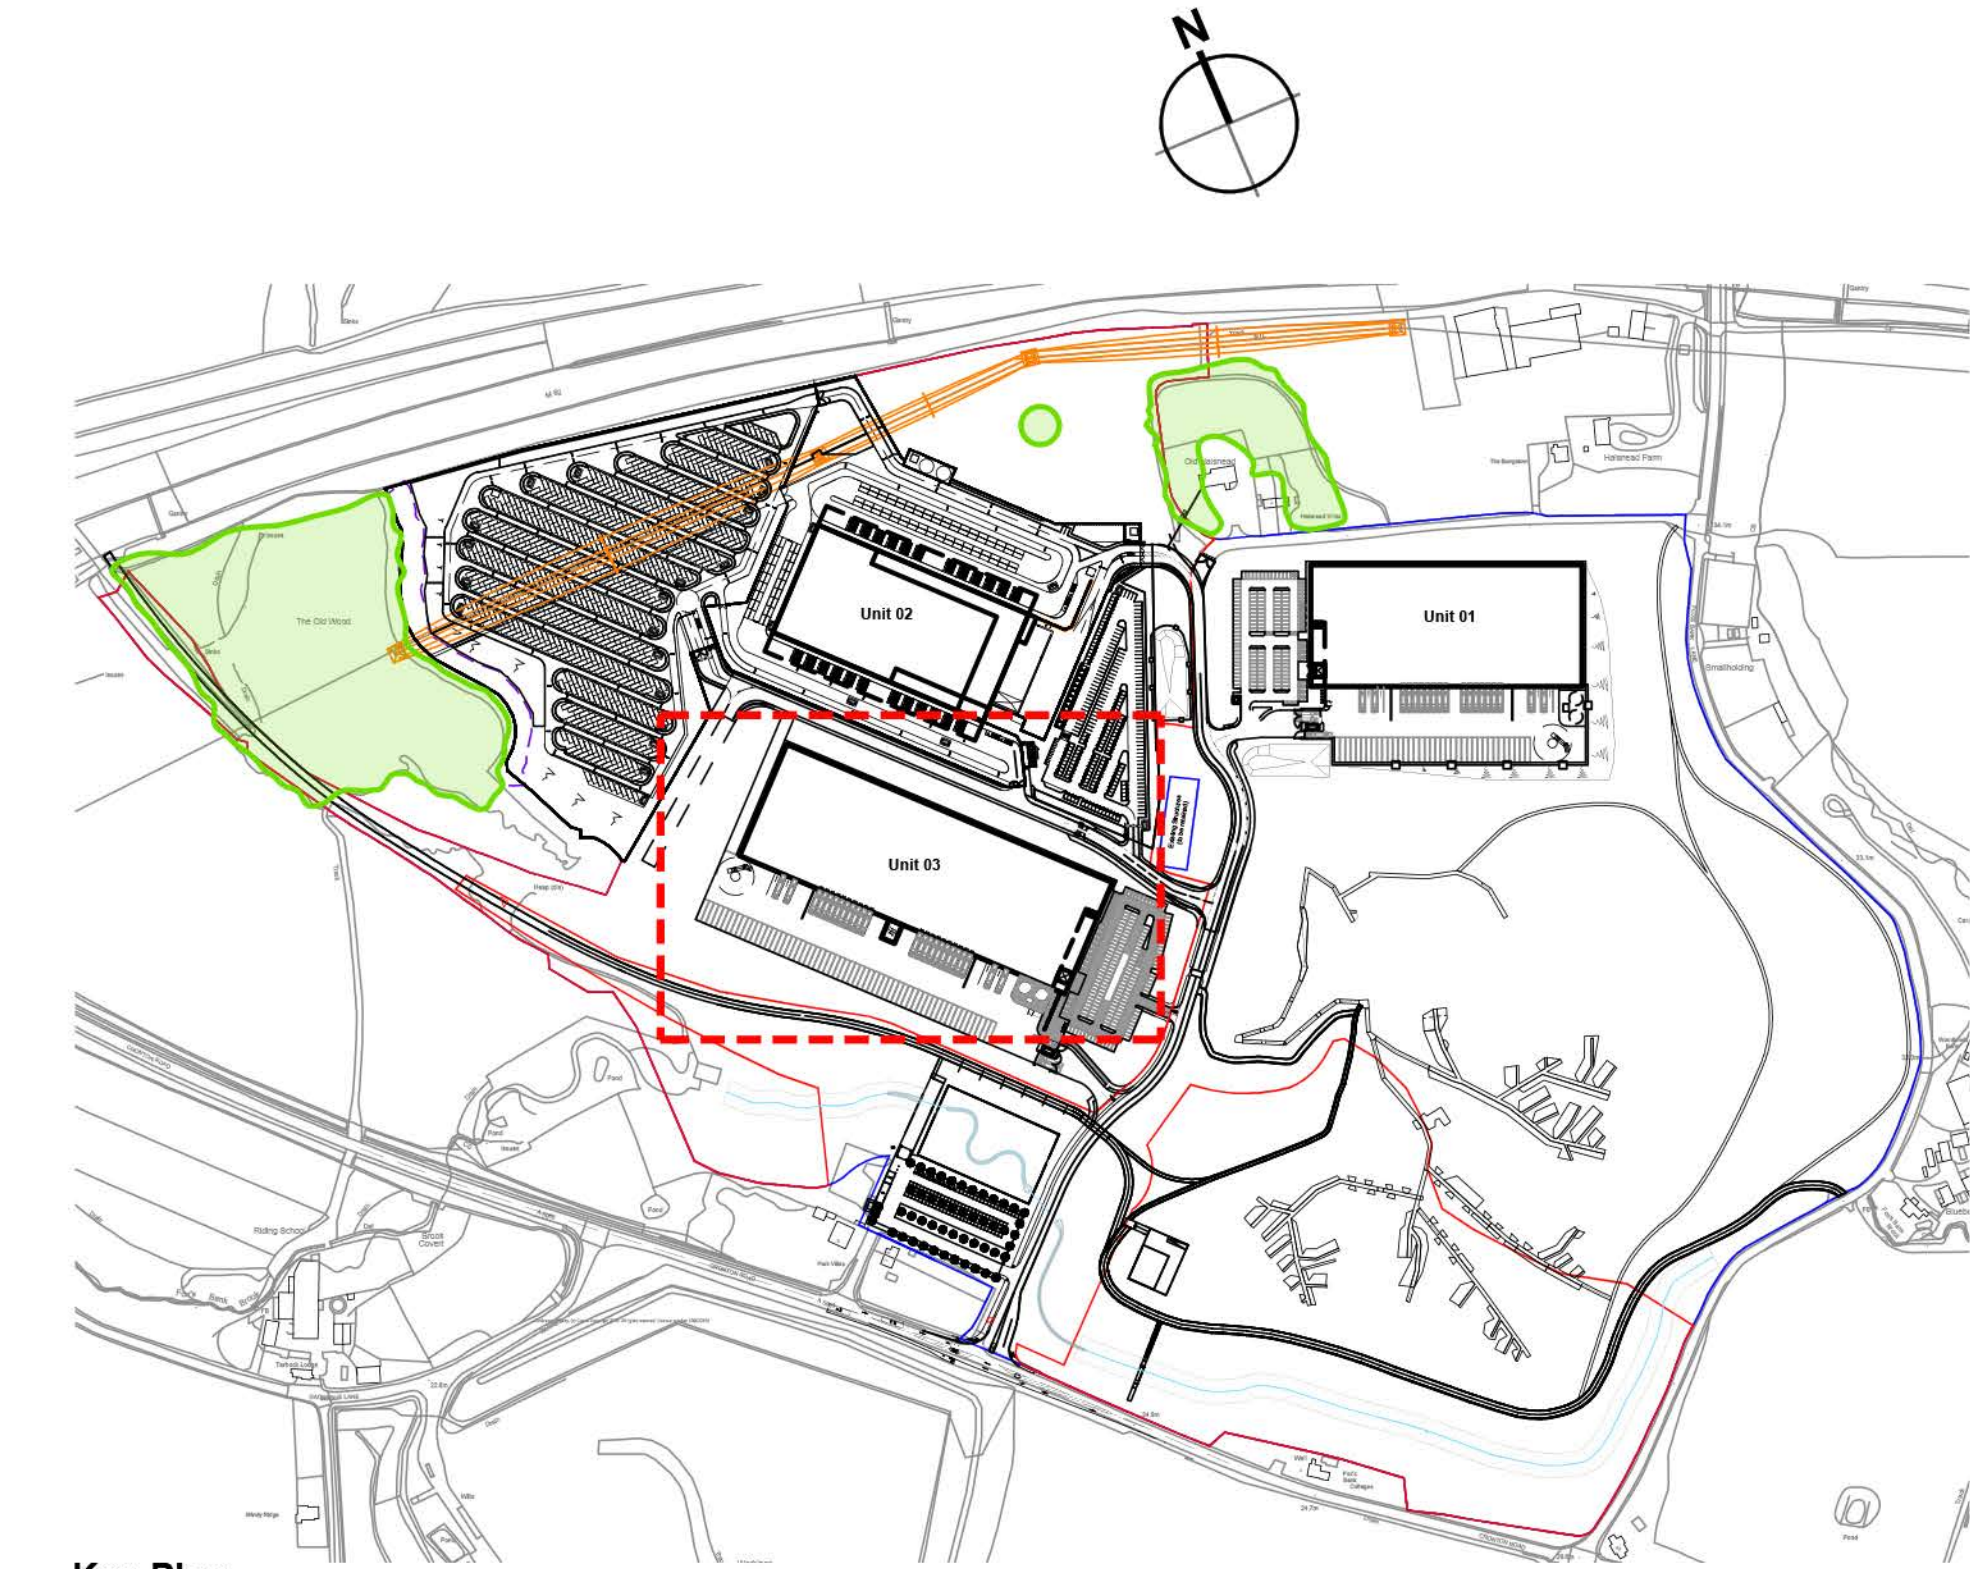


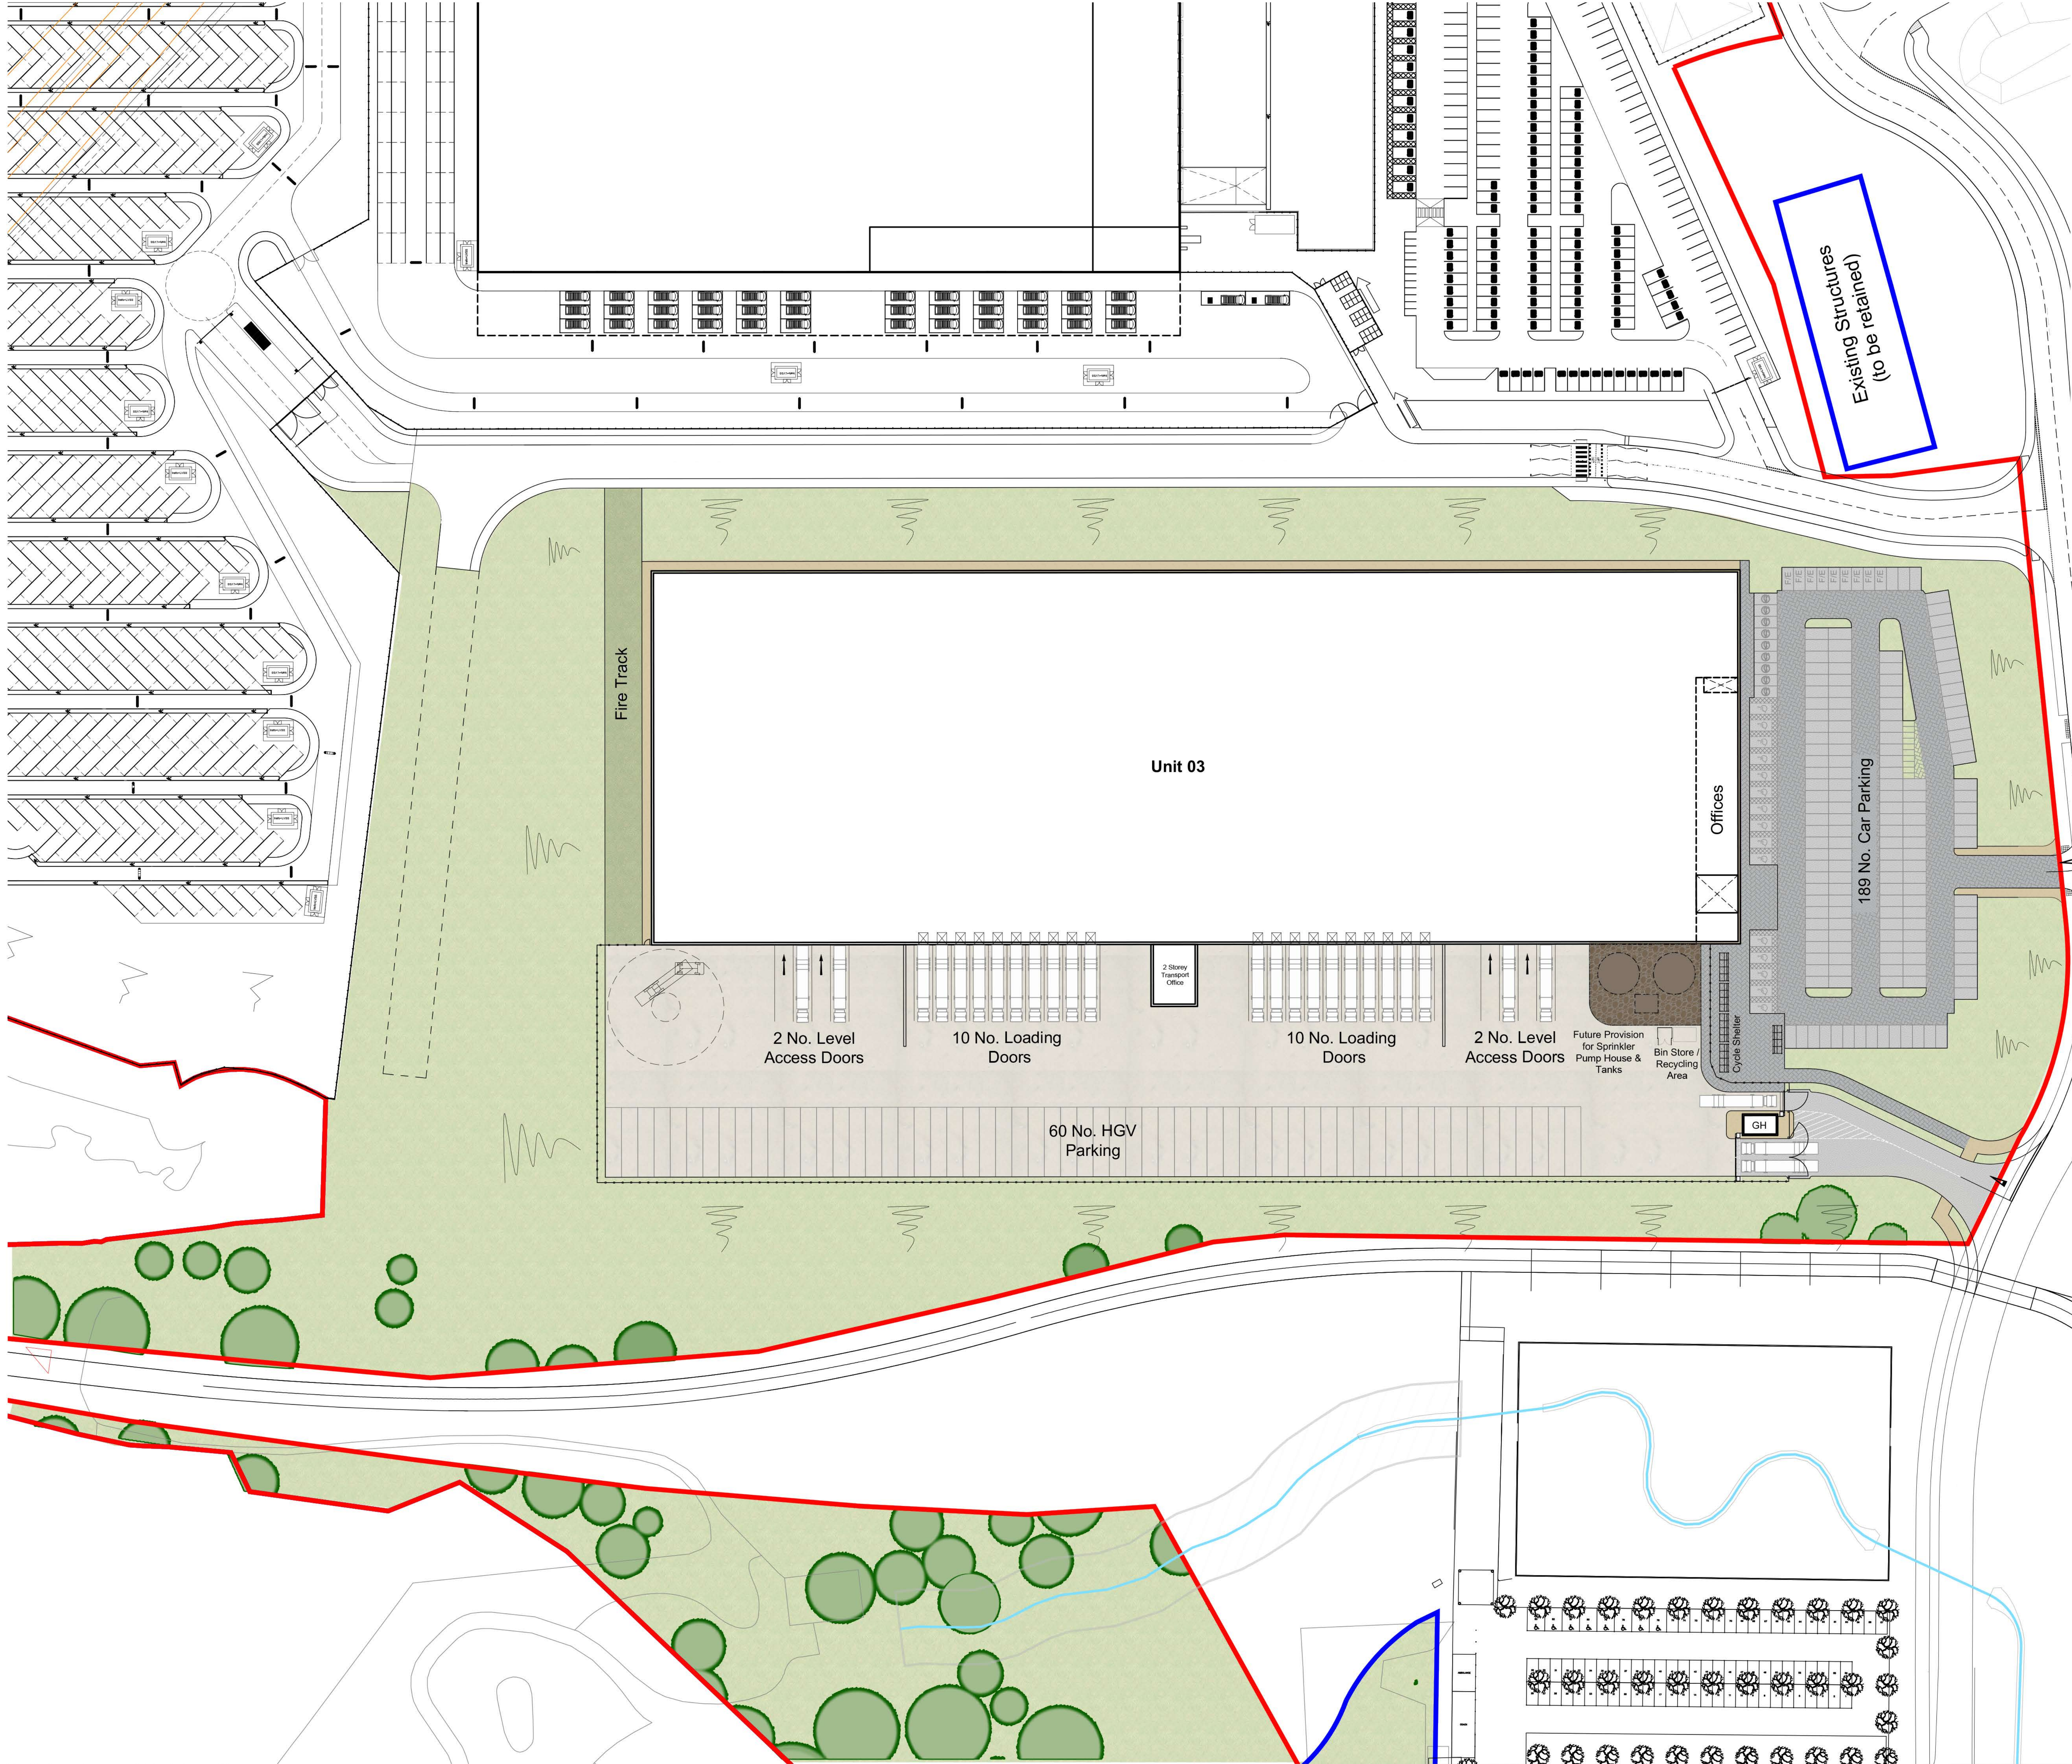

Key Plan
Scale 1:5000

Key:

Concrete Service Yard
Bitumen macadam to Engineers details
Pre-cast concrete paving slabs Marshalls 'Perfecta' smooth 400x400mm Colour: Natural
Soft Landscaping
Road grade block paving on sandbed Brett Omega classic 200x100mm Colour: Charcoal (CL)
Gravel / Stone
Grasscrete

Unit 3 - External Finishes Plan
Scale 1:500



PLANNING
THIS DRAWING IS FOR PLANNING PURPOSES ONLY
AND SHOULD NOT BE USED FOR ANY OTHER PURPOSE

A	Initial Issue	##	##	##/##/##
rev	amendments	by	chk	date

Phase 2, Symmetry Park,
Merseyside
Unit 3 - External Finishes Plan

TRITAX SYMMETRY
A TRITAX BIG BOX COMPANY

umc architects
2nd Floor, Manchester Club, 81 King Street, Manchester, M2 4AH
+44 (0)161 433 0090 | info@umcarcitects.com

Drawing Status:	Planning
Drawn / Checked:	AP / DEB
Date:	27/10/2021
Scale:	1:500 AO
Drawing no:	Revision:
21351 P2701	D