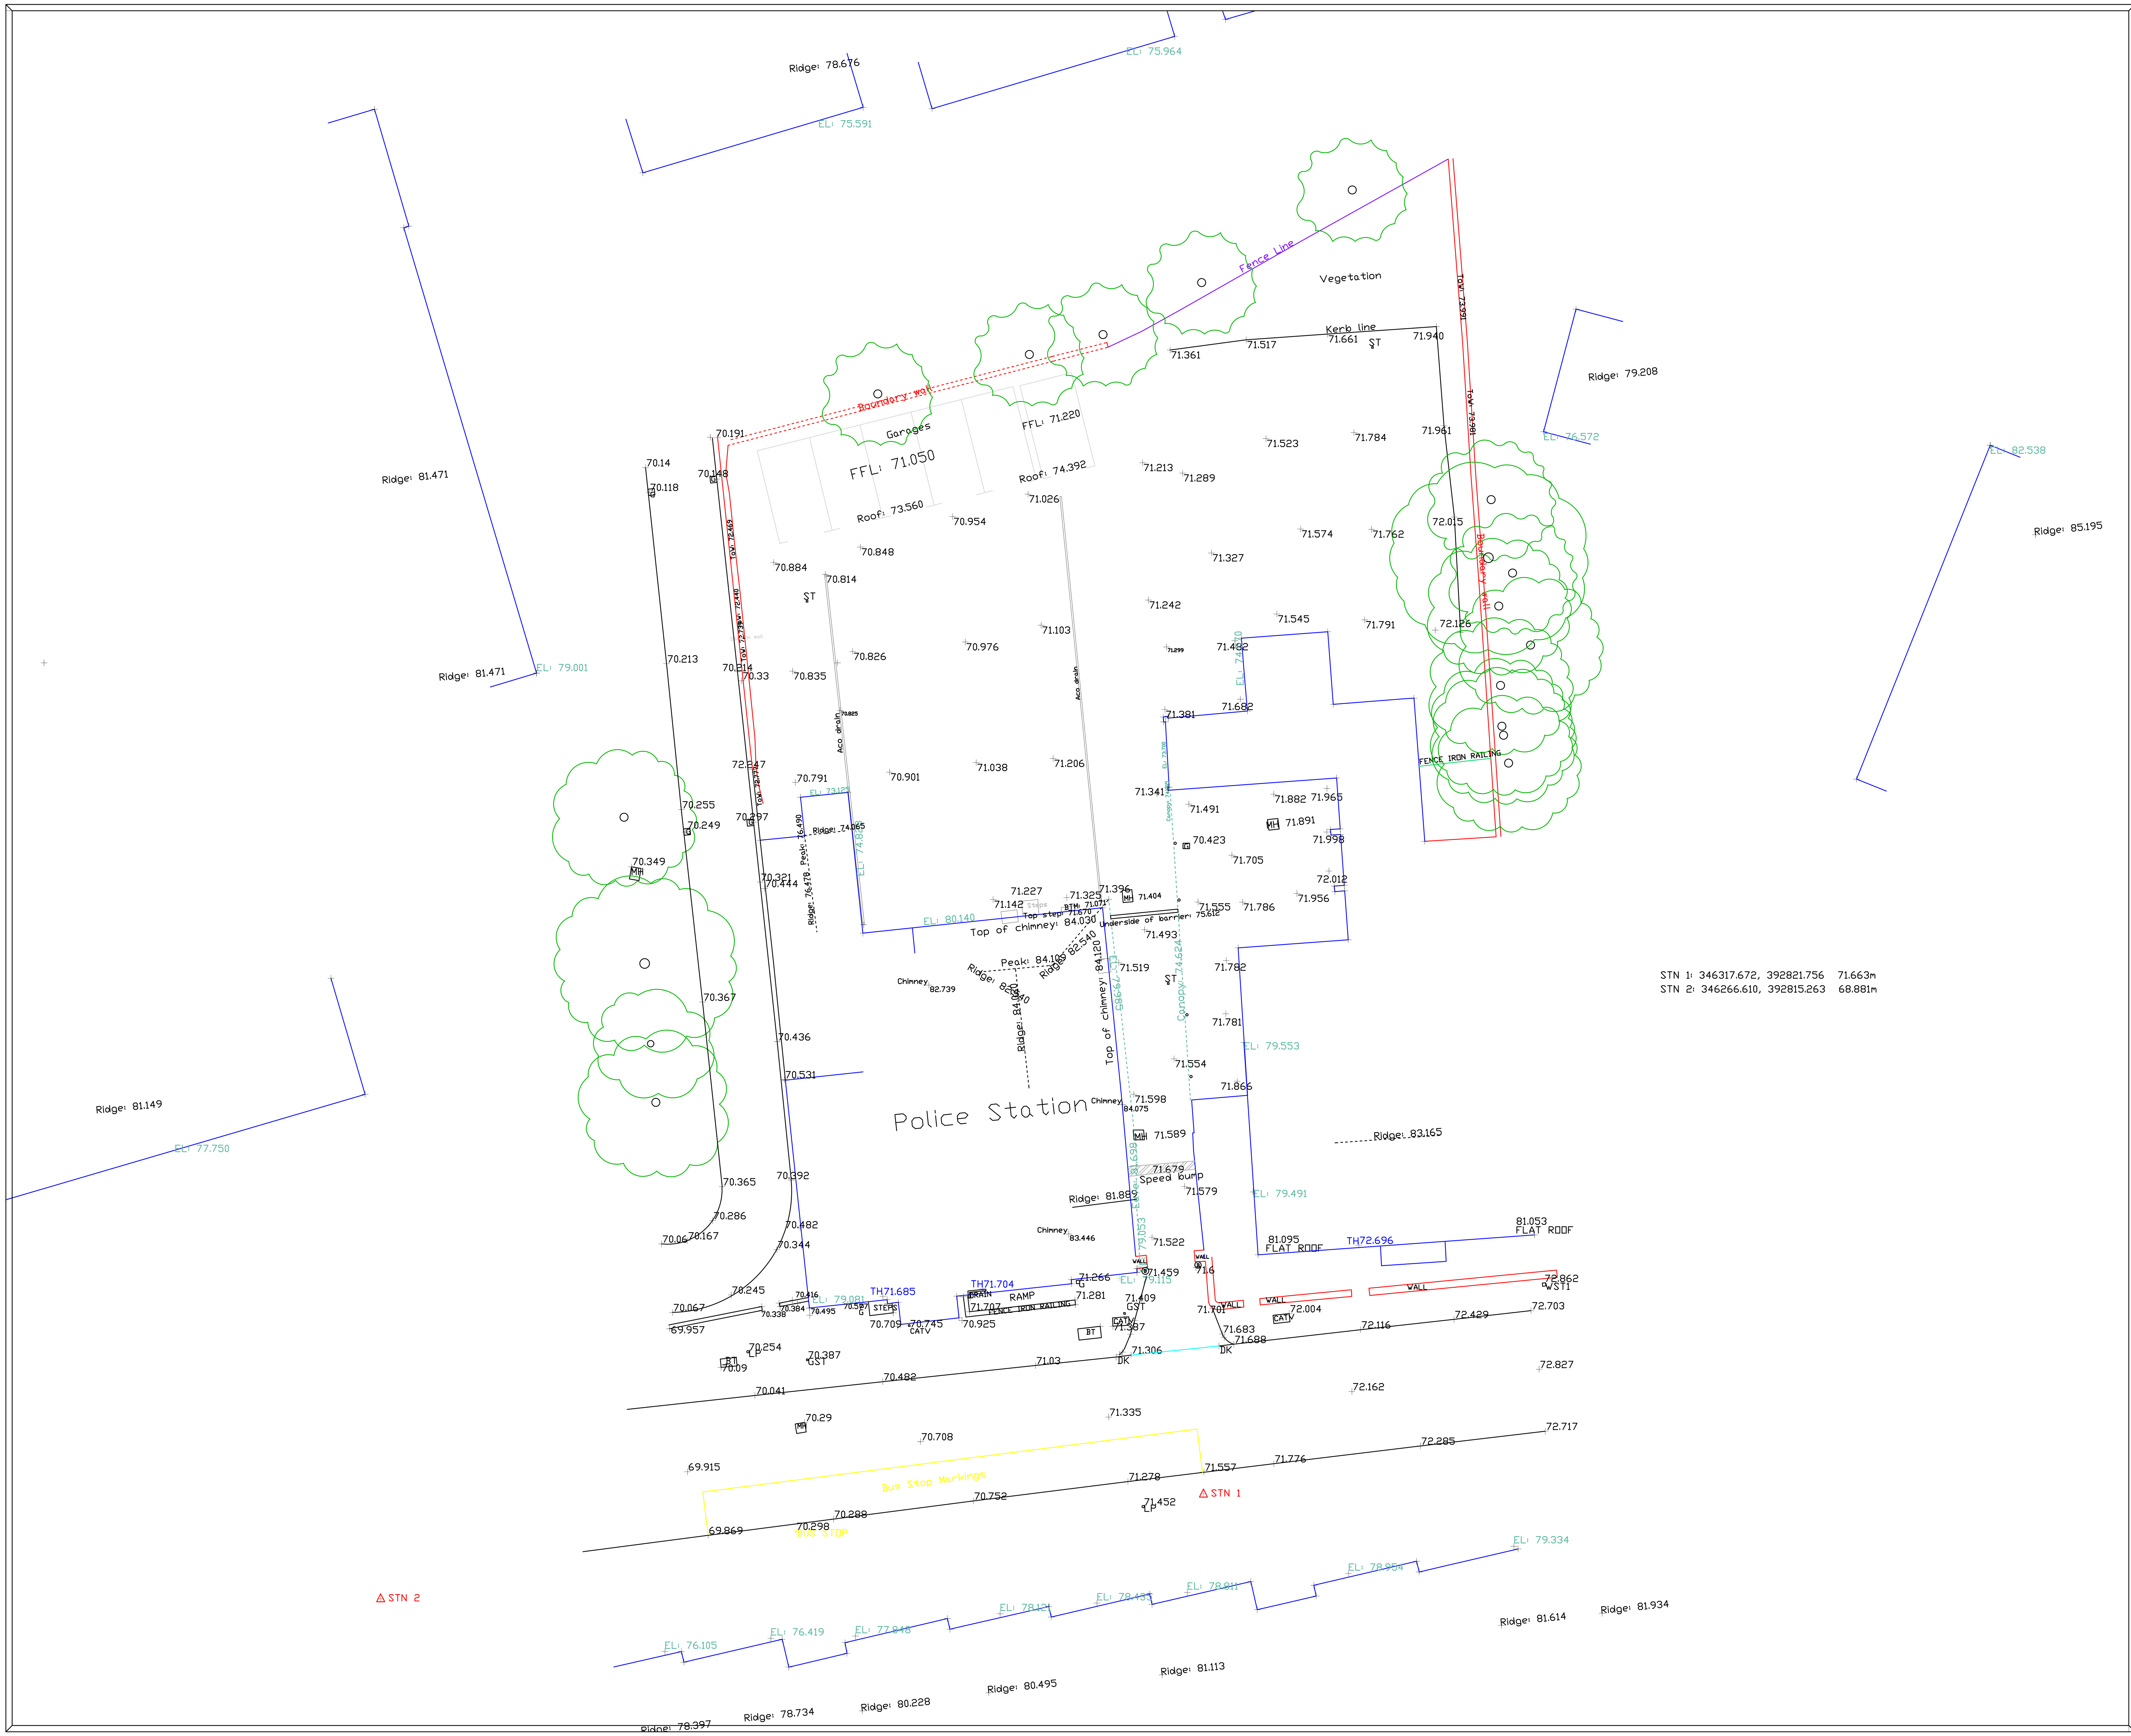


STATIONS

TREE

DROP KERB

KERBLINE

FENCE

HEDGE

FOLIAGE

EXISTING BUILDING

CONTOUR 50.00

EAVES EL: 50.00

THRESHOLD TH 50.00

RIDGE Ridge: 50.00

DWG TITLE :- Prescot Police Station Topograhical Survey	
DRG No :- 001	DRN BY :- ST
DATE :- NOV "22	SCALE :- 1:200 @ A1
CLIENT :- Prima Group	
ADDRESS :- Prescot Police Station, Derby St, Prescot, L34 3LG	

ST Engineering
66 Tintagel
Skelmersdale, WN8 8PF
TEL 07856 903 528
STEngineering@hotmail.co.uk