




|                    |   |               |      |           |
|--------------------|---|---------------|------|-----------|
| STATUS<br>PLANNING | © Copyright of PM DESIGNS®. All rights reserved. Do Not scale this drawing. ALL dimensions are in millimetres unless stated otherwise. ALL dimensions must be checked on site prior to construction and any discrepancies reported to the architect. Work is subject to change following detailed design. |               |      |           |
|                    | RevNo   | Revision note | Date | Signature |
|                    | Checked   |               |      |           |

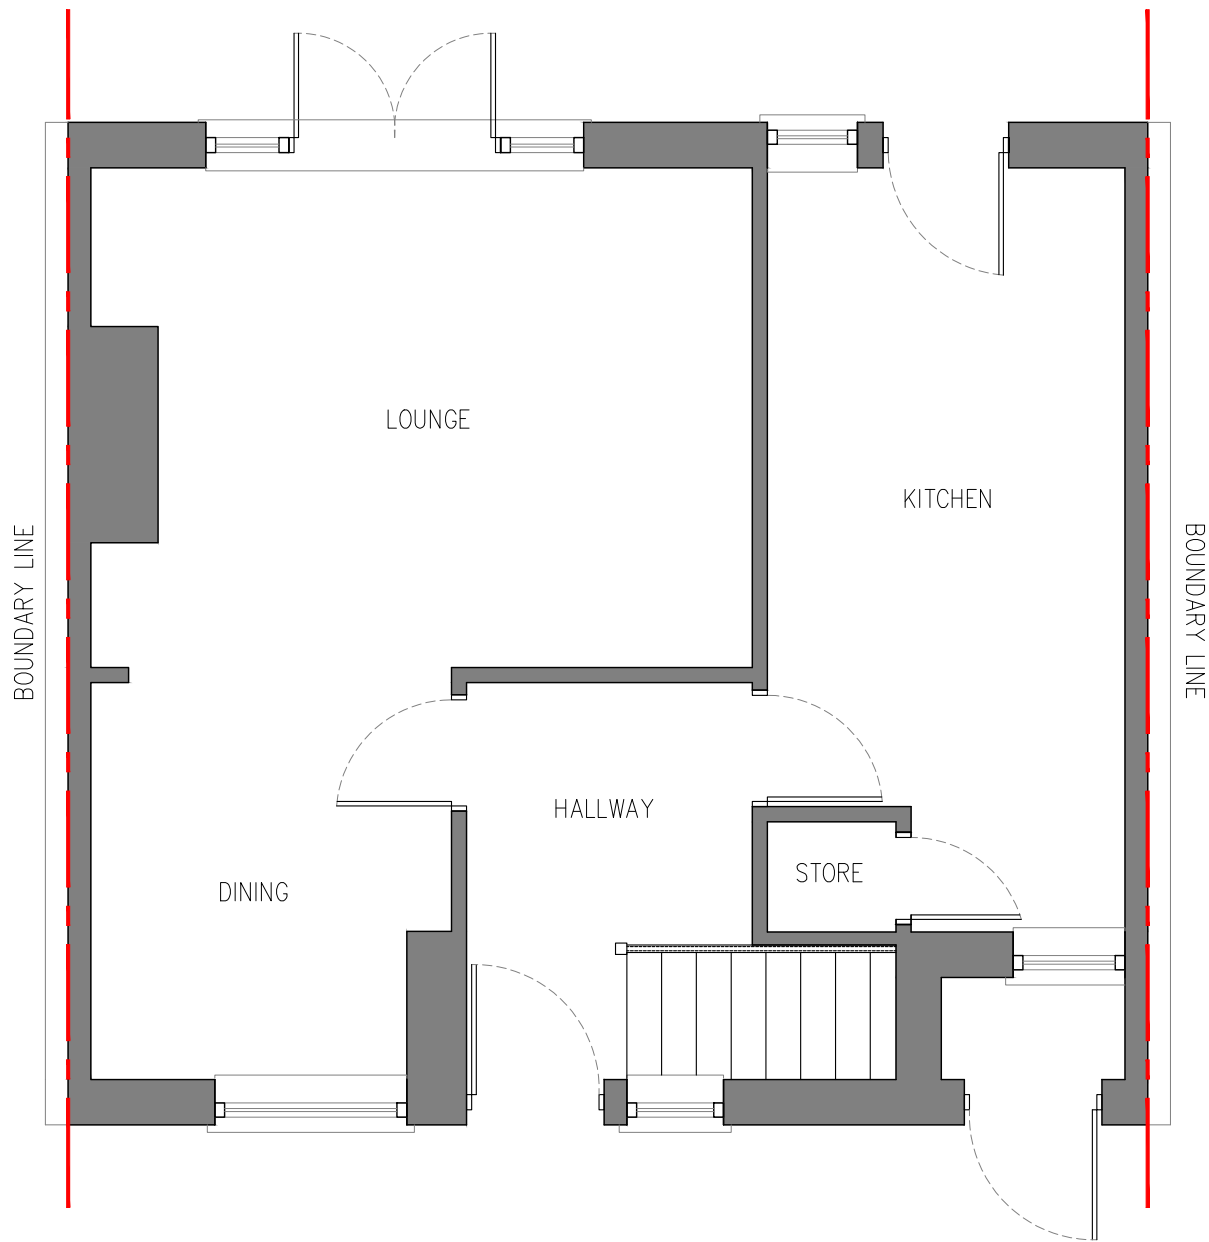


EXISTING GROUND FLOOR | SCALE 1:50

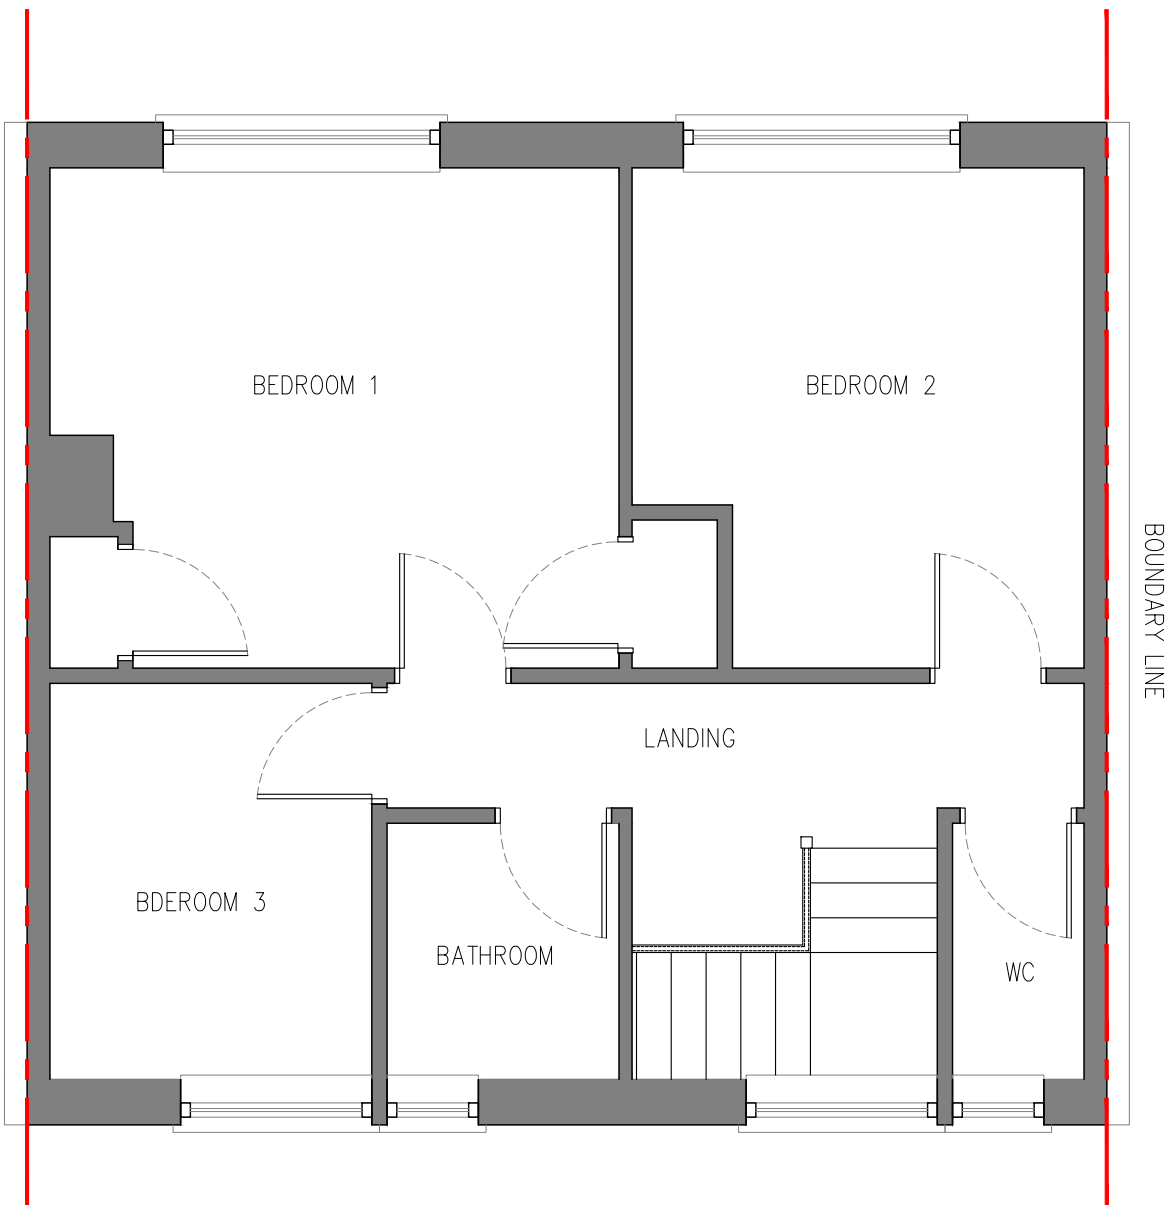


EXISTING FIRST FLOOR | SCALE 1:50

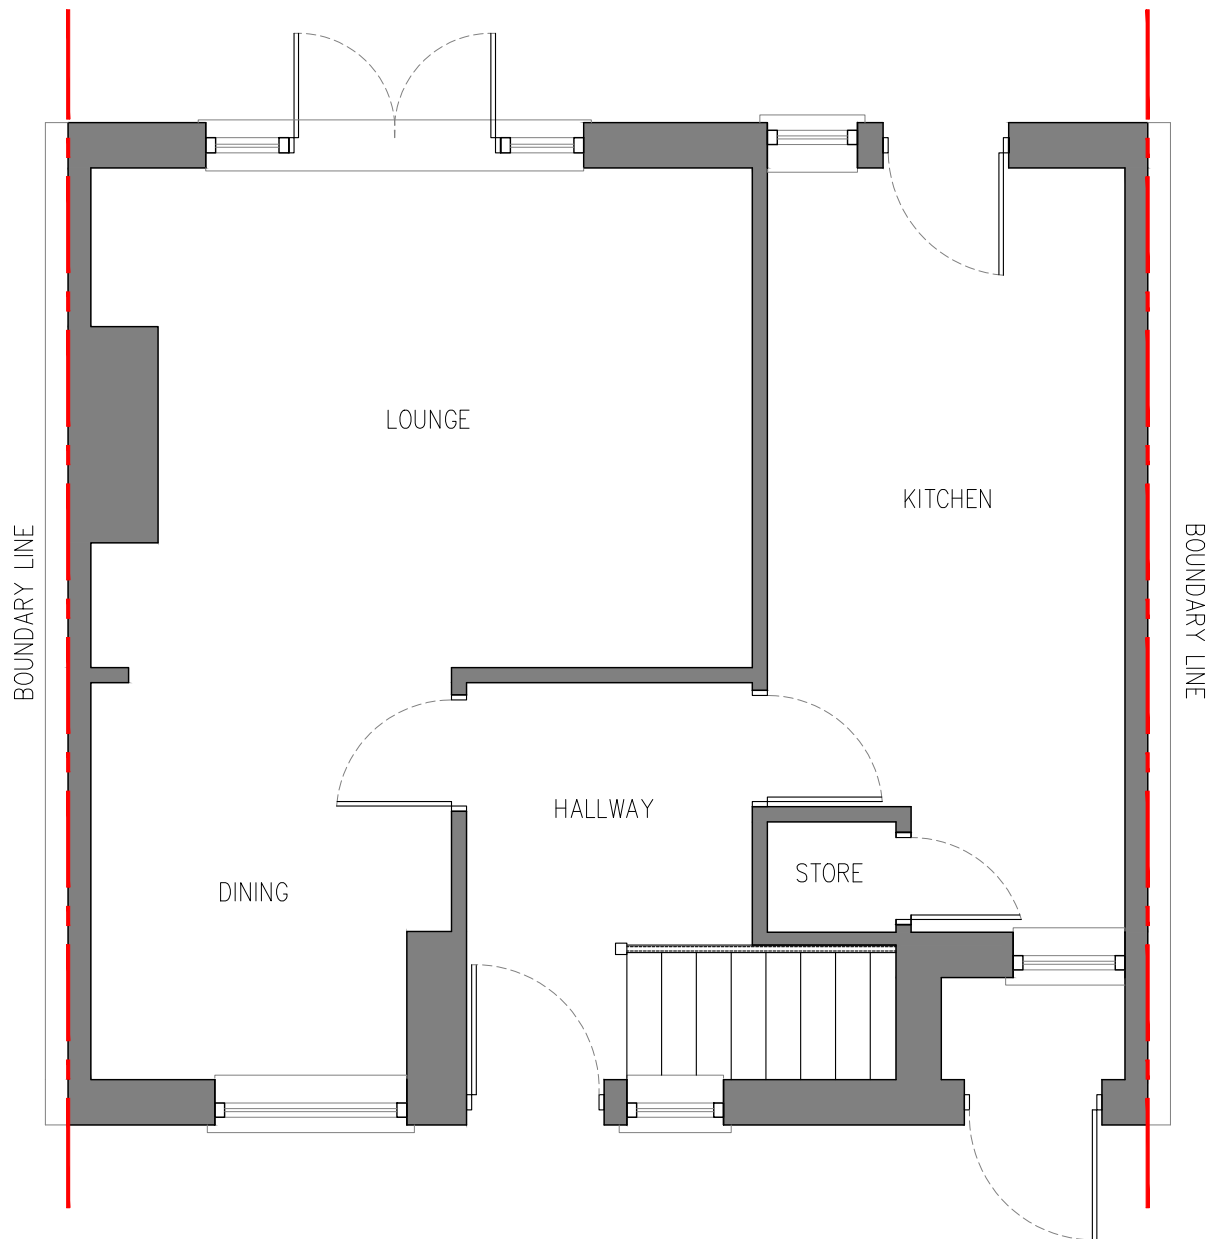

PROPOSED GROUND FLOOR | SCALE 1:50

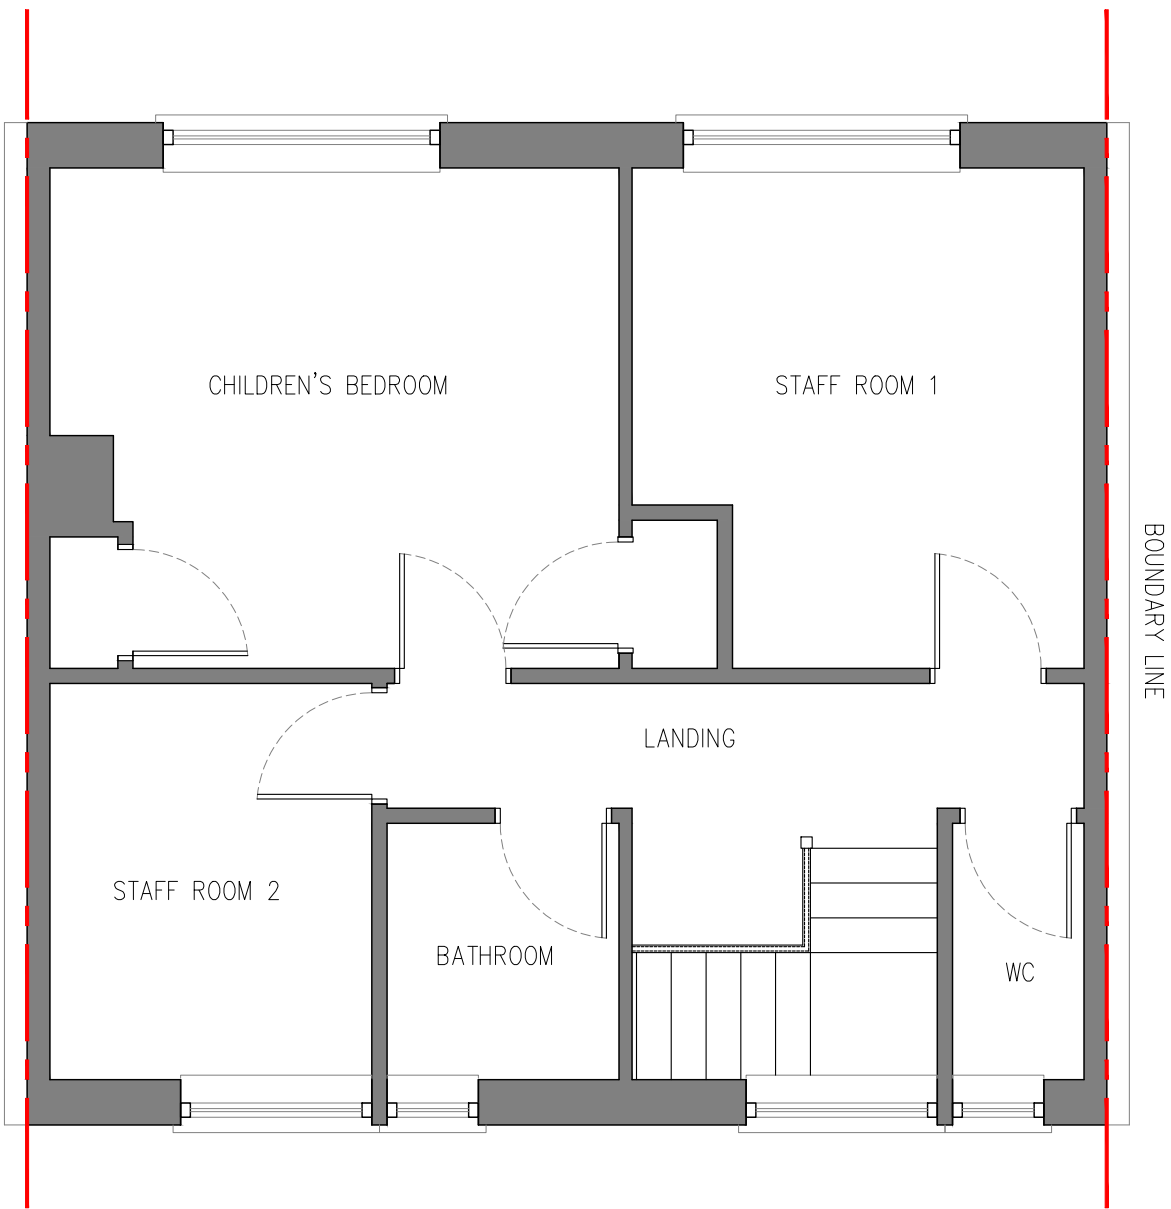

PROPOSED FIRST FLOOR | SCALE 1:50

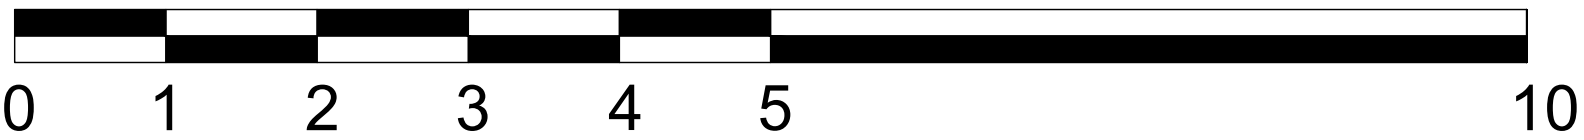

SCALE BAR 1:50