


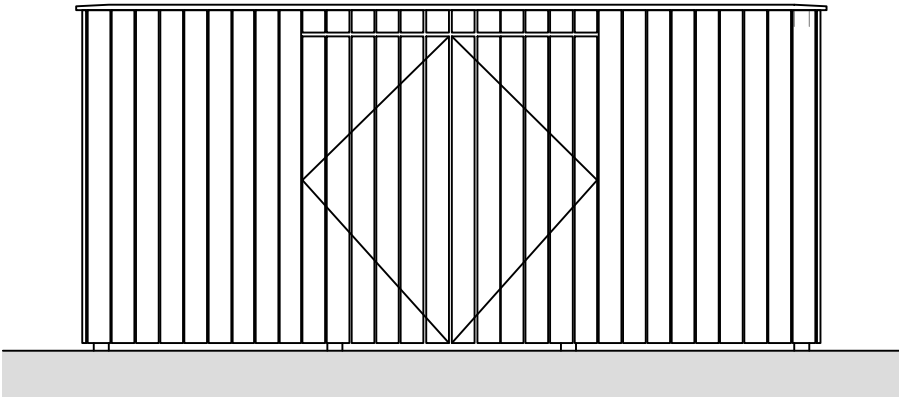


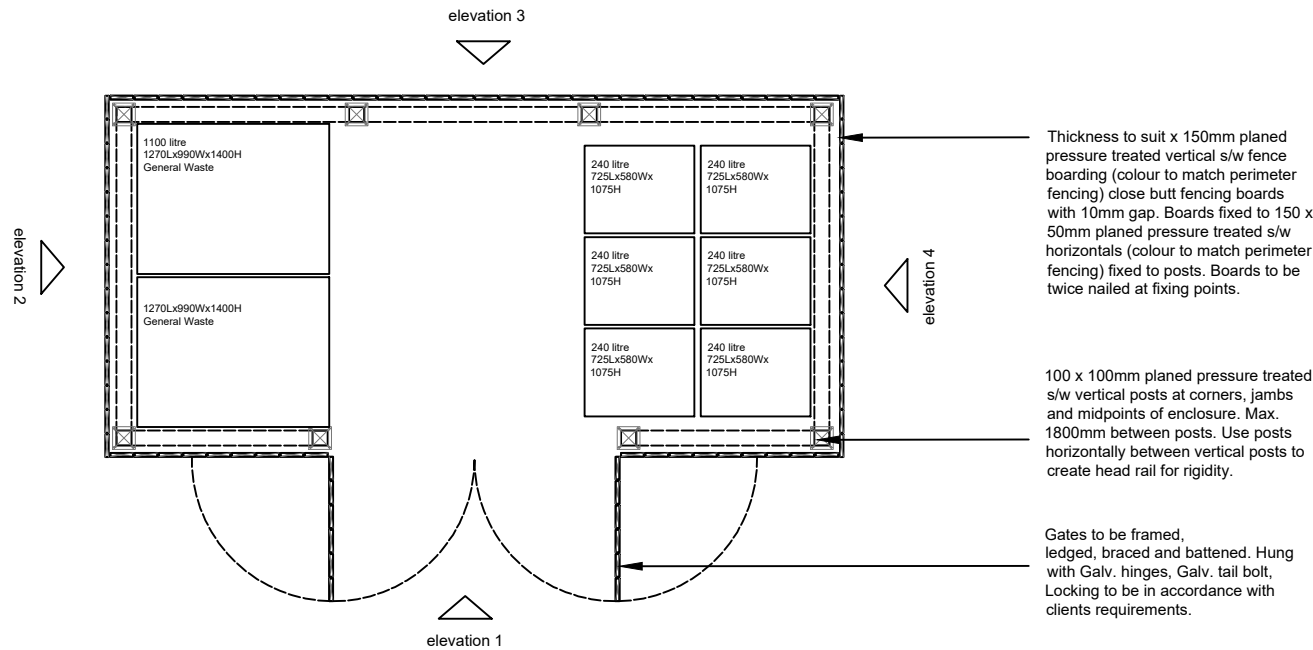


Elevation 1

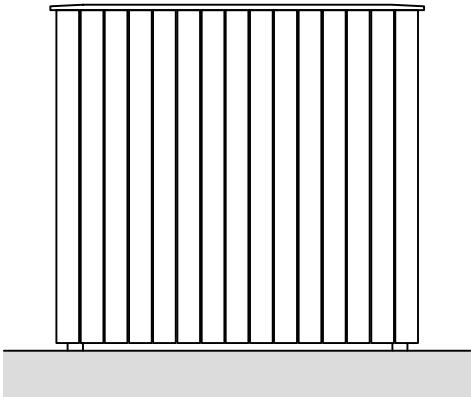

Elevation 2

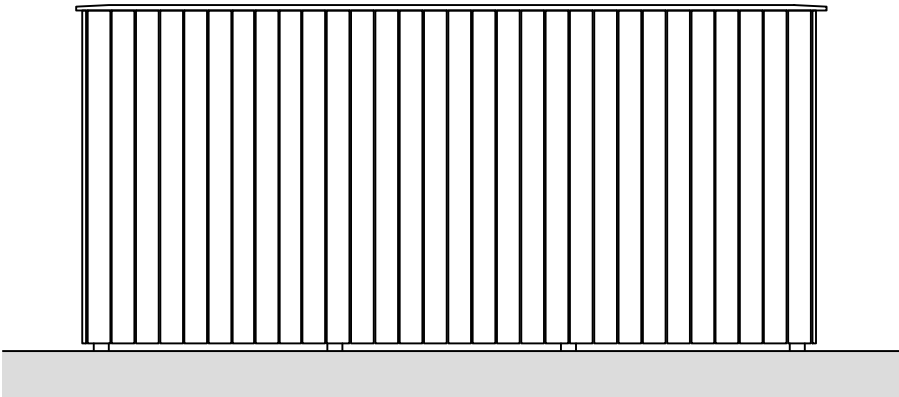

Elevation 3

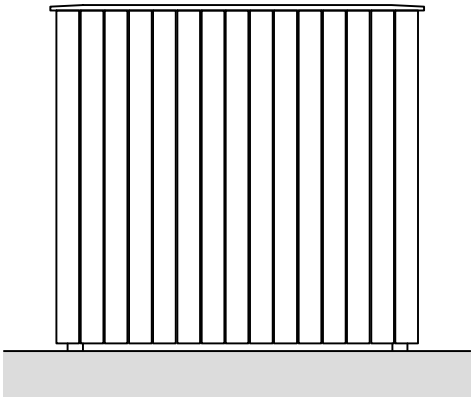

Elevation 2



DYE HOUSE, PRESCOT

TYPICAL BIN STORE

Group D Developments Ltd
4 St Paul's Sq
Liverpool
L3 9SJ
T: 0151 542 5027

DWG: GDD2020-GDA-AN-ZZ-DR-A-2310
DATE: 18.09.23
SCALE: 1:50
DRAWN: PT