



EXISTING SECTION A-A

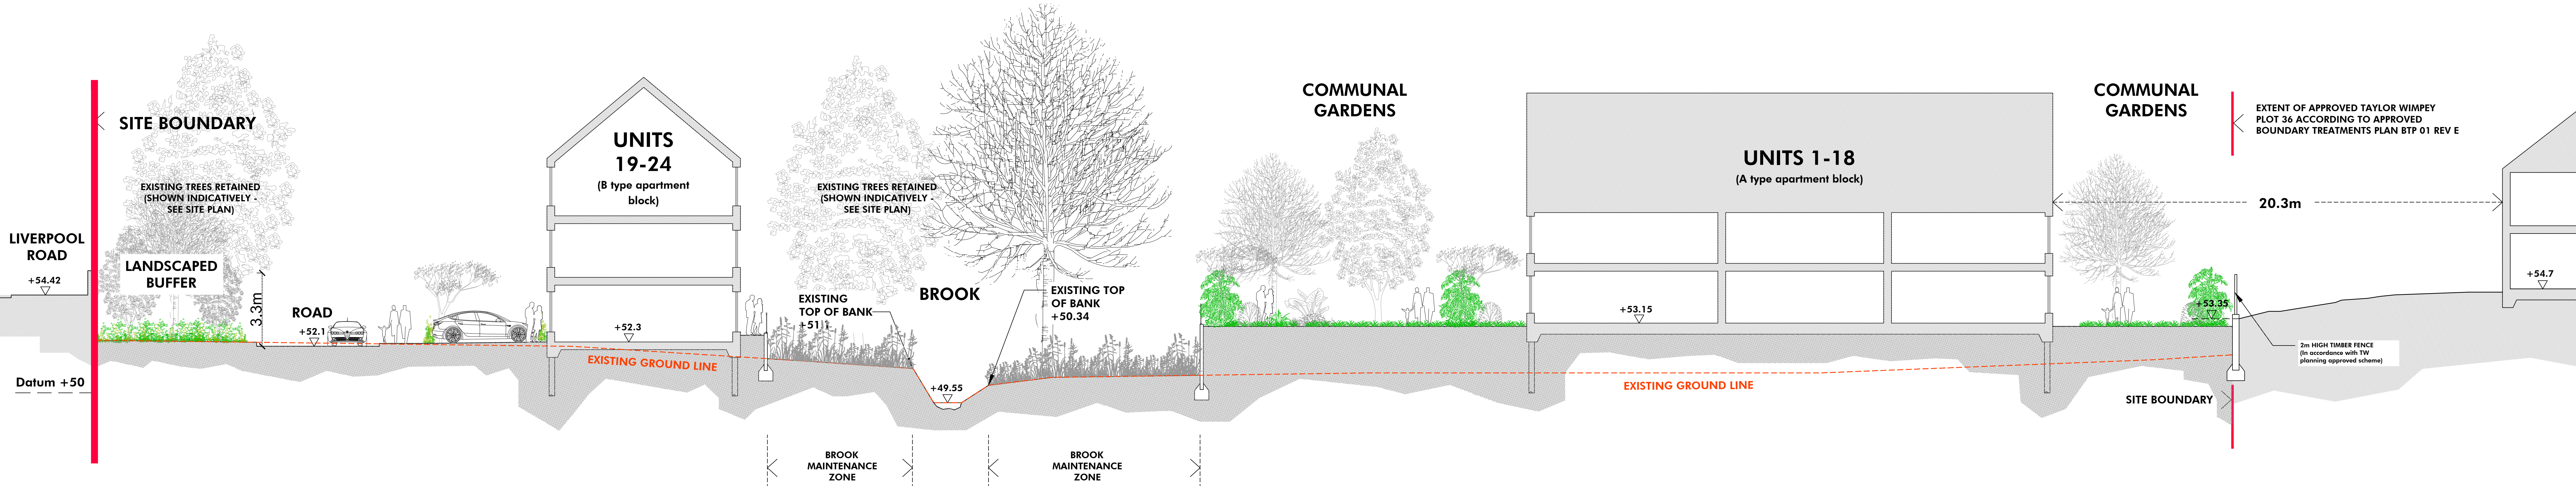


PROPOSED SECTION A-A

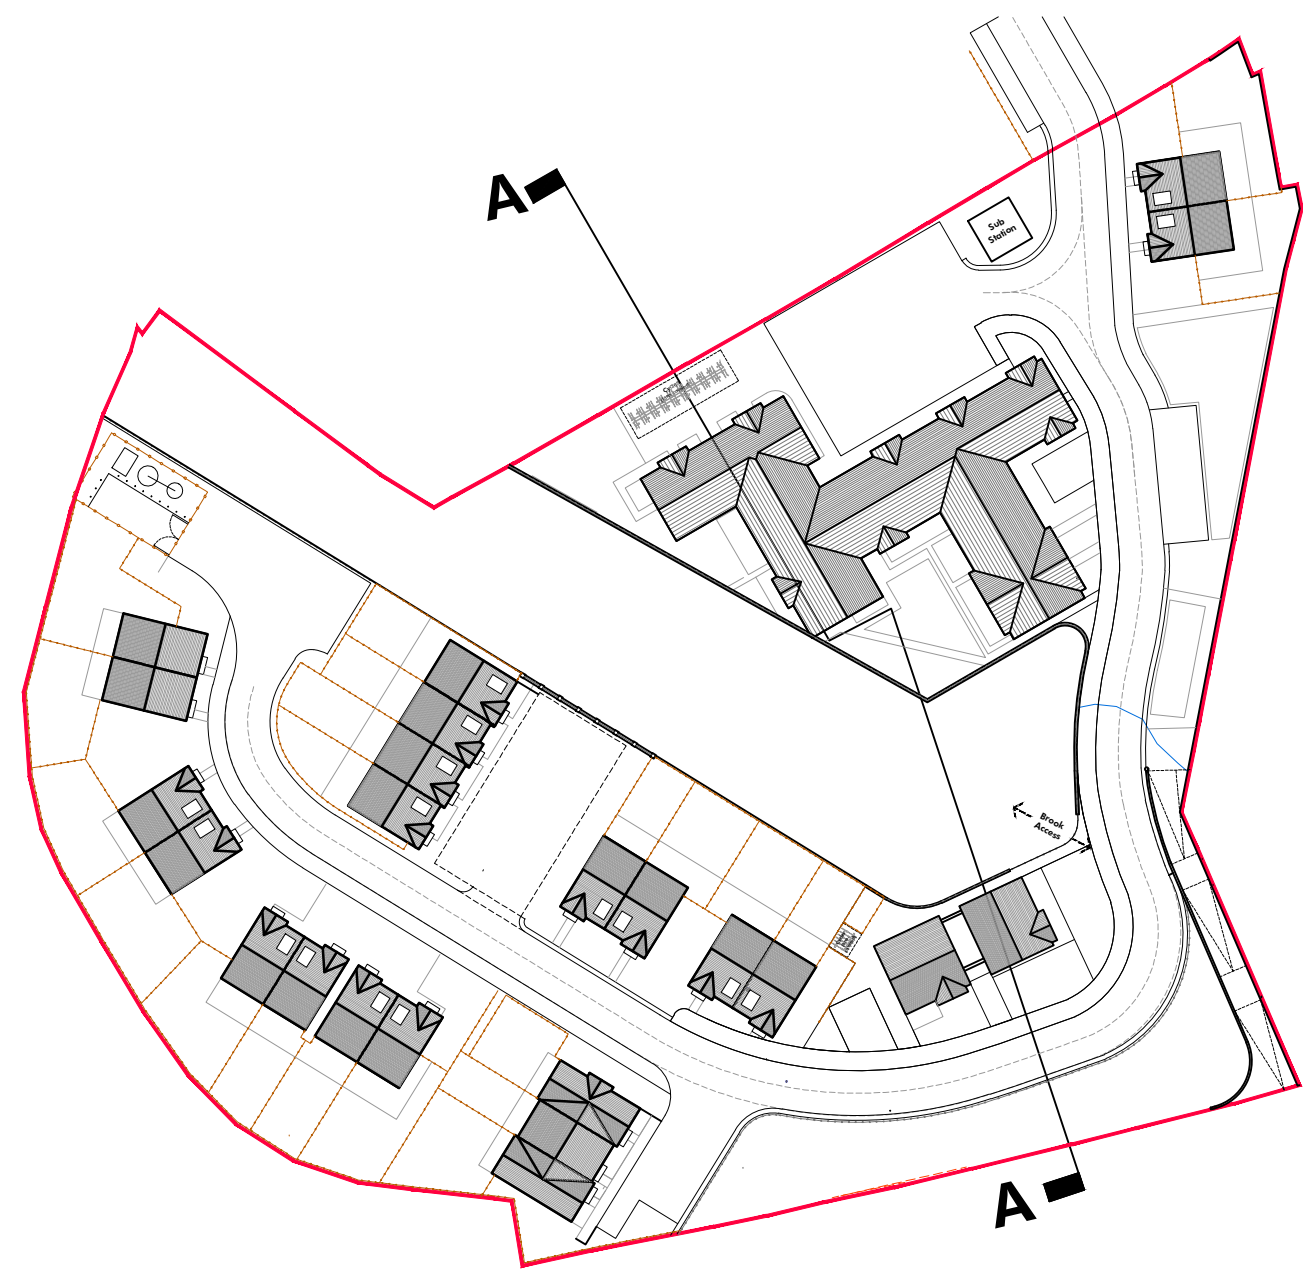

KEY PLAN

NOTE
TO BE READ IN CONJUNCTION WITH ACCOMPANYING PLANNING STAGE DRAWINGS
ALL TREES DEPICTED INDICATIVELY. REFER TO ARBORICULTURAL INFORMATION

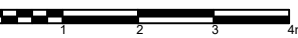

DYE HOUSE

EXISTING AND PROPOSED SITE SECTIONS A-A

Group D Architects Ltd
4 St Paul's Sq
Liverpool
L3 9SJ
T: 0151 542 5027

DWG: GDD2020-GDA-ZZ-XX-DR-A-2510-P01
DATE: 17.08.22
SCALE: 1:100 @ A0 DRAWN: PT