


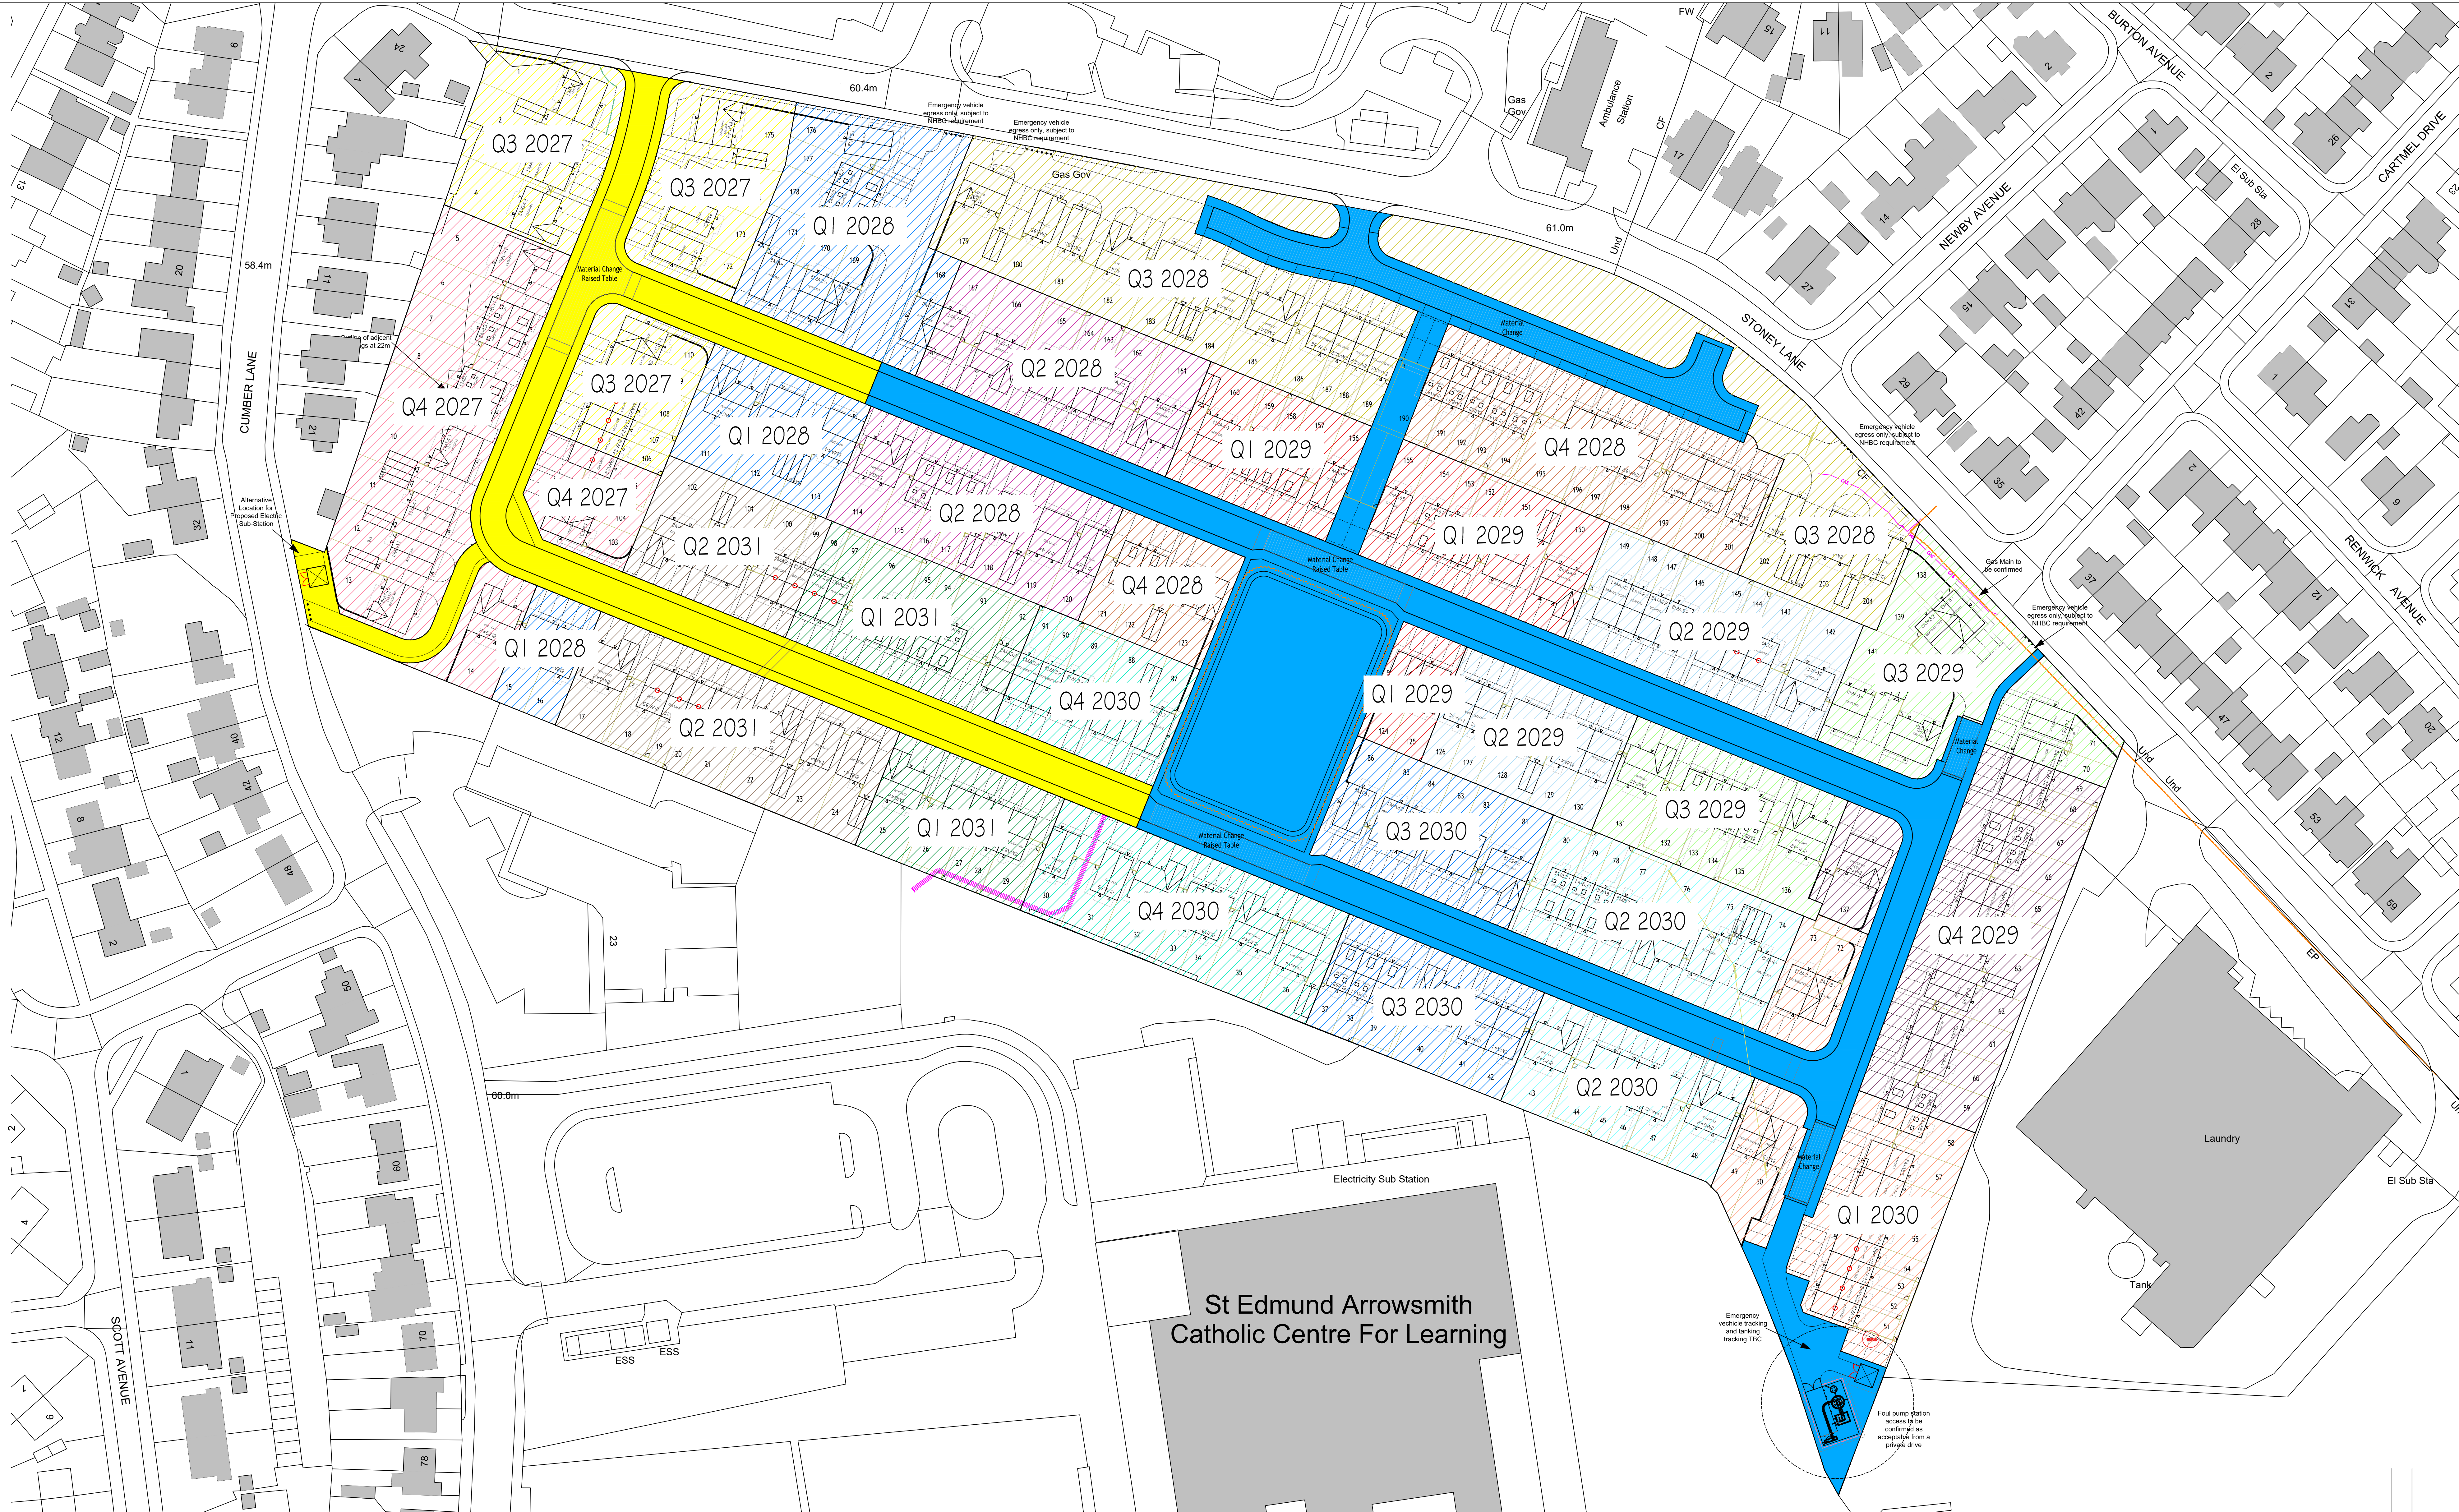

KEY

- | | |
|---------------------------------|--------------------------|
| Q3-Q4 2027 Infrastructure Works | Q2 2029 Plot Completions |
| 2028 Infrastructure Works | Q3 2029 Plot Completions |
| Q3 2027 Plot Completions | Q4 2029 Plot Completions |
| Q4 2027 Plot Completions | Q1 2030 Plot Completions |
| Q1 2028 Plot Completions | Q2 2030 Plot Completions |
| Q2 2028 Plot Completions | Q3 2030 Plot Completions |
| Q3 2028 Plot Completions | Q4 2030 Plot Completions |
| Q4 2028 Plot Completions | Q1 2031 Plot Completions |
| Q1 2029 Plot Completions | Q2 2031 Plot Completions |

Rev	Description	Date	Initial
1	Revisions		

Taylor Wimpey North West
Washington House, Birchwood Park,
Warrington, Cheshire WA3 6GR
Tel 01925 849 500 Fax 01925 849 501
www.taylorwimpey.com

**GLEN DIMPLEX
STONEY LANE,
WHISTON
INFRASTR. PHASING PLAN**

DRAWING TITLE			
PLANNING			
2025 04	27/11/25	BB	BB
1:500 @ A0			
DRAWING NUMBER			
GLEN	IPP	01	-