
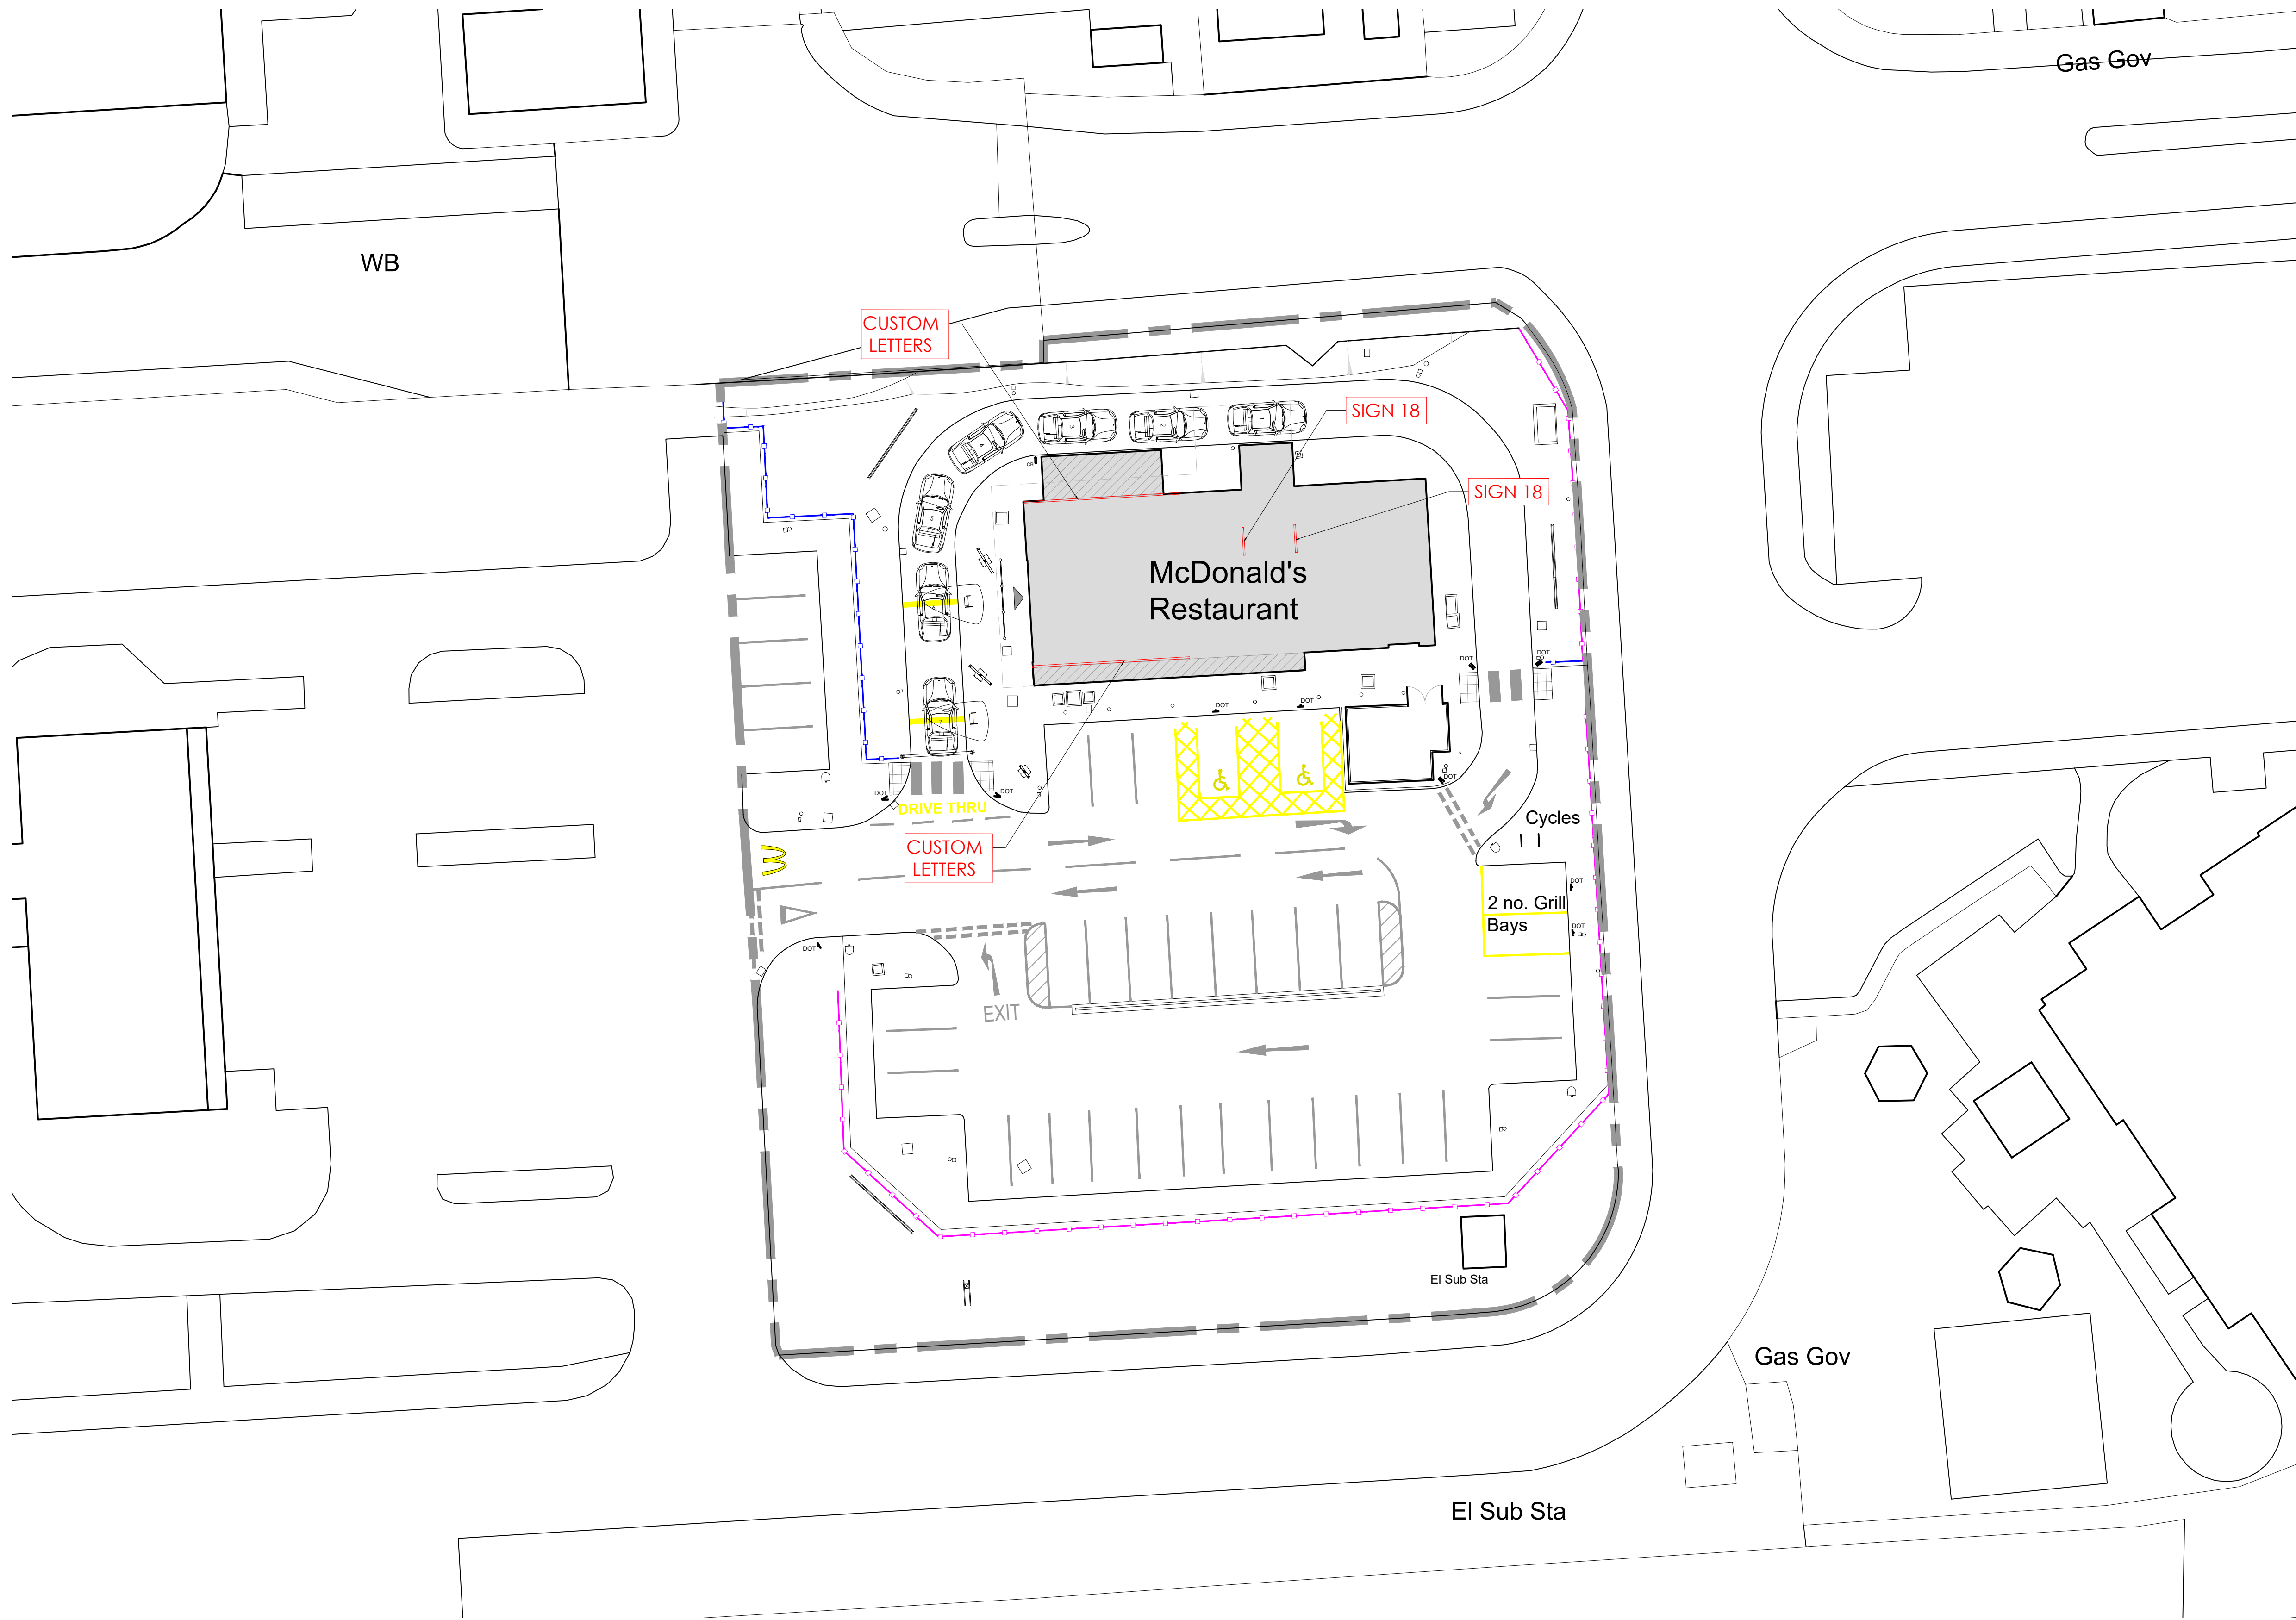


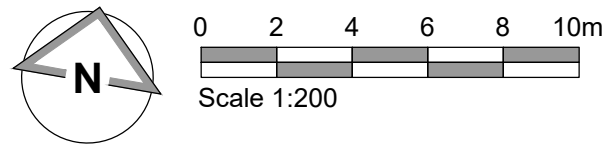

BUILDING SIGN SCHEDULE - ERDDS SIGNAGE (BUTTERFIELDS SIGNS)							
ADVERT REF	SIGN TYPE	QTY	SIZE (mm)	MATERIALS	HEIGHT (mm) ABOVE GROUND	EXTENT (mm) OF PROJECTION	HEIGHT (mm) OF TEXT
CUSTOM LETTERS	-	2	9002W x 100D x 1000H	White acrylic "McDonald's" text.	Refer to Elevations	N/A	1000
GOLDEN ARCH	SIGN 18	2	1600W x 100D x 1400H	Yellow acrylic "Golden Arch" symbol.	Refer to Elevations	N/A	1400

Proposed Roof Advertisement Plan

- NOTES
- All dimensions and levels are to be checked on site.
 - Any discrepancies are to be reported to the architect before any work commences.
 - This drawing shall not be scaled to ascertain any dimensions. Work to figured dims only.
 - This drawing shall not be reproduced without express written permission from AEW.
 - Title overlay drawings and ownership boundaries are produced using all reasonable endeavours. AEW cannot be responsible for the accuracy or scale discrepancy of base plans supplied to them.
 - All works are to be undertaken in accordance with Building Regulations and the latest British Standards.
 - All proprietary materials and products are to be used strictly in accordance with the manufacturers recommendations.

CDM 2015

Client notified of duties: **At Design Workshop**

Principal Designer: **CSS**

Unless noted below, all known hazards have been highlighted on the drawing:

Drawing Based on:

- Glanville Topo Survey Reference: 4230194 / 4101 Dated: Apr 2023
- OS Map
- McDonald's Demise Indicated:

Notes:

All drawings to be read in conjunction with all other drawings as noted on issue sheet.

A	03/05/2023	SF	EOH
Layout updated according to ADL Traffic and Highways comments.			
-	21/04/2023	LMD	JJS
Initial Issue			
REV	Date	Drawn by: -	Checked by: -
Status Purpose of Issue			
S2	For Information		
drawing stage Planning			
client			

project	store		
Coopers Lane Knowsley		1888	
drawing title			
Proposed Roof Advertisement Plan			
date	21/04/2023	drawn	LMD
scale@A1	1:100	checked	JJS

PLANNING