


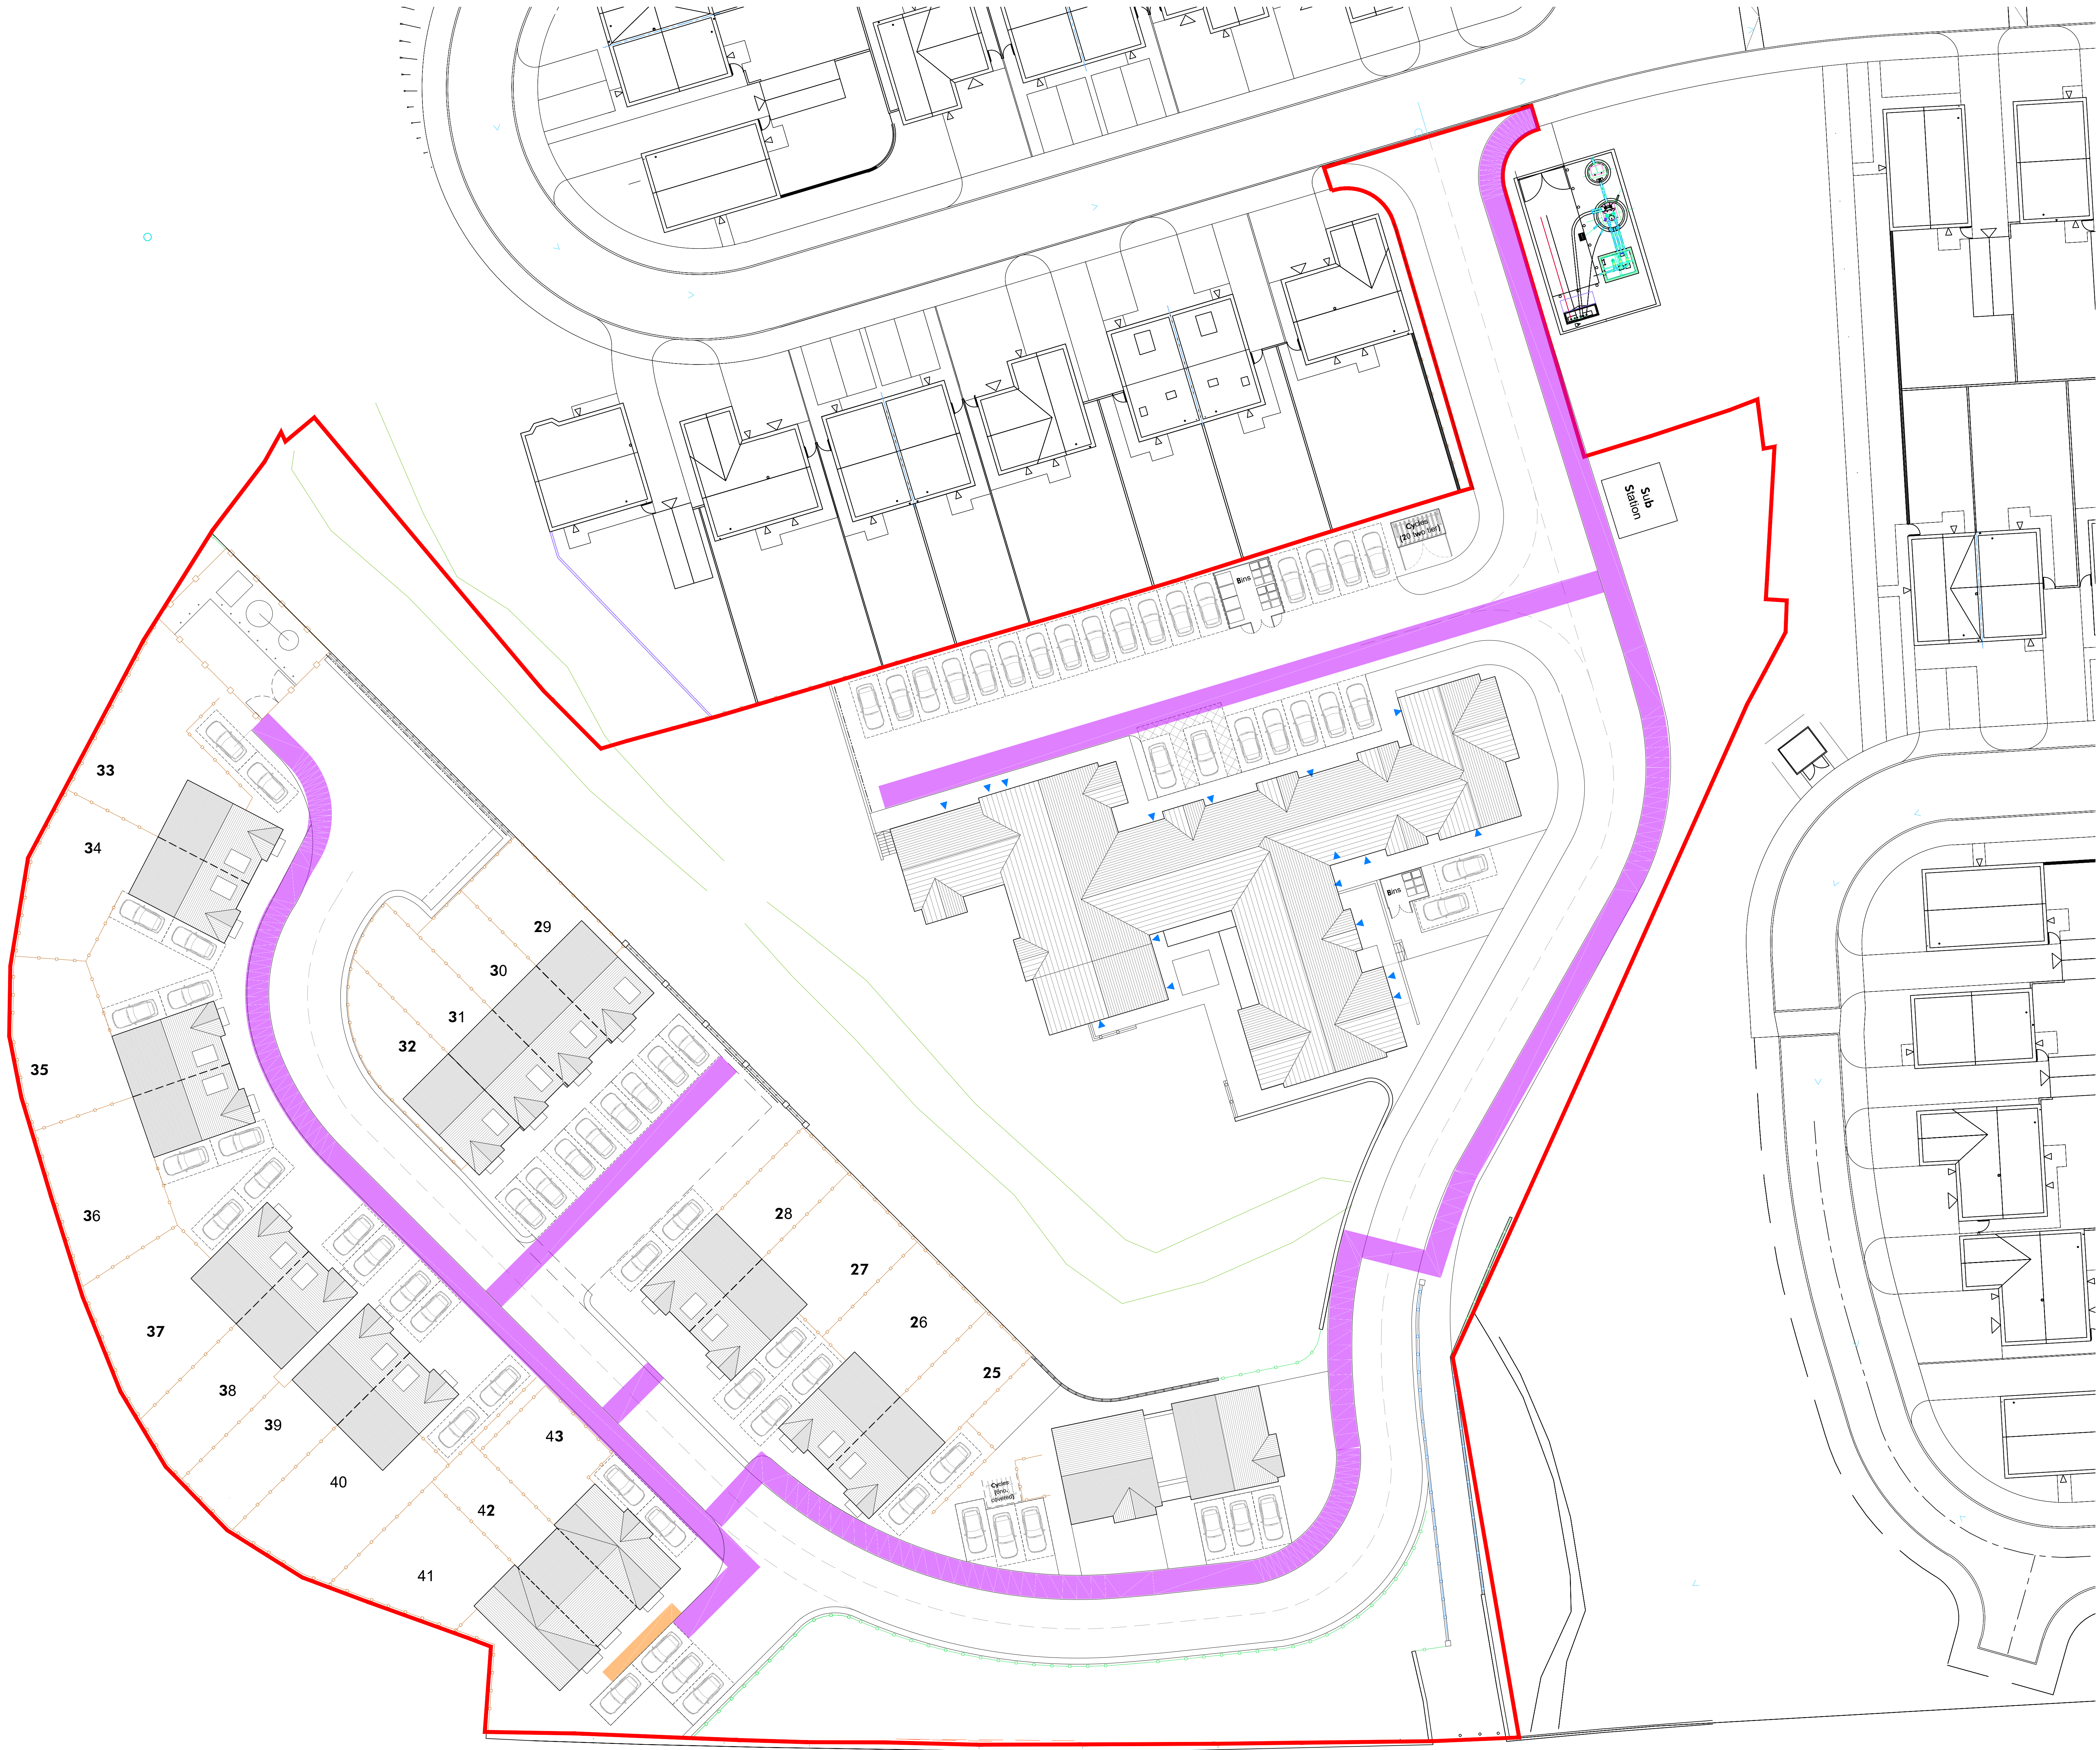

Denotes potential route for 2m wide services zone (indicative and not limited to)

Denotes potential route for 1.2m wide services zone (indicative and not limited to)



DYE HOUSE

INDICATIVE SERVICE STRIP STRATEGY

Group D Architects Ltd
4 St Paul's Sq
Liverpool
L3 9SJ
T: 0151 542 5027

DWG: GDD2020-GDA-ZZ-RF-DR-A-2280
DATE: 11.01.24
SCALE: 1:200 @ A0 DRAWN: PT