
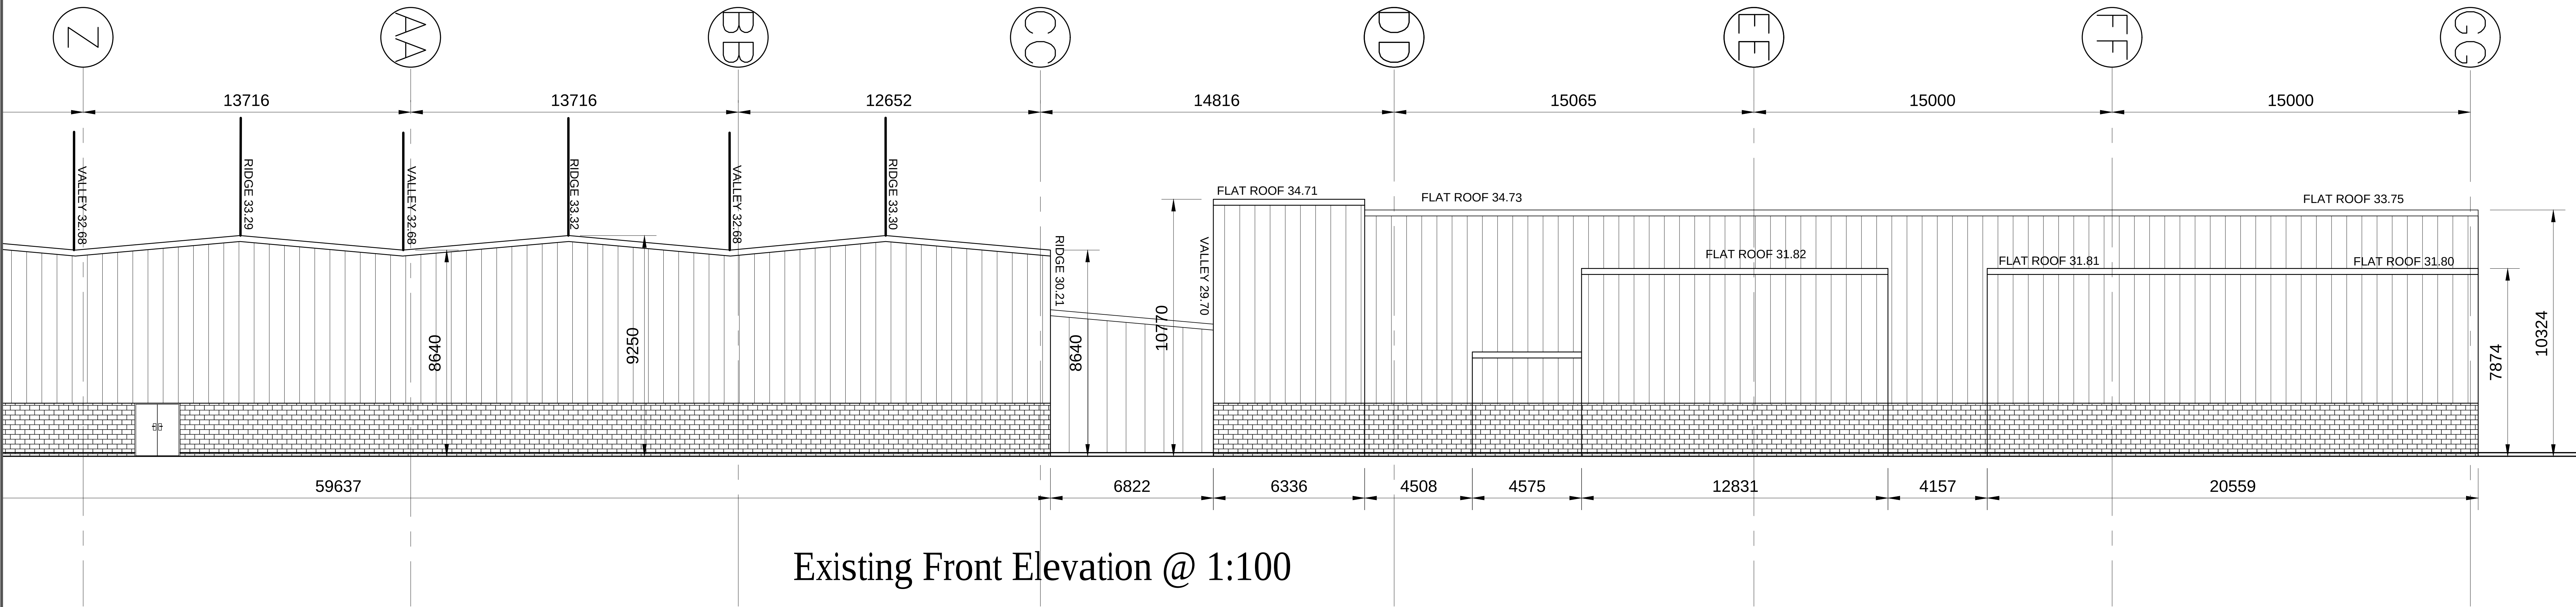


General Notes:
This drawing is to be read in conjunction with any other Jaguar Landrover drawings
All details and dimensions are to be confirmed on site, prior to works commencing or any ordering of materials
Do not scale off this drawing - use figured dimensions only ! If in any doubt - ask !!

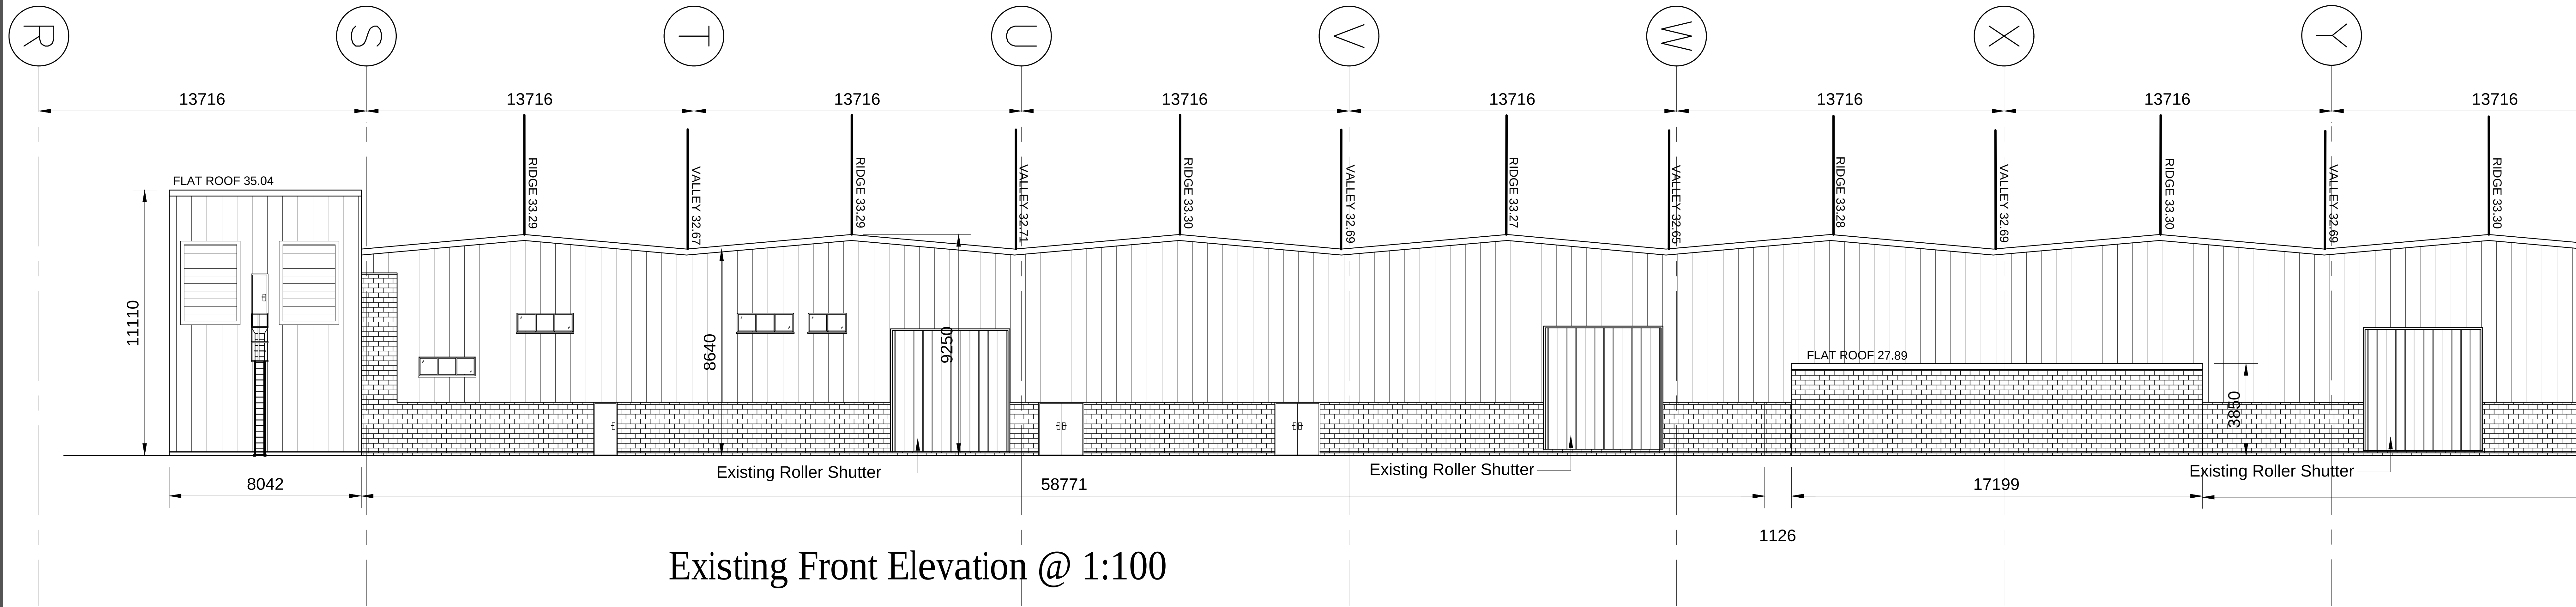

D	Details added	JB	18/07/22
C	Revised to suit new topography survey	JB	15/04/22
B	Revised to suit meeting comments	JB	15/04/22
Rev:	Description:	By:	Date:
PRELIMINARY			
Drawn:	JB	Date drawn:	FEB-22
Date Plotted:	FEB-22	Scale:	1:100
Project (Viewpoint number): SS2507			
Consultant/ Contractor:			
			
Construction design - Civil & Structural Engineering			
			
Jaguar Land Rover Limited, Abbey Road, Whitley, Coventry CV3 9LF Registered in England (1911016)			
Plant:	HALEWOOD	Building:	EMA-BIW
Project:			
SOUTH-APRON-EXTENSION			
Title:			
EXISTING-ELEVATIONS			
Drawing Number:	SS2507-1001	Revision:	Sheet Size:
		C	A0