


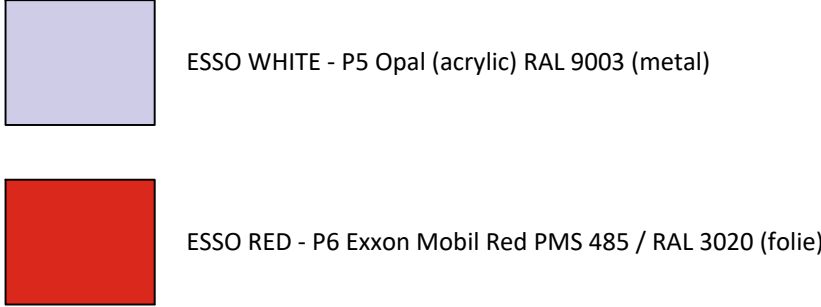

GENERAL NOTES

FORECOURT CANOPY SIGNAGE
FASCIA SIGN 1
9,000 x 900 x 110mm Illuminated canopy fascia.
Illuminated red front panel - 60CD/M² & white panel below
Illuminated individual Esso Logo letters o/a 1900 x 475 x 110mm.
Red faced letters with white illuminated edges - 400CD/M², non illuminated white back panel.

FASCIA SIGN 2
30,000 x 900 x 110mm Illuminated canopy fascia.
Illuminated red front panel - 60CD/M² & white panel below
Illuminated individual Esso Logo letters o/a 1900 x 475 x 110mm. Red faced letters with white illuminated edges - 400CD/M², non illuminated white back panel.

FASCIA SIGN 3
9,000 x 900 x 110mm Illuminated canopy fascia.
Illuminated red front panel - 60CD/M² & white panel below
Illuminated individual Esso Logo letters o/a 1900 x 475 x 110mm.
Red faced letters with white illuminated edges - 400CD/M², non illuminated white back panel.

FASCIA SIGN 4
30,000 x 900 x 110mm Illuminated canopy fascia.
Illuminated red front panel - 60CD/M² & white panel below
Illuminated individual Esso Logo letters o/a 1900 x 475 x 110mm. Red faced letters with white illuminated edges - 400CD/M², non illuminated white back panel.

HGV CANOPY SIGNAGE
FASCIA SIGN 5
6,876 x 900 x 110mm Illuminated canopy fascia.
Illuminated red front panel - 60CD/M² & white panel below
Illuminated individual Esso Logo letters o/a 1900 x 475 x 110mm. Red faced letters with white illuminated edges - 400CD/M², non illuminated white back panel.

FASCIA SIGN 6
9,000 x 900 x 110mm Illuminated canopy fascia.
Illuminated red front panel - 60CD/M² & white panel below
Illuminated individual Esso Logo letters o/a 1900 x 475 x 110mm. Red faced letters with white illuminated edges - 400CD/M², non illuminated white back panel.

FASCIA SIGN 7
6,876 x 900 x 110mm Illuminated canopy fascia.
Illuminated red front panel - 60CD/M² & white panel below.

FASCIA SIGN 8
9,000 x 900 x 110mm Illuminated canopy fascia.
Illuminated red front panel - 60CD/M² & white panel below.

ESSO LOGO FASCIA SIGN
7000 x 800 x 50mm.

JET WASH SIGN 10
5000mm x 750mm Non illuminated formed aluminium panels with applied vinly lettering / logos. Colours - Blue / Light Blue ground with White / Light Blue / Yellow lettering.

TOTEM ID SIGN 11
Internally illuminated site ID sign - 9000 x 1900mm. To comprise 300 x 300mm single leg with base plate bolted down to concrete encased threaded fixing rods. Baseplate to be designed by specialist manufacturer.
Esso logo to comprise formed aluminium panel with acrylic logo projecting through 100mm, internally illuminated from within unit. Colours - red Esso with blue oval.
Individual advertising aperturtes to comprise acylic panels with applied vinyl logos / lettering internally illuminated from within unit.


TOTEM ID SIGN 12
Internally illuminated site ID sign - 9000 x 1900mm. To comprise 300 x 300mm single leg with base plate bolted down to concrete encased threaded fixing rods. Baseplate to be designed by specialist manufacturer.
Esso logo to comprise formed aluminium panel with acrylic logo projecting through 100mm, internally illuminated from within unit. Colours - red Esso with blue oval.
Individual advertising aperturtes to comprise acylic panels with applied vinyl logos / lettering internally illuminated from within unit.

SALES BUILDING SIGNAGE
FASCIA SIGN 13
Internally illuminated hanging shop sign with seperate letters (text & logo to be LED back illuminated) - 4,250 x 800 x 150mm formed aluminium face panel colour matt Green RAL 6005 & Matt white. Main text logo to be backed up with Opal 050, yellow 2t72 & green 6T1F acrylic. Secondary opening hours text to be applied white vinyl. Illuminated using Tridonic P541 LEDs - approx 200CD/M²

HOARDING SIGN 14
Non illuminated panel - 1000 x 2030 x 50mm formed aluminum panel finished green with applied vinyl display face, colours matt Green RAL 6005 & Matt white & yellow 2t72.

HOARDING SIGN 15
Non illuminated logo panel - 1400 x 2500 x 50mm formed aluminum panel finished white with applied vinyl display face, colours matt Green RAL 6005 & Matt white & yellow 2t72.

PUMP ISLAND SIGNAGE
SIGN 16
Esso Red Column Mounted 'Blade' components comprising triangular section profile with LED light strip to inner leading edge - 200CD/M². Non illuminated white lettering 150mm high.
Esso Red Island Mounted 'Wave' components comprising triangular section profile with LED light strip to inner leading edge - 200CD/M². Non illuminated white lettering 150mm high.
1055 x 439 x100mm Non illuminated Esso Red 'Koala' half sign.

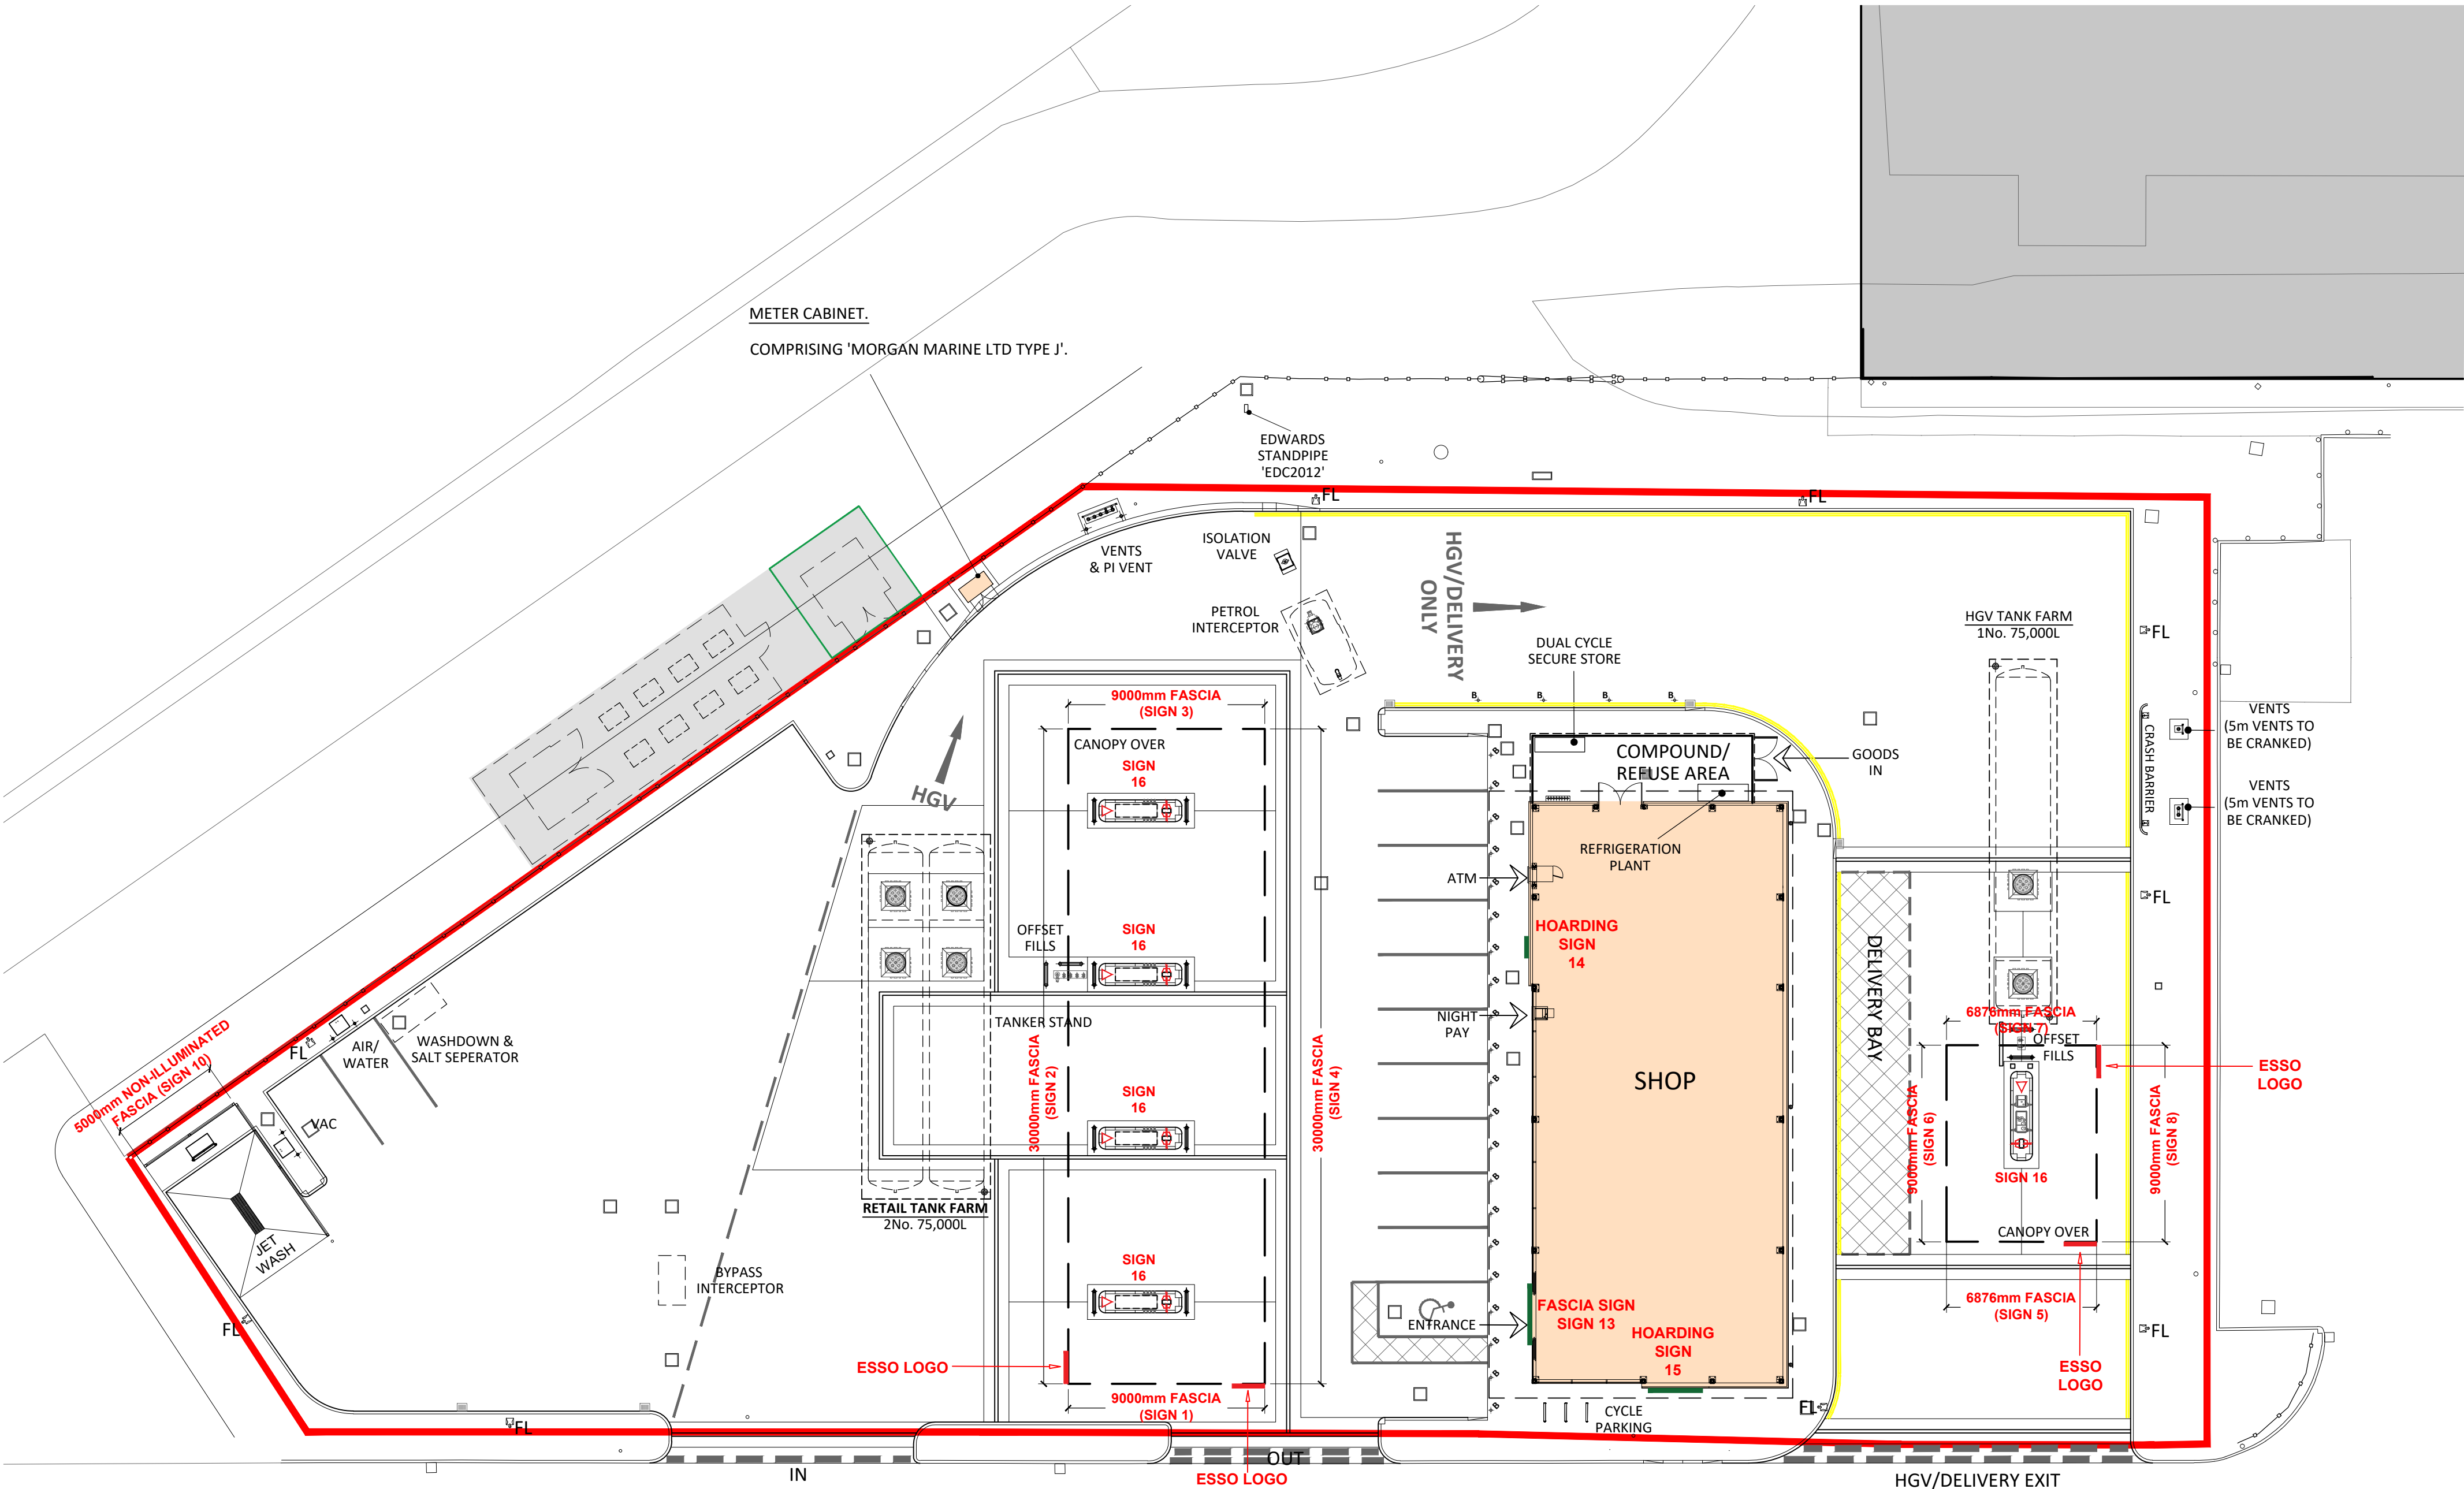

C	17.10.23	Notes updated.	JS
B	11.10.23	Shop signage updated.	JS
A	26.09.23	Signage updated to suit validation document.	JS

ADVERTISEMENT

PROJECT

ACADEMY BUSINESS PARK
Lees Road
Knowsley, L33 7SA

TITLE

GENERAL SITE LAYOUT

CLIENT

ORBIT DEVELOPMENTS

8 Feast Field, Horsforth, Leeds, West Yorkshire, LS18 4TJ
www.jennings-design.com 01274 395422 office@jennings-design.com

Drawn: JS

Check: NJJ

Scale: 1:200 @ A1

Date: September '23

Plan Number:

220412-CTA1-C

0 10 20

SCALE - METRES - 1:200