


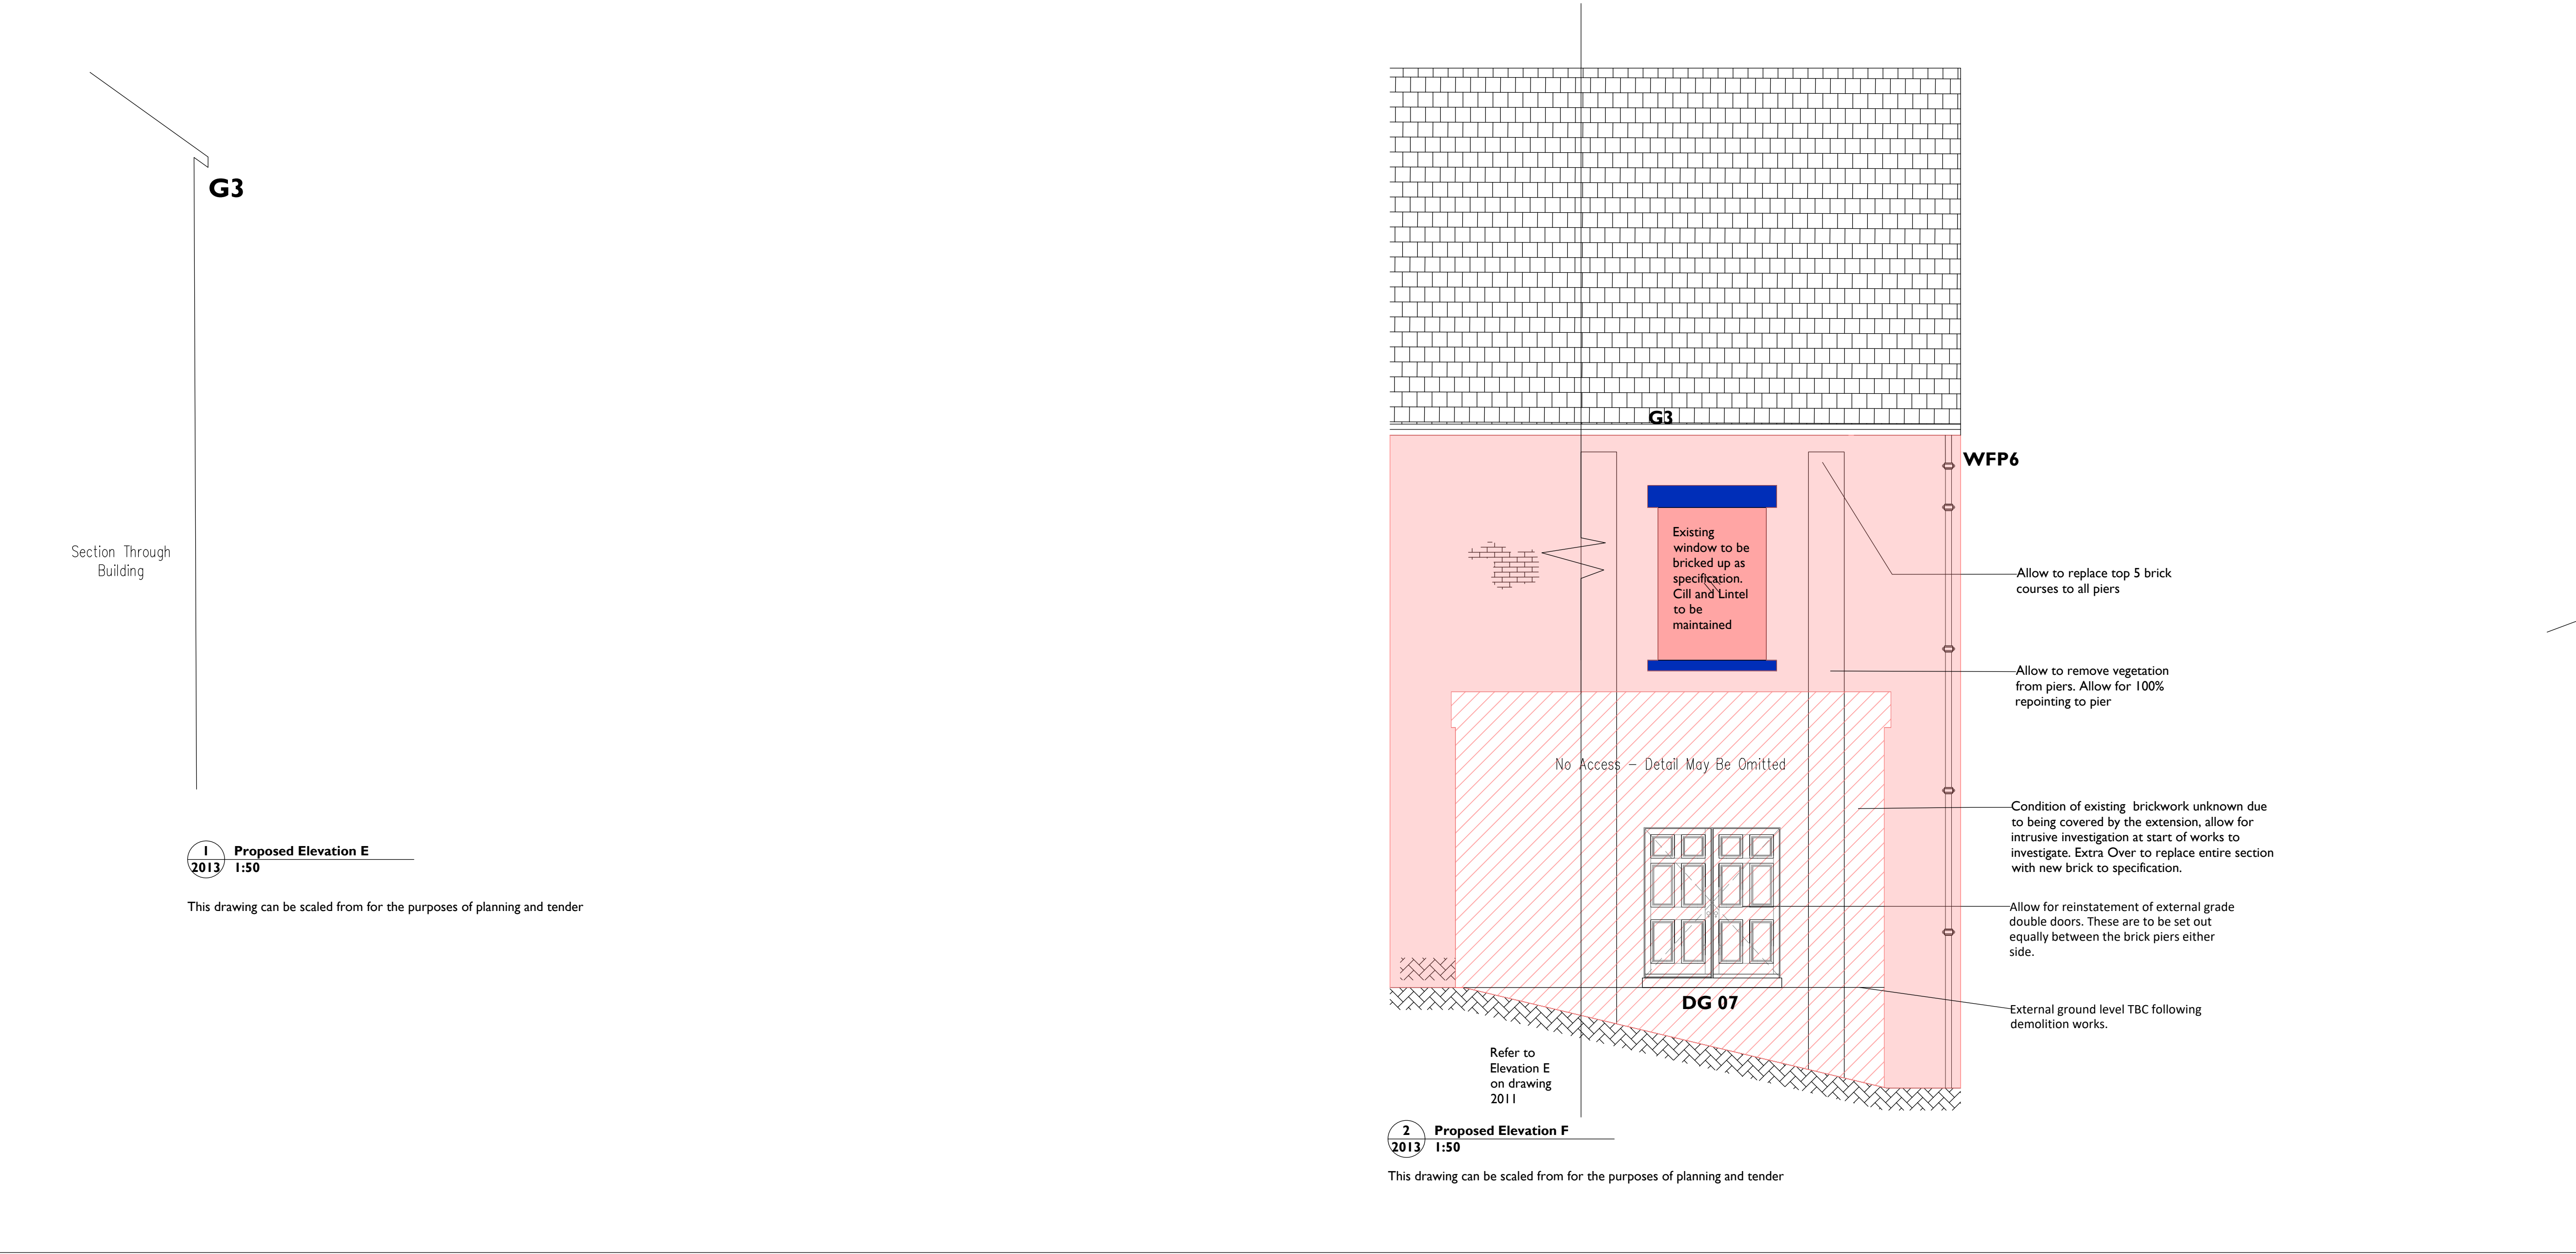

KEY

De-construct, take down and reinstate to SE specification.

Brickwork in poor condition. Rake out loose mortar and repoint and allow for 20% replacement of bricks with new to match existing.

New brick infill to existing window openings and openings created by the demolitions works

Repairs to existing brick facing, extra over to replace entire section with new brick to specification

Allow for removal of defective or cementitious plaster and replacement with new lime based plaster. Allow for repointing of masonry substrate.

Exposed sandstone, brush down with stiff brush to remove friable surface and moss growth. repoint all joints with lime mortar.

Flat render, repair as specification

Run Molding, repair as specification

Ornate Molding, repair as specification

Splice repair to existing shop front allow for 50% replacement of timber. Extra Over to replace entire shop front to match existing design/ profile.

GENERAL NOTES

•

EARLY ACTION: Allow for early opening up works for CA / SE to review and confirm details

•

Contractor to check site dimensions prior to manufacturing / installing

•

The works are funded by Historic England and Knowsley Council as part of the Knowsley High Street Heritage Action Zone. All works should be completed in line with grant guidance and Historic England's Conservation Principles.

•

Allowance for a minimum of 2 weeks prior notice should be made for CA / SE visit / approvals period.

•

Removal of pointing is to be completed using hand tools only. Contractor to confirm methodology

•

Drawing to be read in conjunction with SE drawings and schedule

0

500mm

1 m

2 m

3 m

4 m

5 m

Notes:

17/02/2023 15:45:01

Drawings are based on survey data and may not accurately represent what is physically present.

Do not scale from this drawing. All dimensions are to be verified on site before proceeding with the work.

All dimensions are in millimeters unless noted otherwise.

Purcell shall be notified in writing of any discrepancies.

Key Plan

not to scale

Elevation A

Elevation B

Elevation C

Elevation D

Elevation E

Elevation F

Elevation G

Elevation H

N

P01	17/02/2023	MP	PS	As Indicated
REV	DATE	BY	CHK	DESCRIPTION

CLIENT

Knowsley Council

PROJECT

Prescot Picture Palace

JOB NUMBER

241331

PURCELL

TITLE

Prescot Picture Palace

Proposed Elevation Sheet 4

SIZE	SCALE	LAST REVISED	DRAWN	CHECKED
A1L	1:50	17/02/2023	MP	PS

REV

SUITABILITY/REASON FOR ISSUE

P01

S4 - Listed Building Consent

DRAWING NAME

241331-PUR-00-ZZ-DR-A-2013

St James', 79 Oxford Street, Manchester, M1 6PQ

© PURCELL 2019. PURCELL ® IS THE TRADING NAME OF PURCELL ARCHITECTURE LTD.