



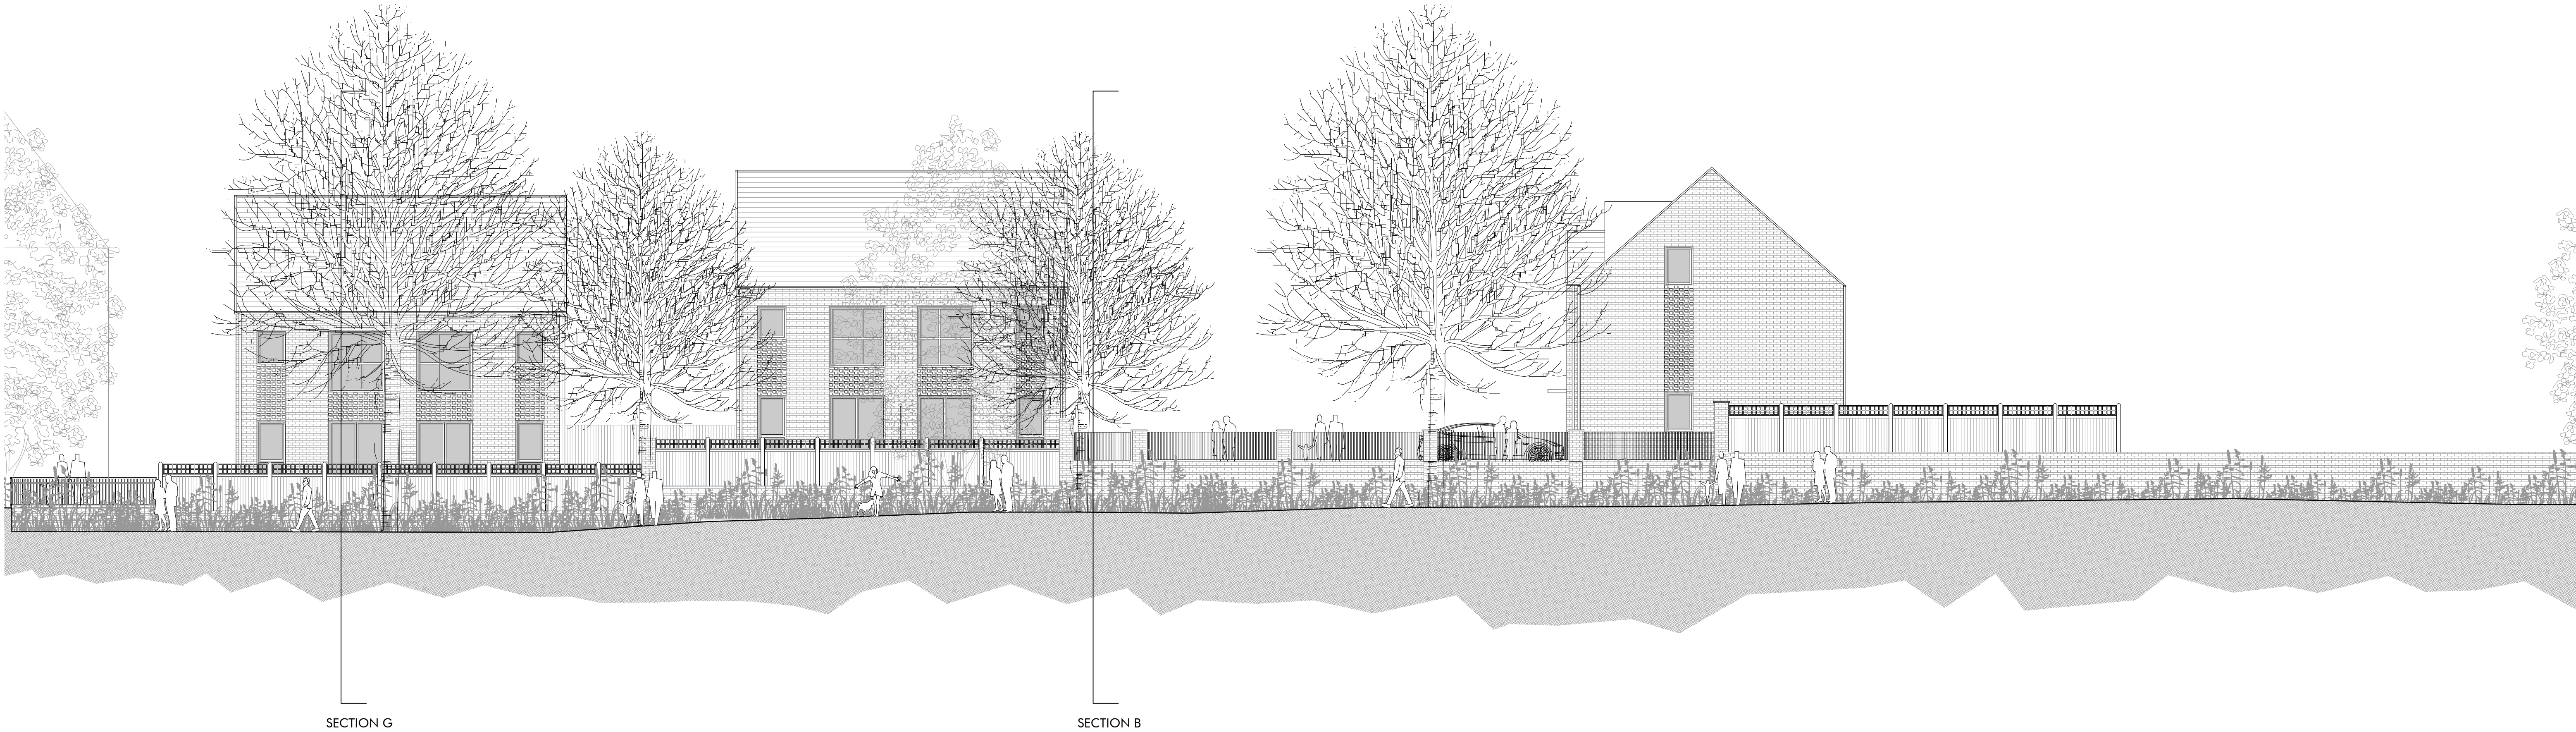


SECTION H-H

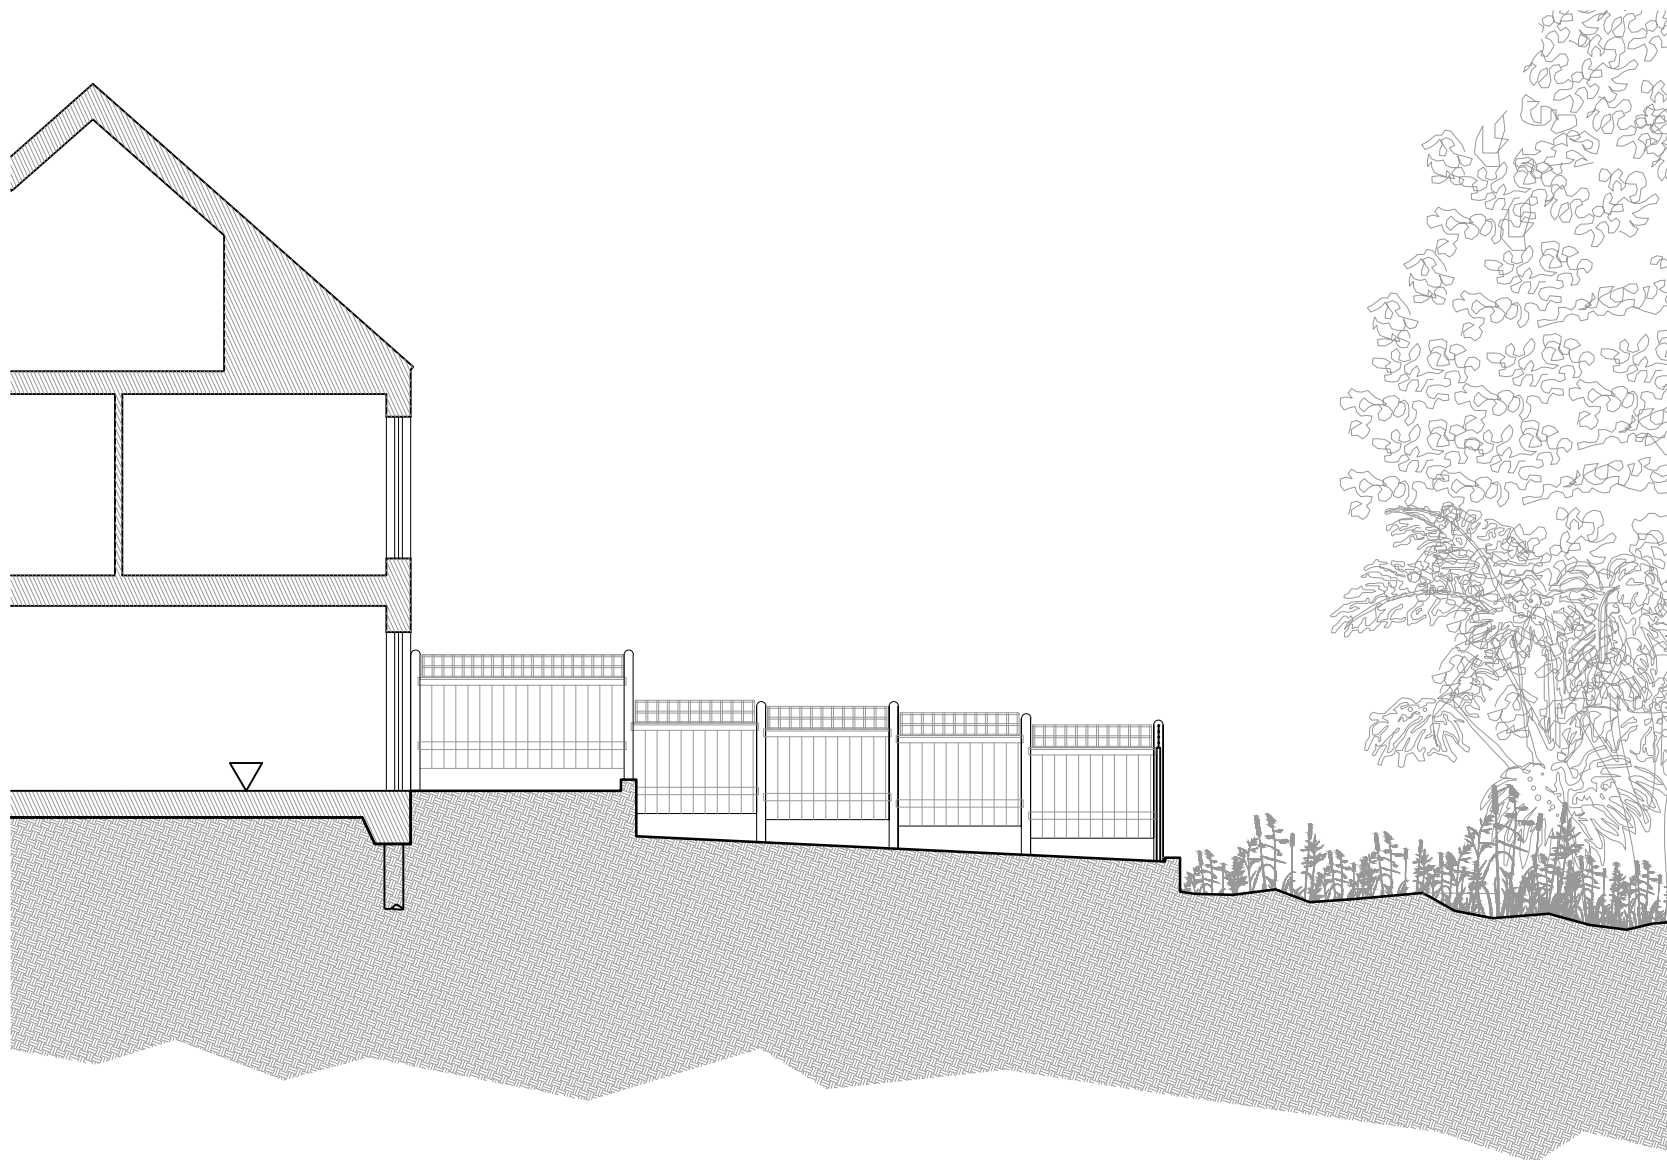

SECTION G




SECTION B

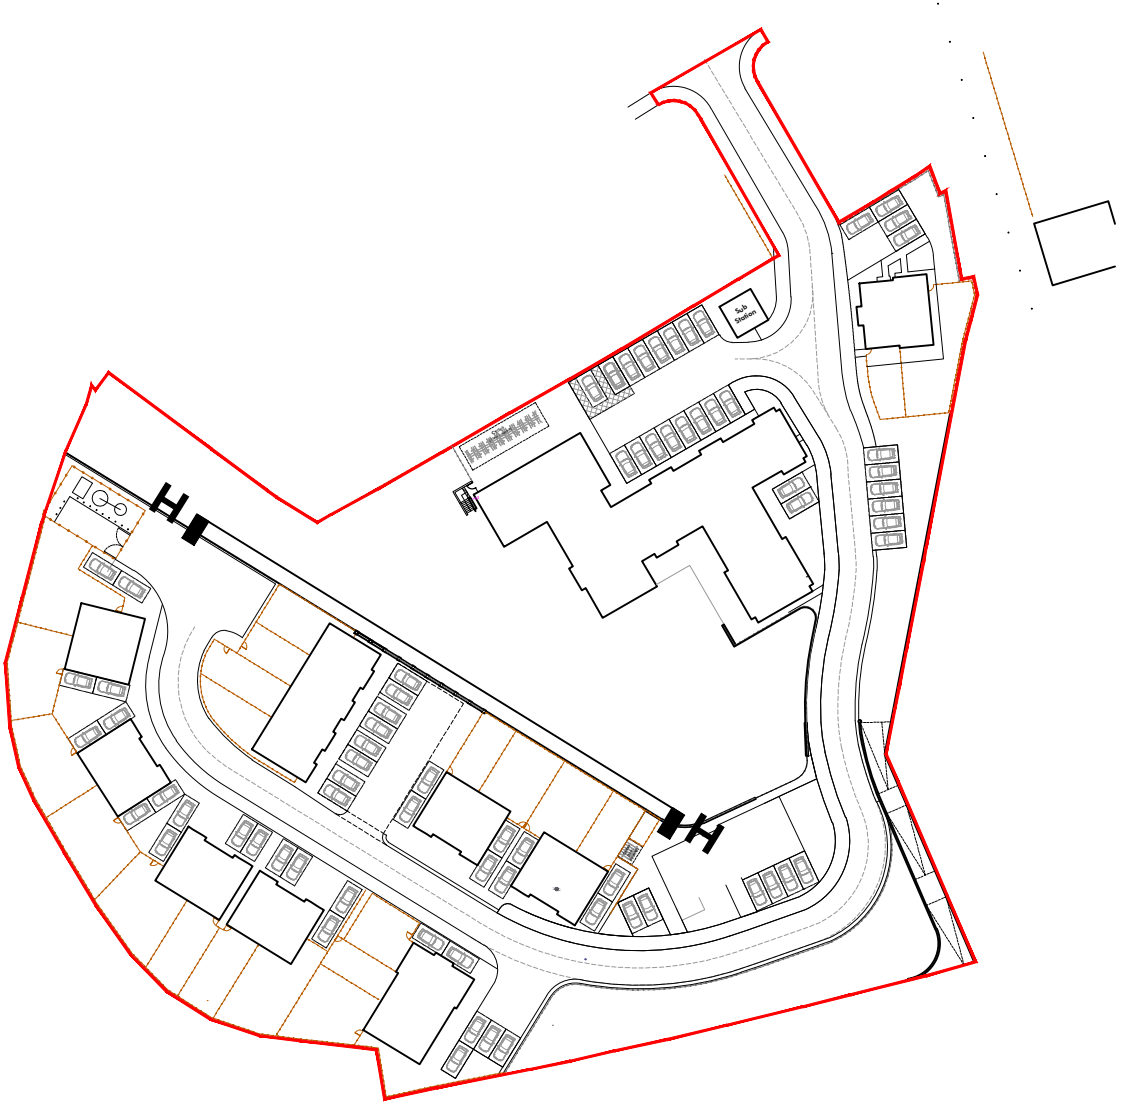

KEY PLAN

NOTE
TO BE READ IN CONJUNCTION WITH ACCOMPANYING PLANNING STAGE DRAWINGS
ALL TREES DEPICTED INDICATIVELY. REFER TO ARBORICULTURAL INFORMATION

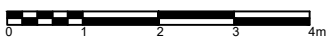

Group D Architects Ltd
4 St Paul's Sq
Liverpool
L3 9SJ
T: 0151 542 5027

DYE HOUSE

PROPOSED SECTION H-H

DWG: GDD2020-GDA-ZZ-XX-DR-A-2580
DATE: 15.11.23
SCALE: 1:100 @ A1 DRAWN: PT