



| REV | DESCRIPTION    | DATE     | DRAWN |
|-----|----------------|----------|-------|
| P01 | Levels         | 14-09-23 | PT    |
| P02 | Block A design | 14-12-23 | PT    |

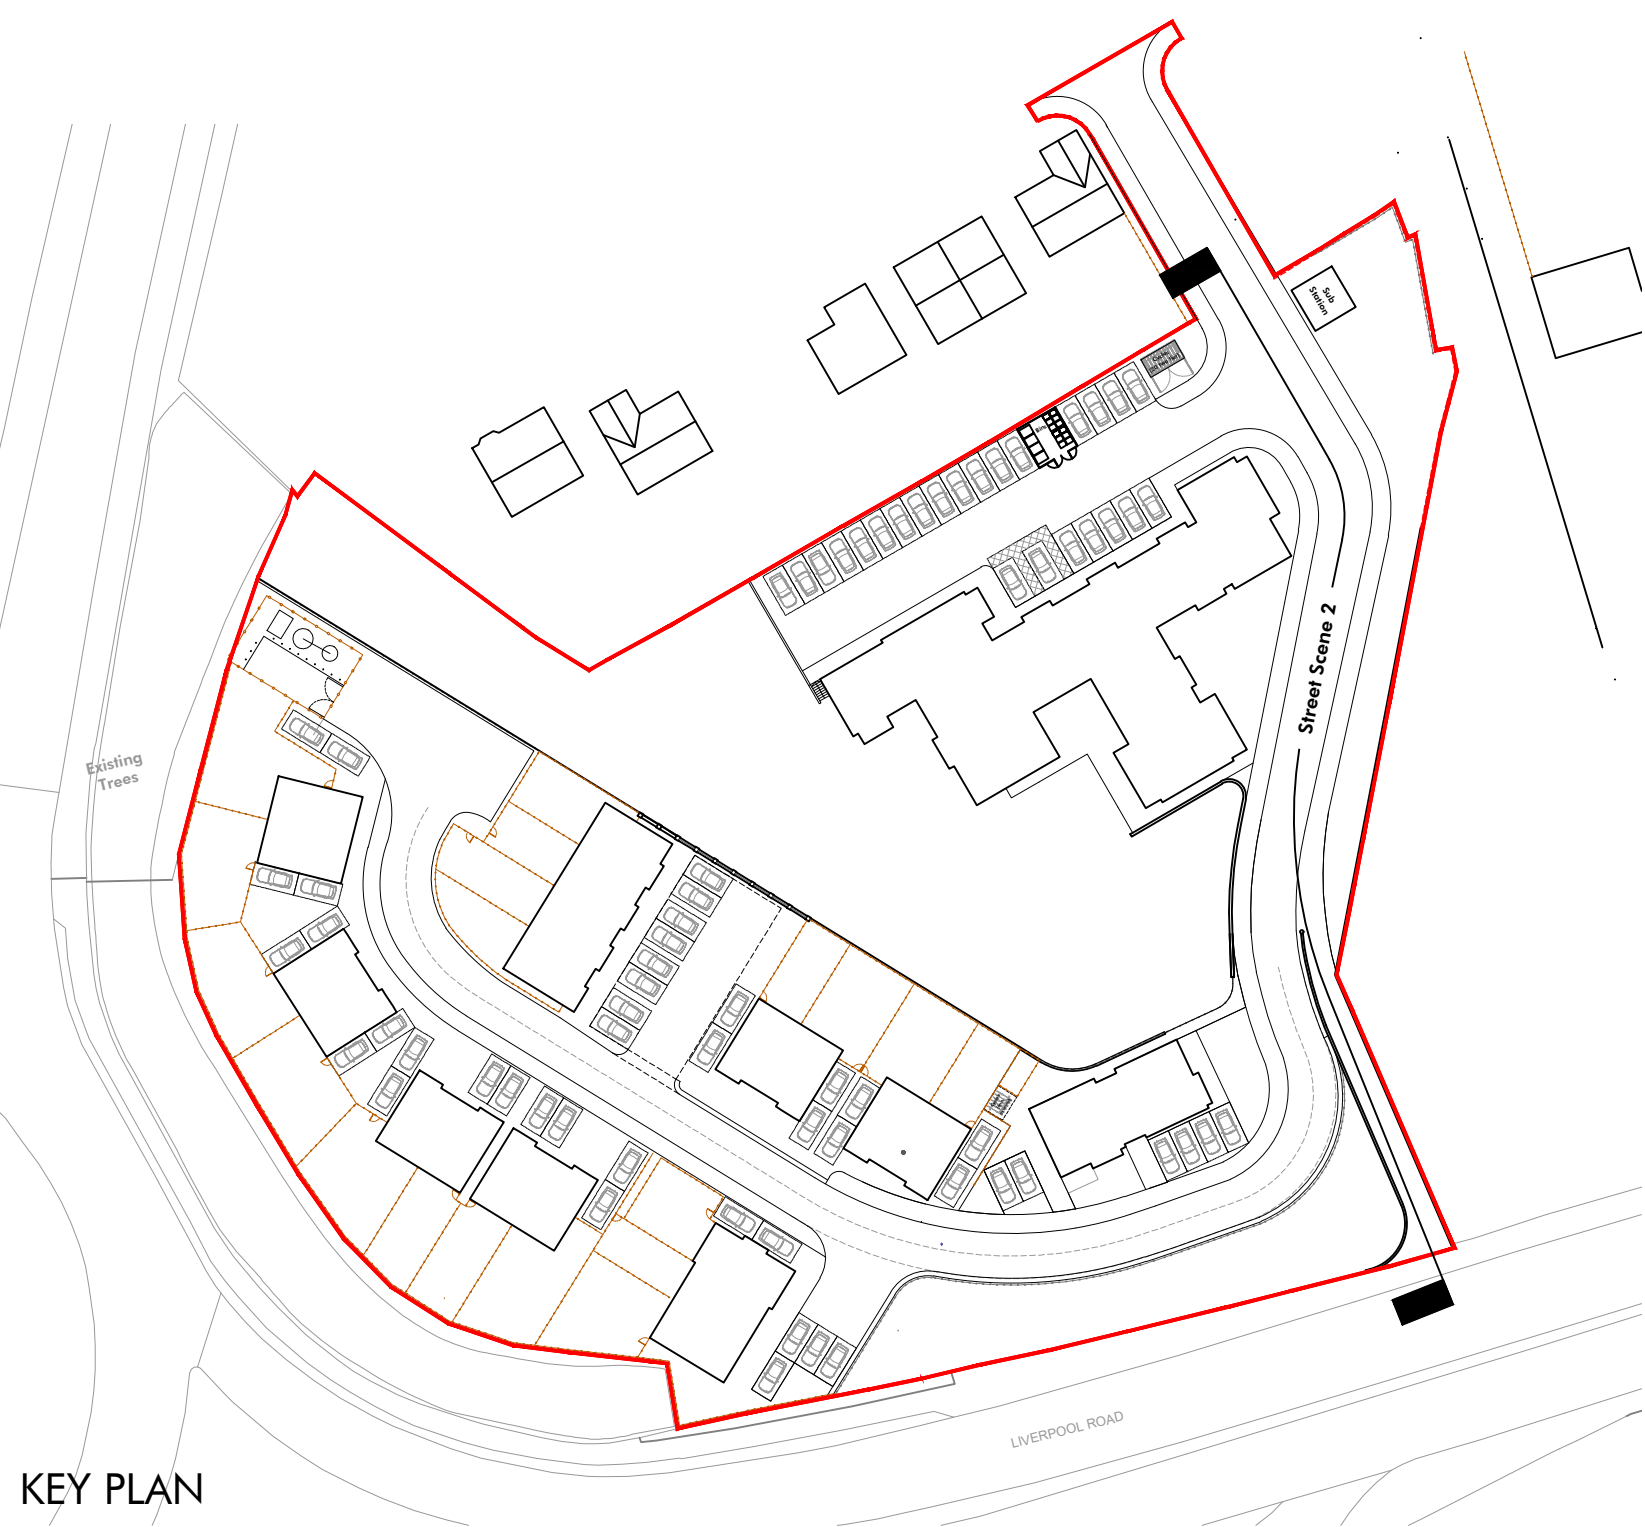

NOTE  
TO BE READ IN CONJUNCTION WITH ACCOMPANYING PLANNING STAGE DRAWINGS  
ALL TREES DEPICTED INDICATIVELY. REFER TO ARBORICULTURAL INFORMATION

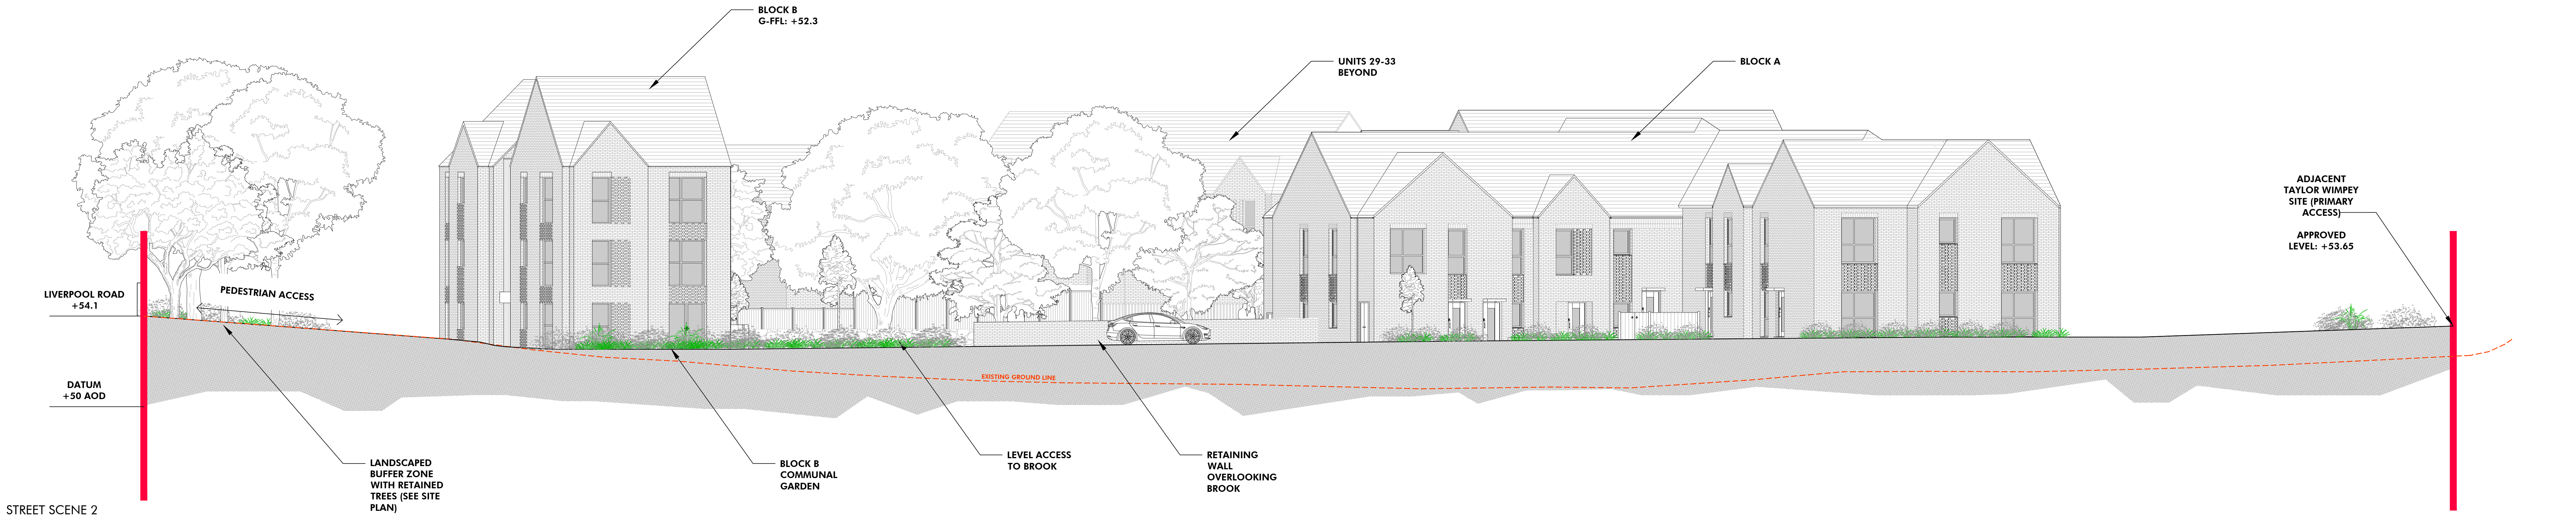

DYE HOUSE

STREET SCENE 2

Group D Architects Ltd  
4 St Paul's Sq  
Liverpool  
L3 9SJ  
T: 0151 542 5027

DWG: GDD2020-GDA-ZZ-XX-DR-A-2420-P02  
DATE: 17.08.22  
SCALE: 1:100 @ A0 DRAWN: PT