Knowsley MBC - Jubilee Park

Creation of an Artificial Grass Pitch

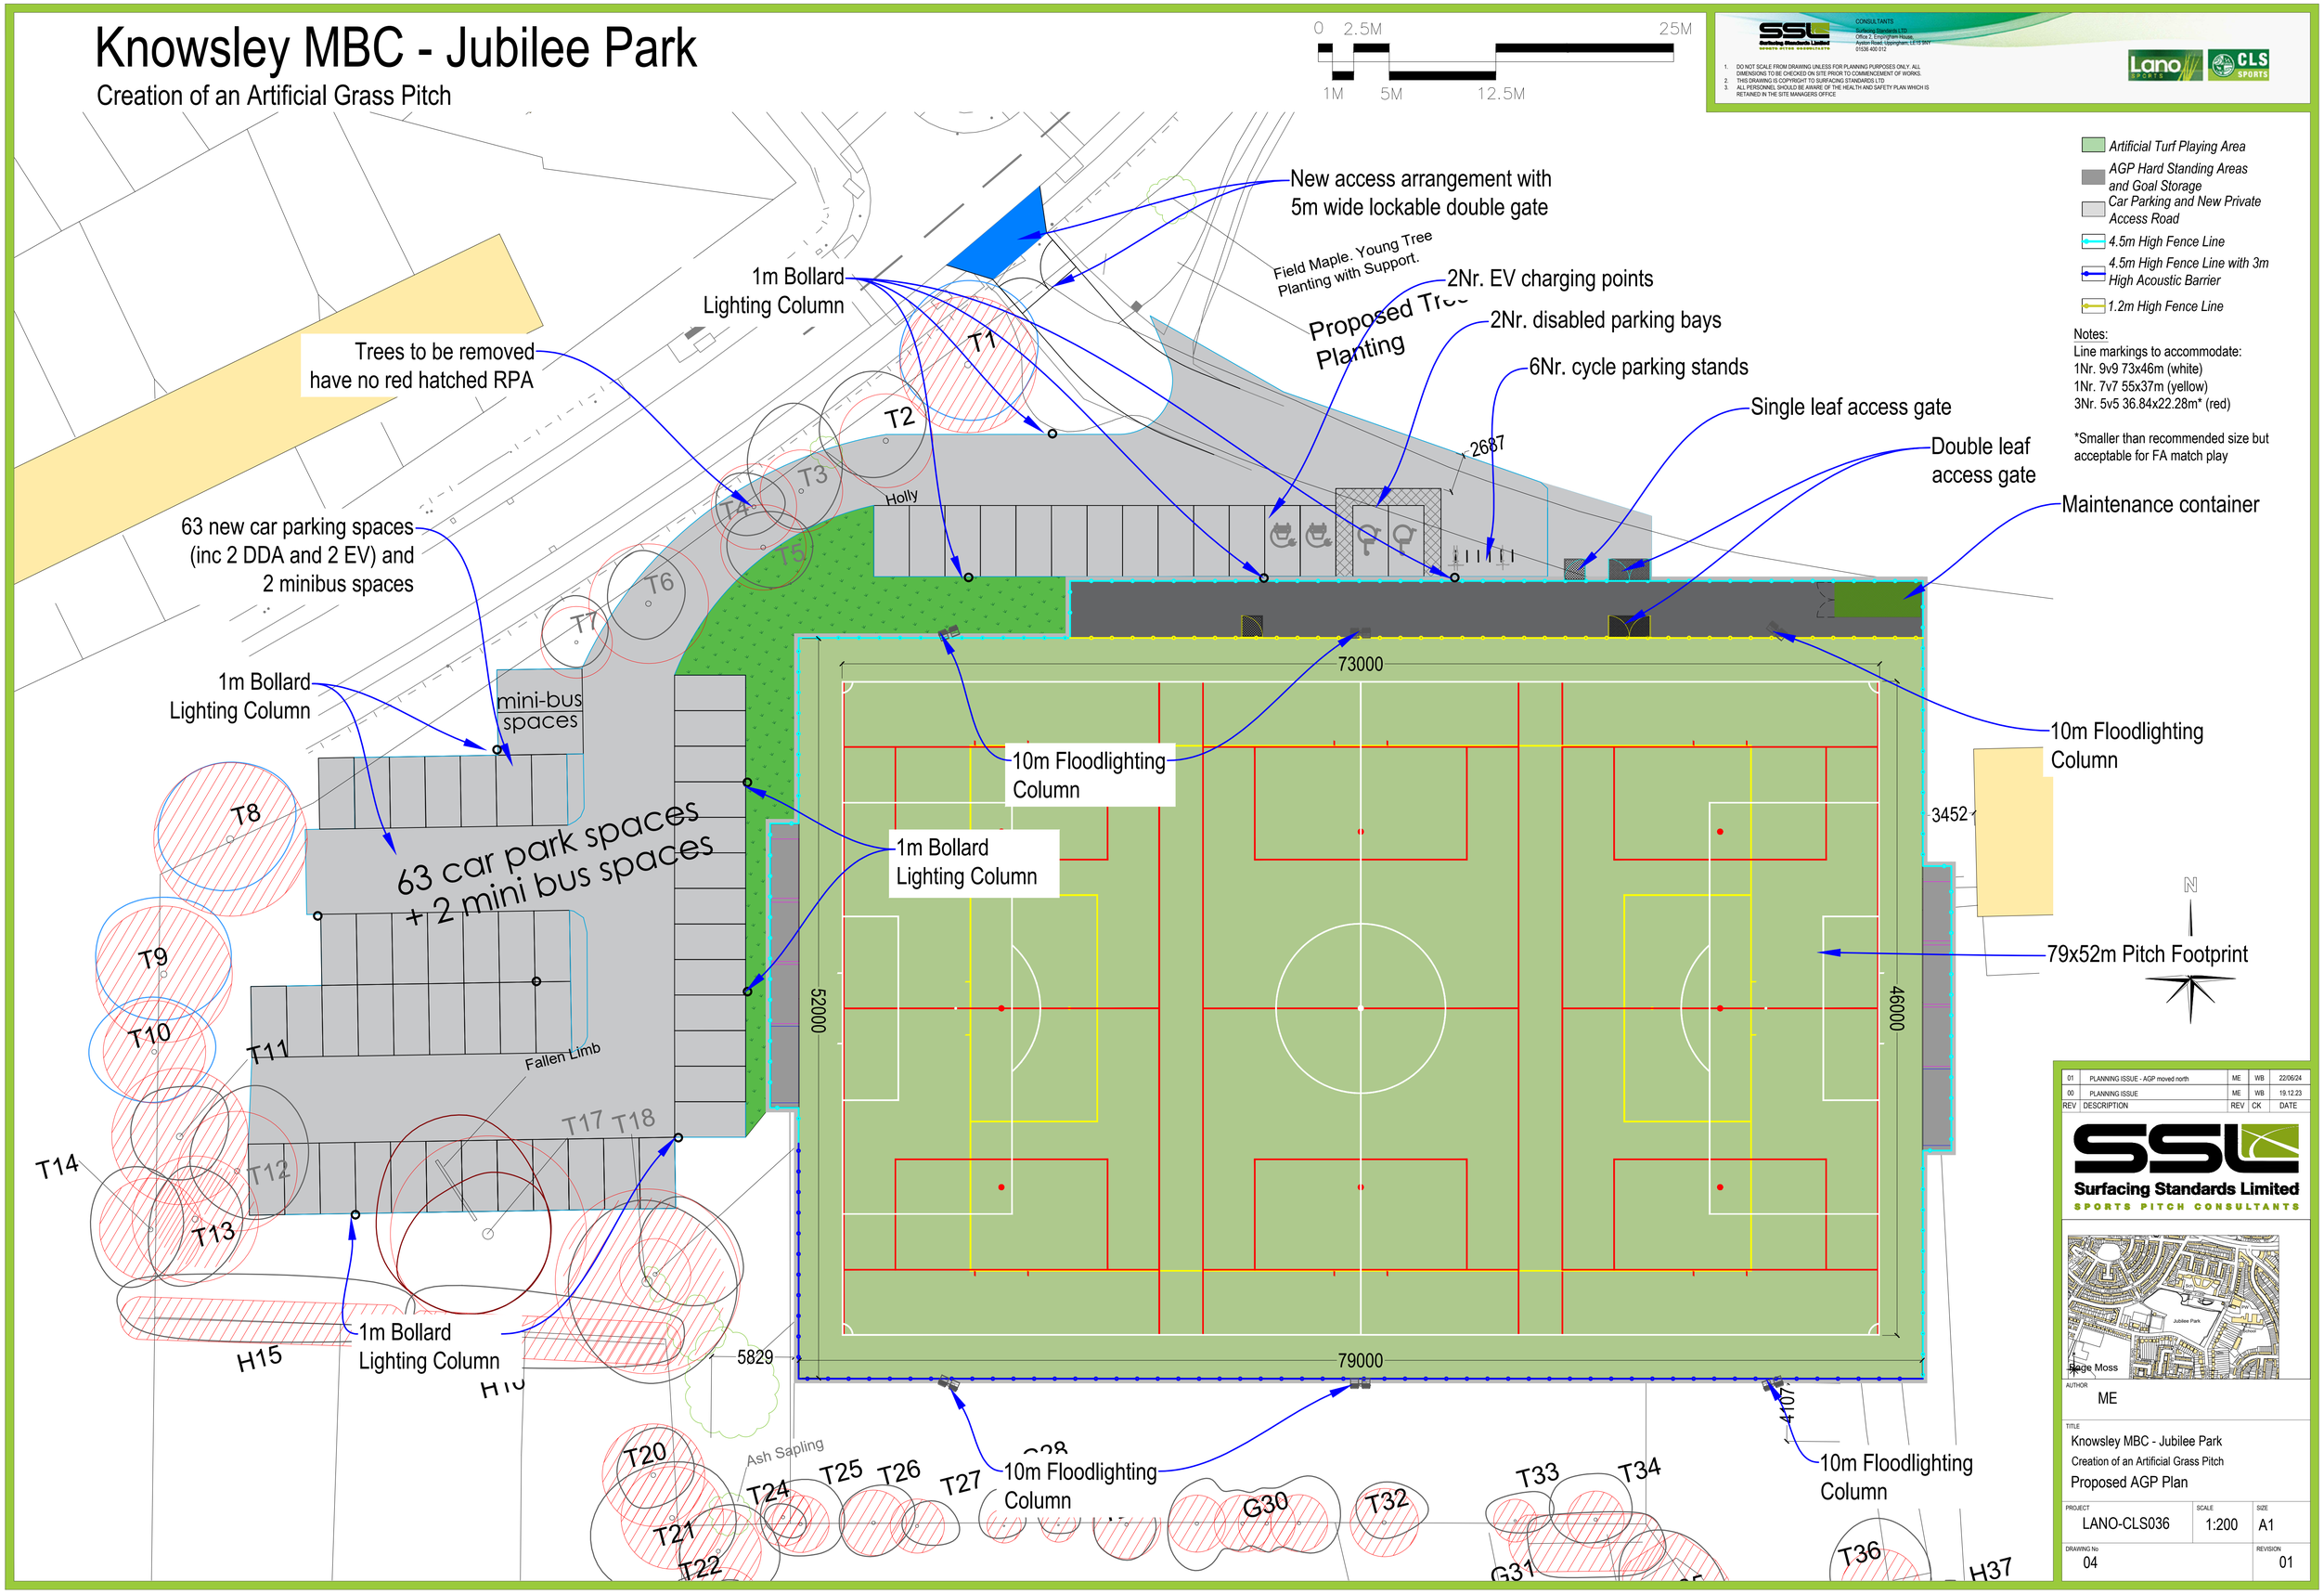

REV	DESCRIPTION	REV	CK	DATE
01	PLANNING ISSUE - AGP moved north	ME	WB	22/06/24
00	PLANNING ISSUE	ME	WB	19.12.23

Surfacing Standards Limited
SPORTS PITCH CONSULTANTS

Page Moss

AUTHOR: ME

TITLE: Knowsley MBC - Jubilee Park
Creation of an Artificial Grass Pitch
Proposed AGP Plan

PROJECT	SCALE	SIZE
LANO-CLS036	1:200	A1

DRAWING No	REVISION
04	01