

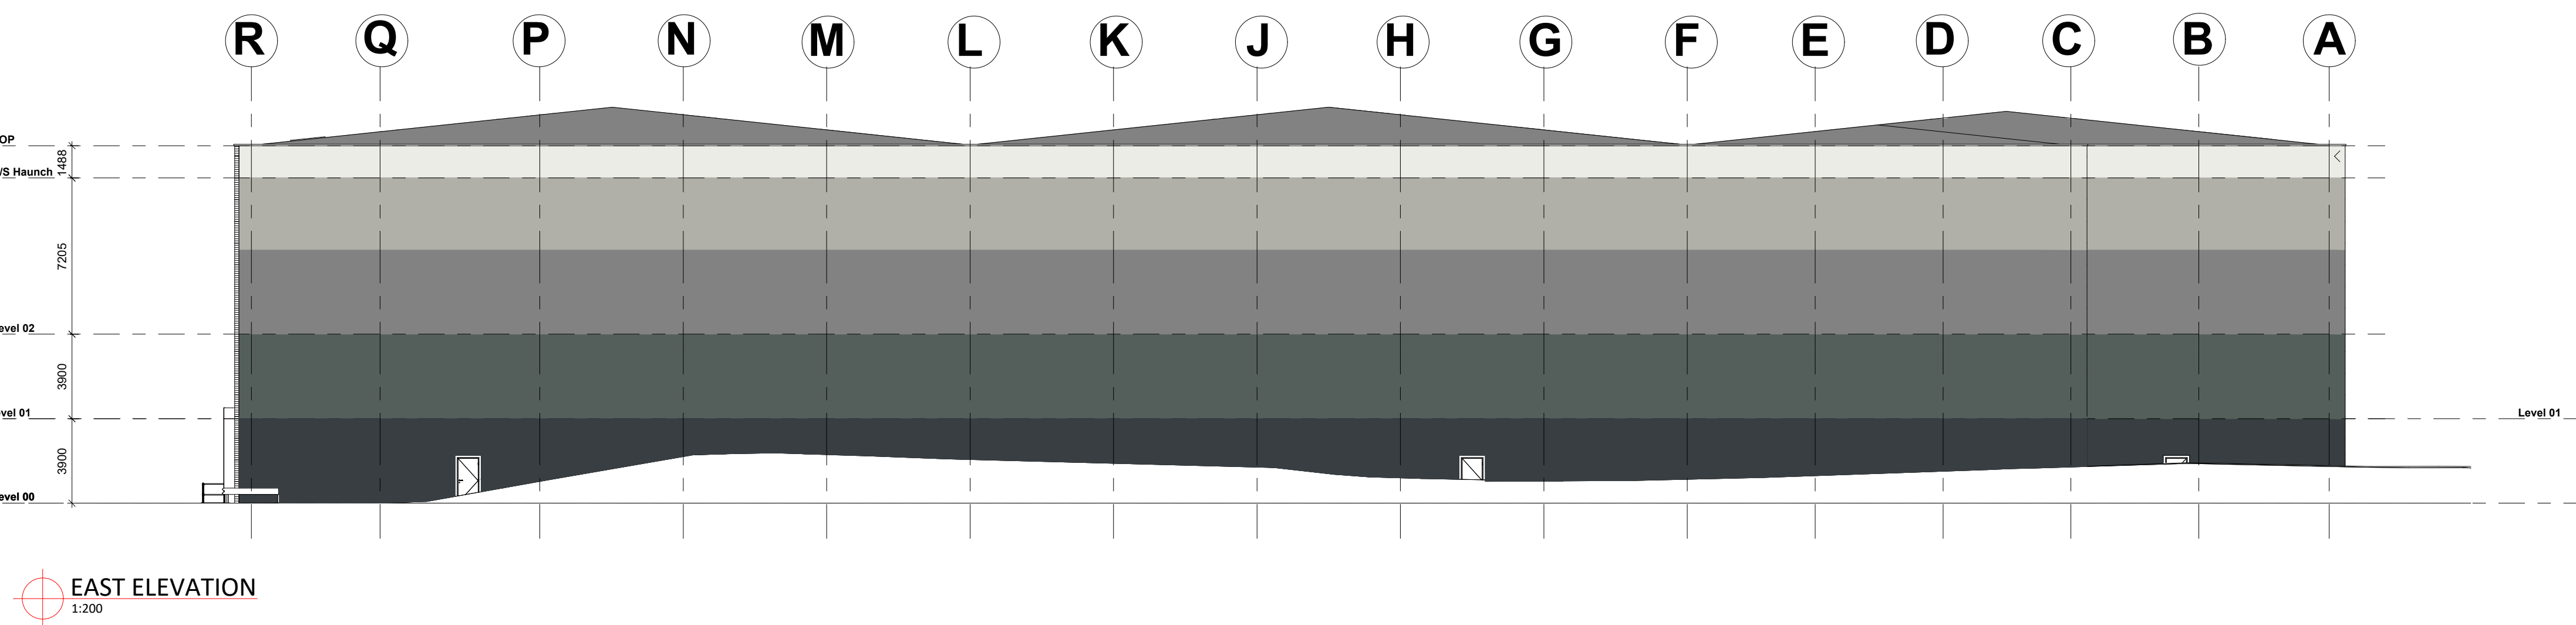
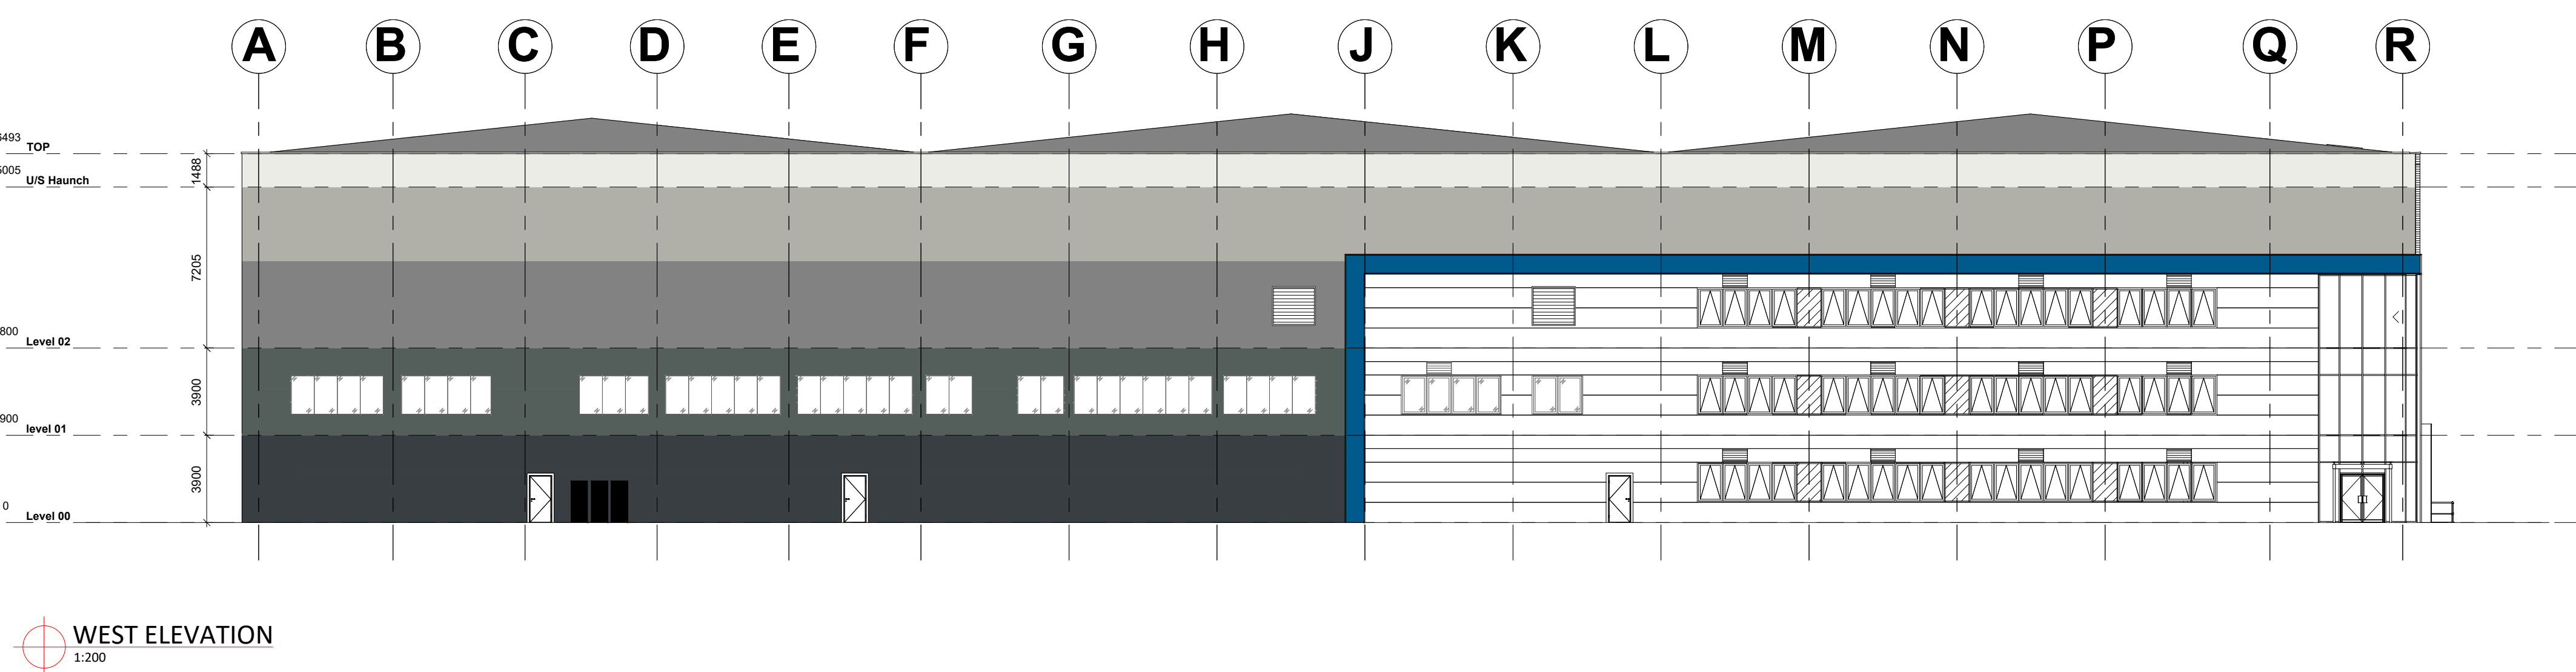


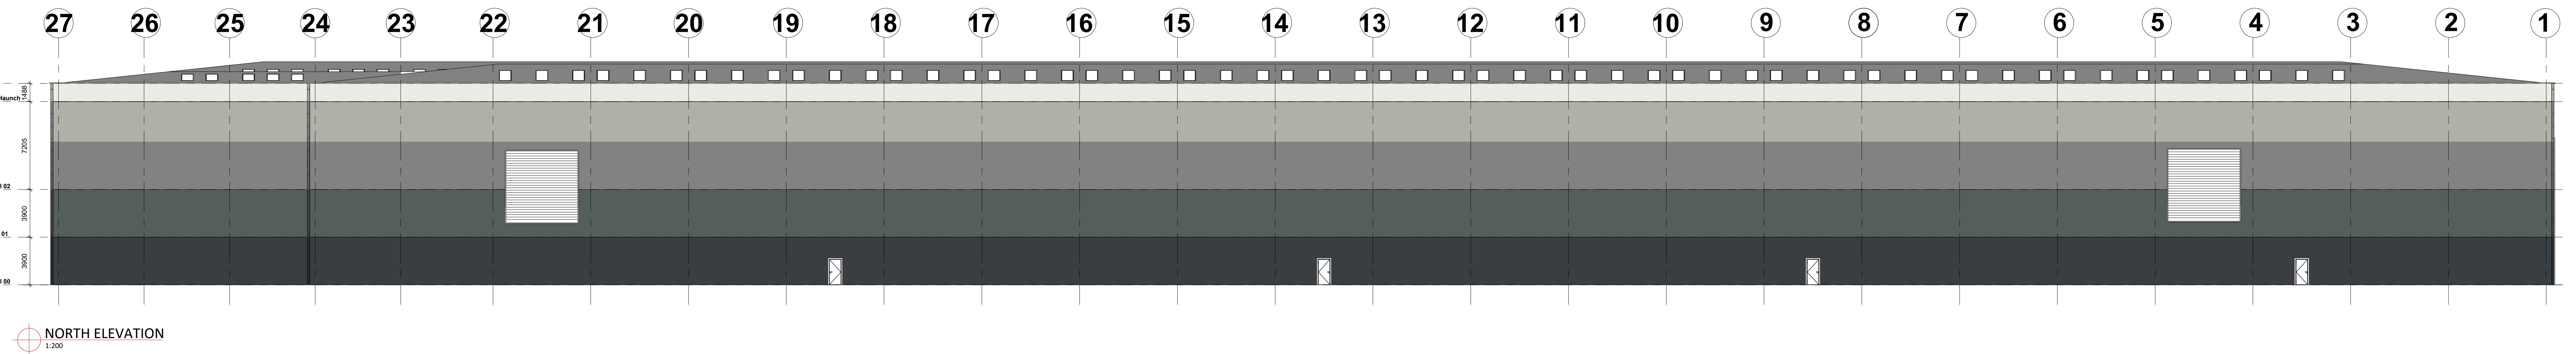

Scale this drawing for planning purposes only
 Ashton Smith to be notified of discrepancies in figured dimensions.
 Contractors must check all dimensions from site.
 This drawing is copyright and is for use on this site only.
 This drawing is to be used solely for information as entitled.
 For other information refer to the latest revision of any cross referenced drawing.

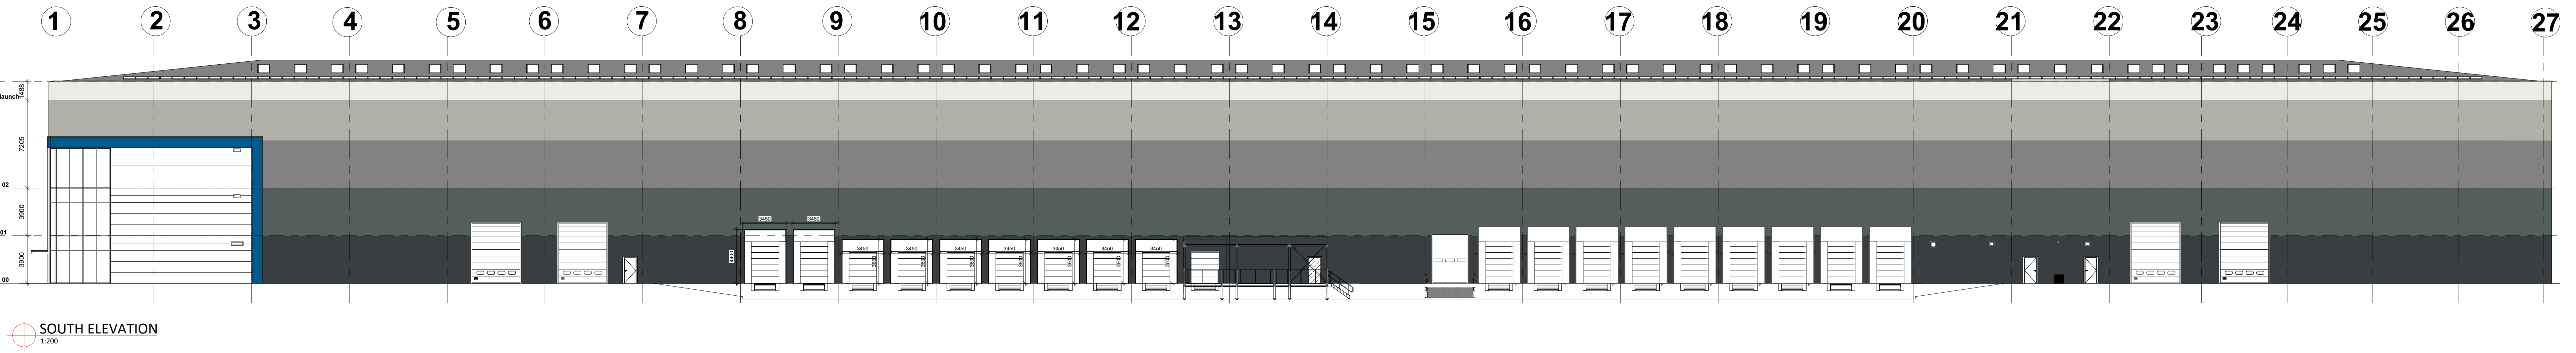

LOCATION PLAN:

NOTES:

[illegible]