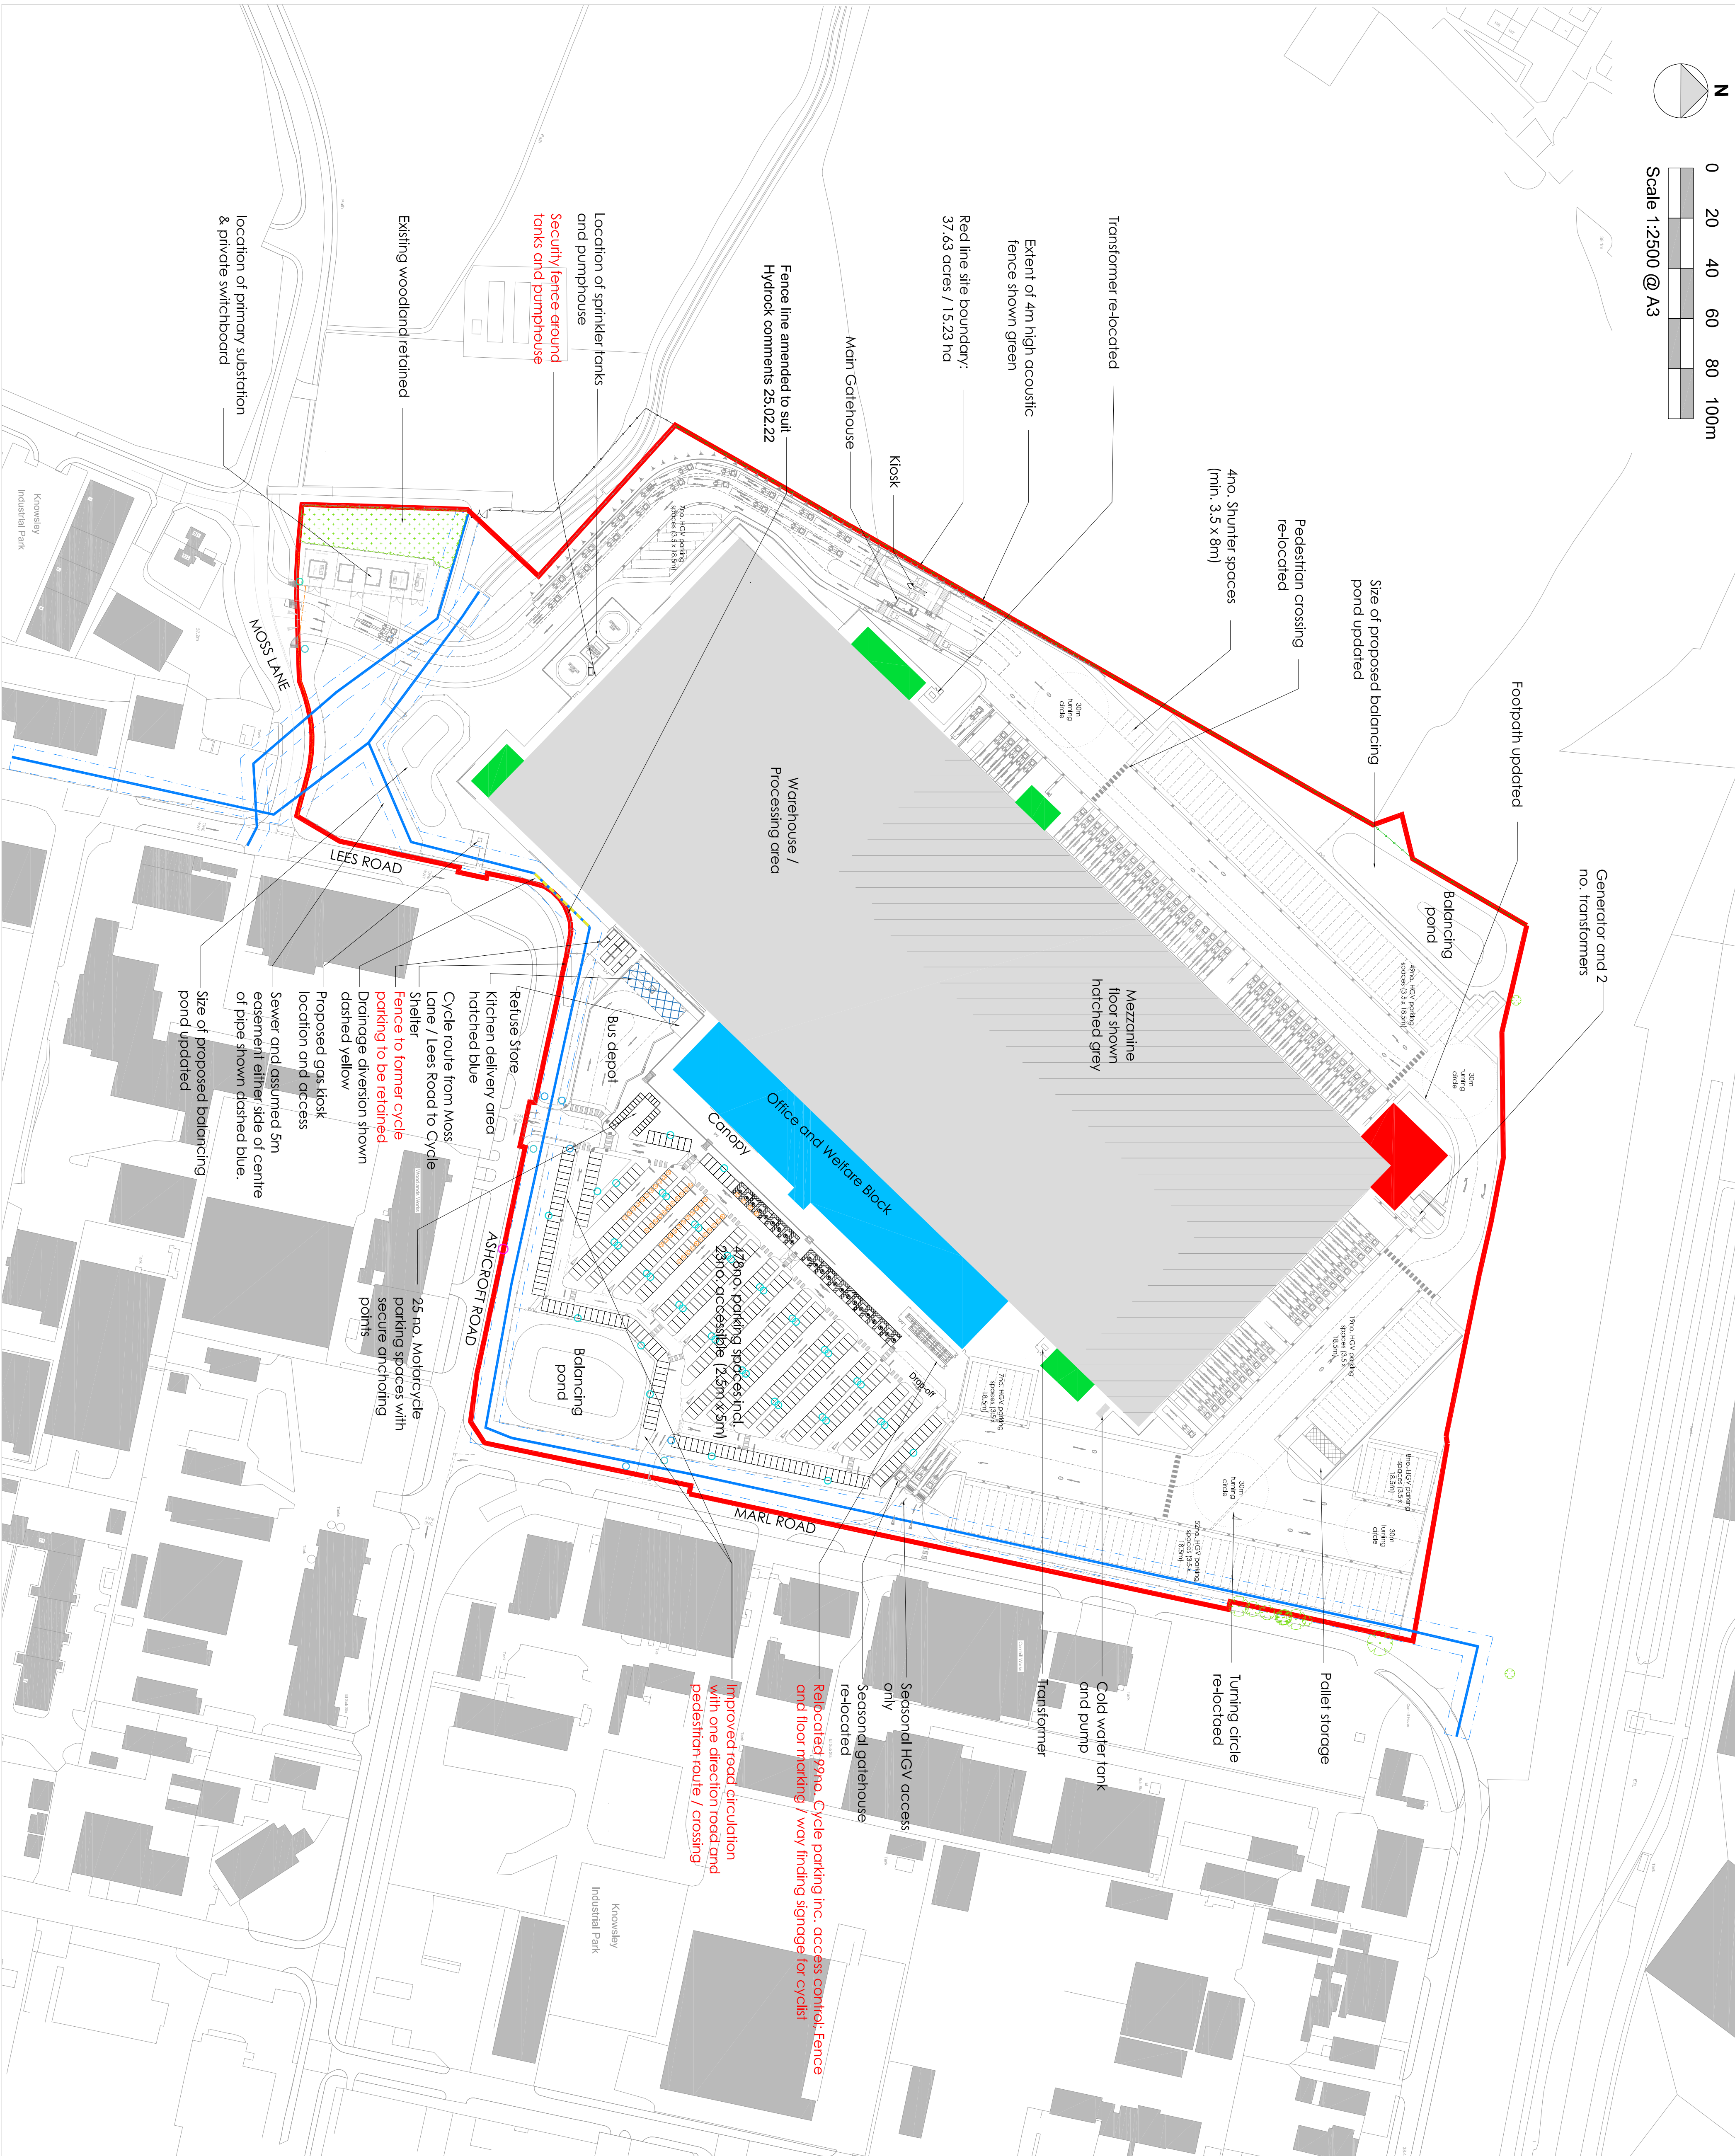
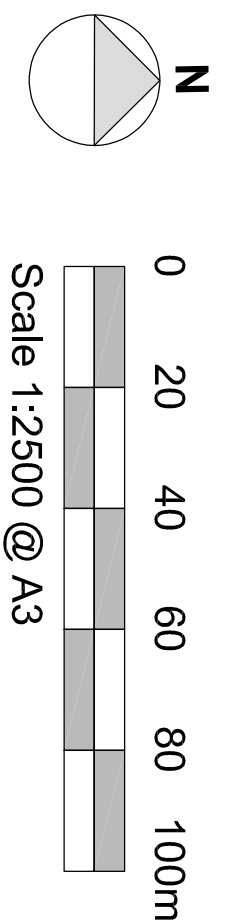
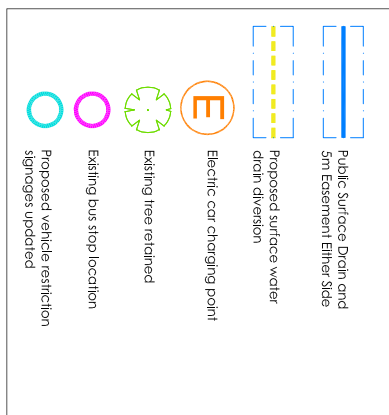


[illegible]

- ## NOTES
- All dimensions and levels are to be checked on site.
 - Any discrepancies are to be reported to the architect before any work commences.
 - This drawing shall not be scaled to ascertain any dimensions. Work to figured dimensions only.
 - This drawing shall not be reproduced without express written permission from AEW.
 - Title owner, drawing and ownership boundaries are indicated solely for informational purposes. AEW cannot be responsible for the accuracy or scale discrepancy of base plan supplied to them.


S2	For Approval
drawing stage	Planning
client	

PLP Knowsley

Proposed Site Plan

date	27/01/19	drawn	TF
scale @ A3	1:2500 @ A3	checked	AL