




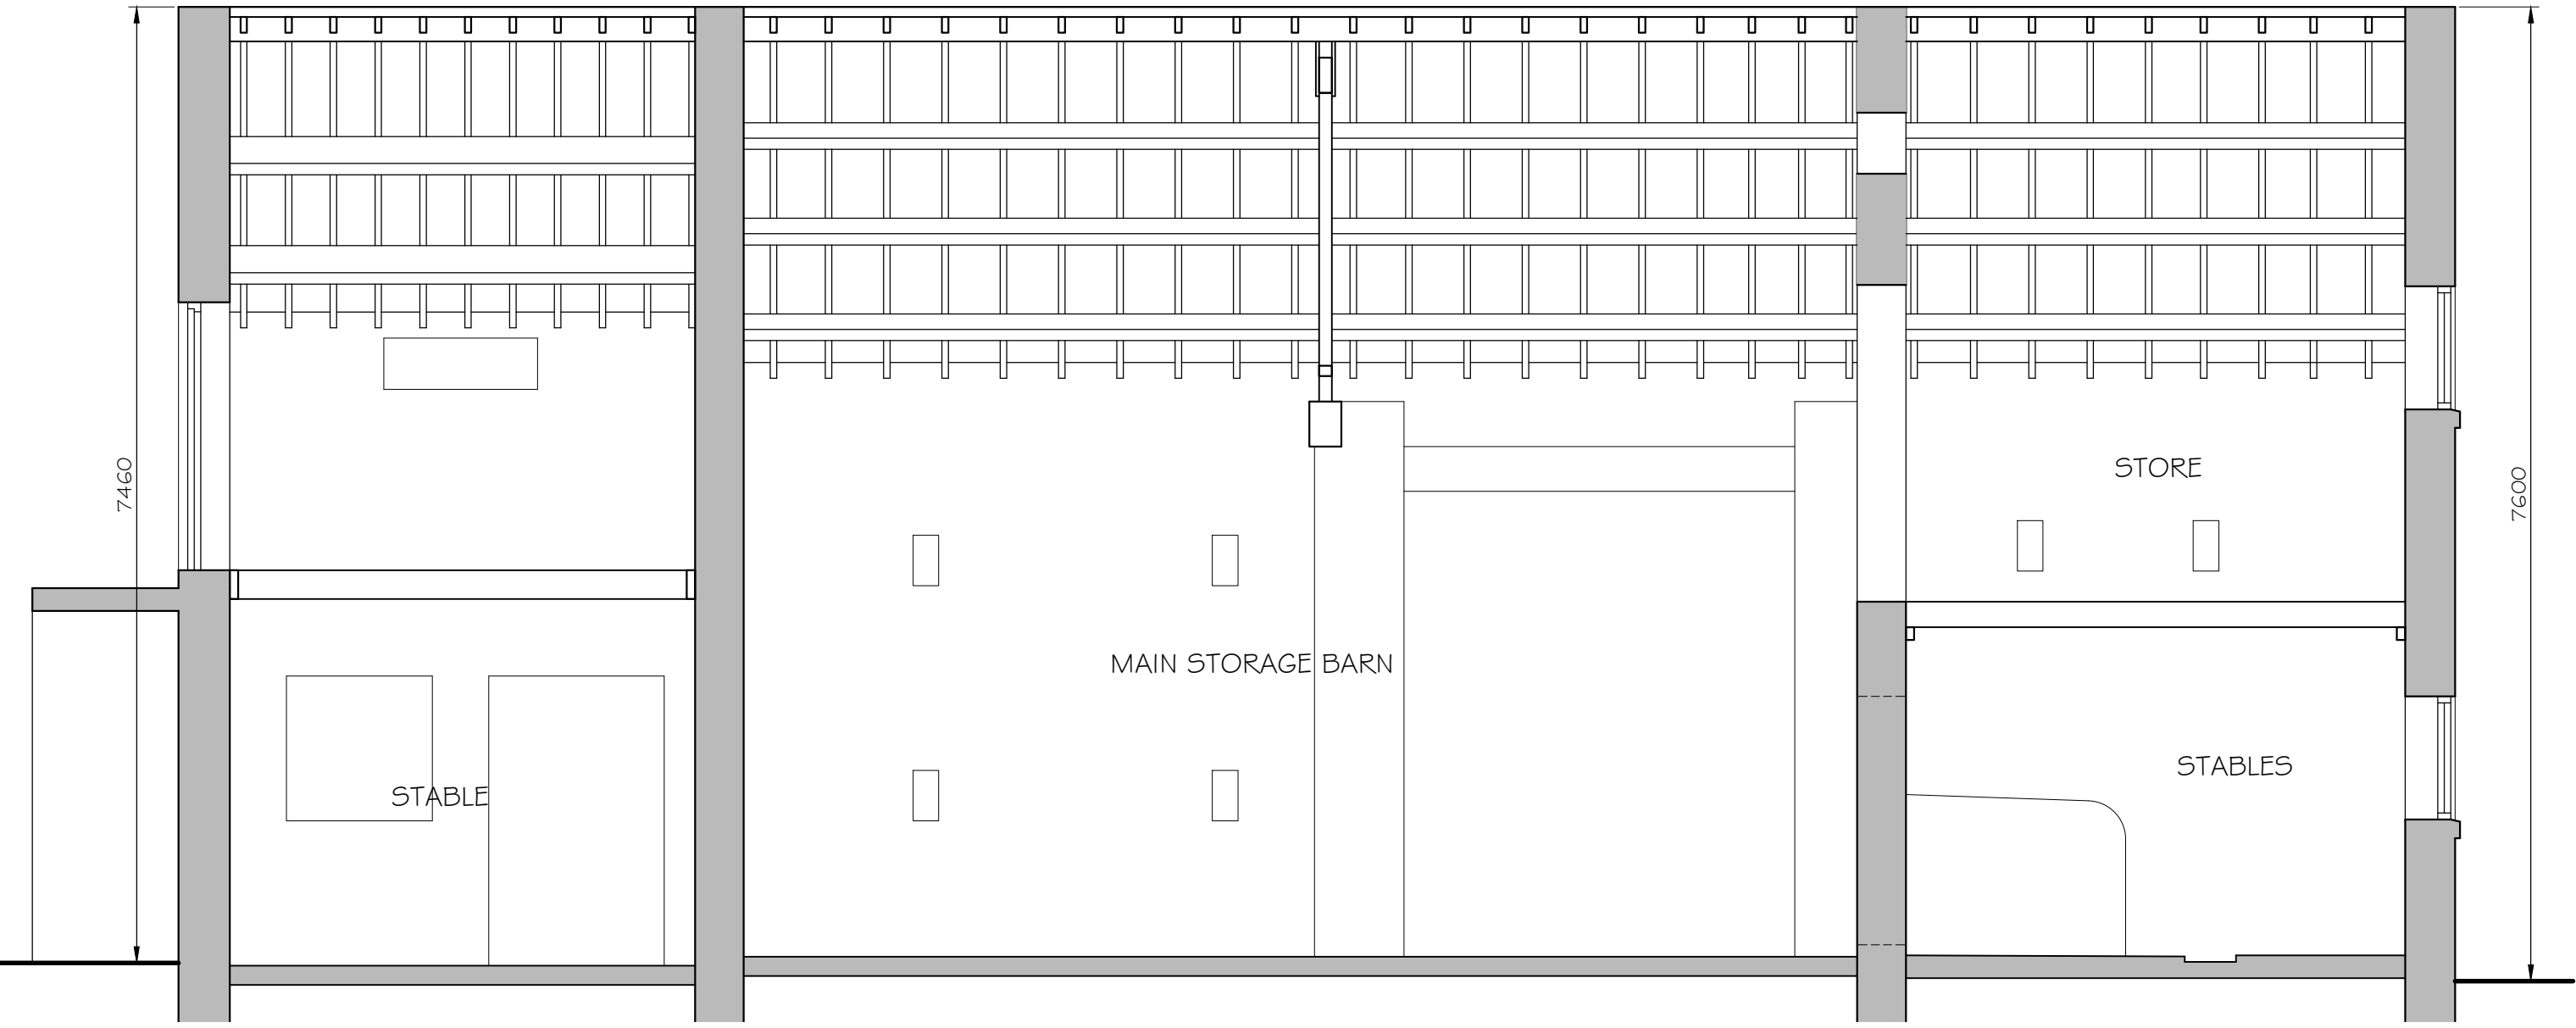


EXISTING SECTION A-A (1:50)

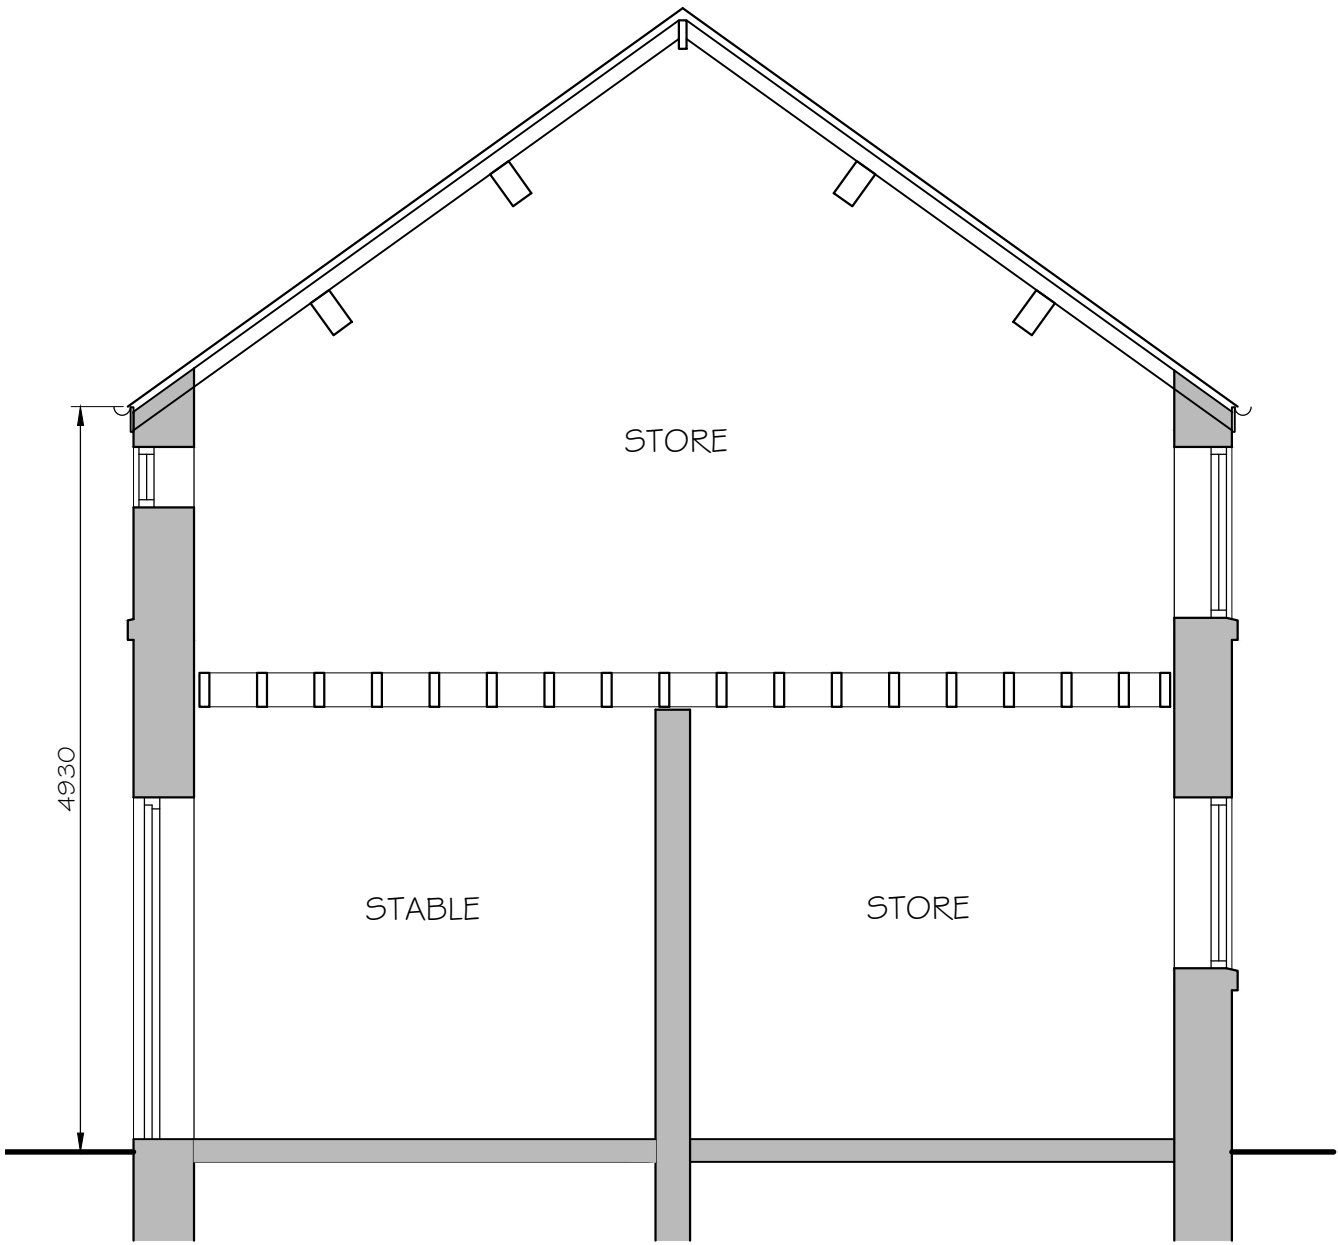

EXISTING SECTION B-B (1:50)

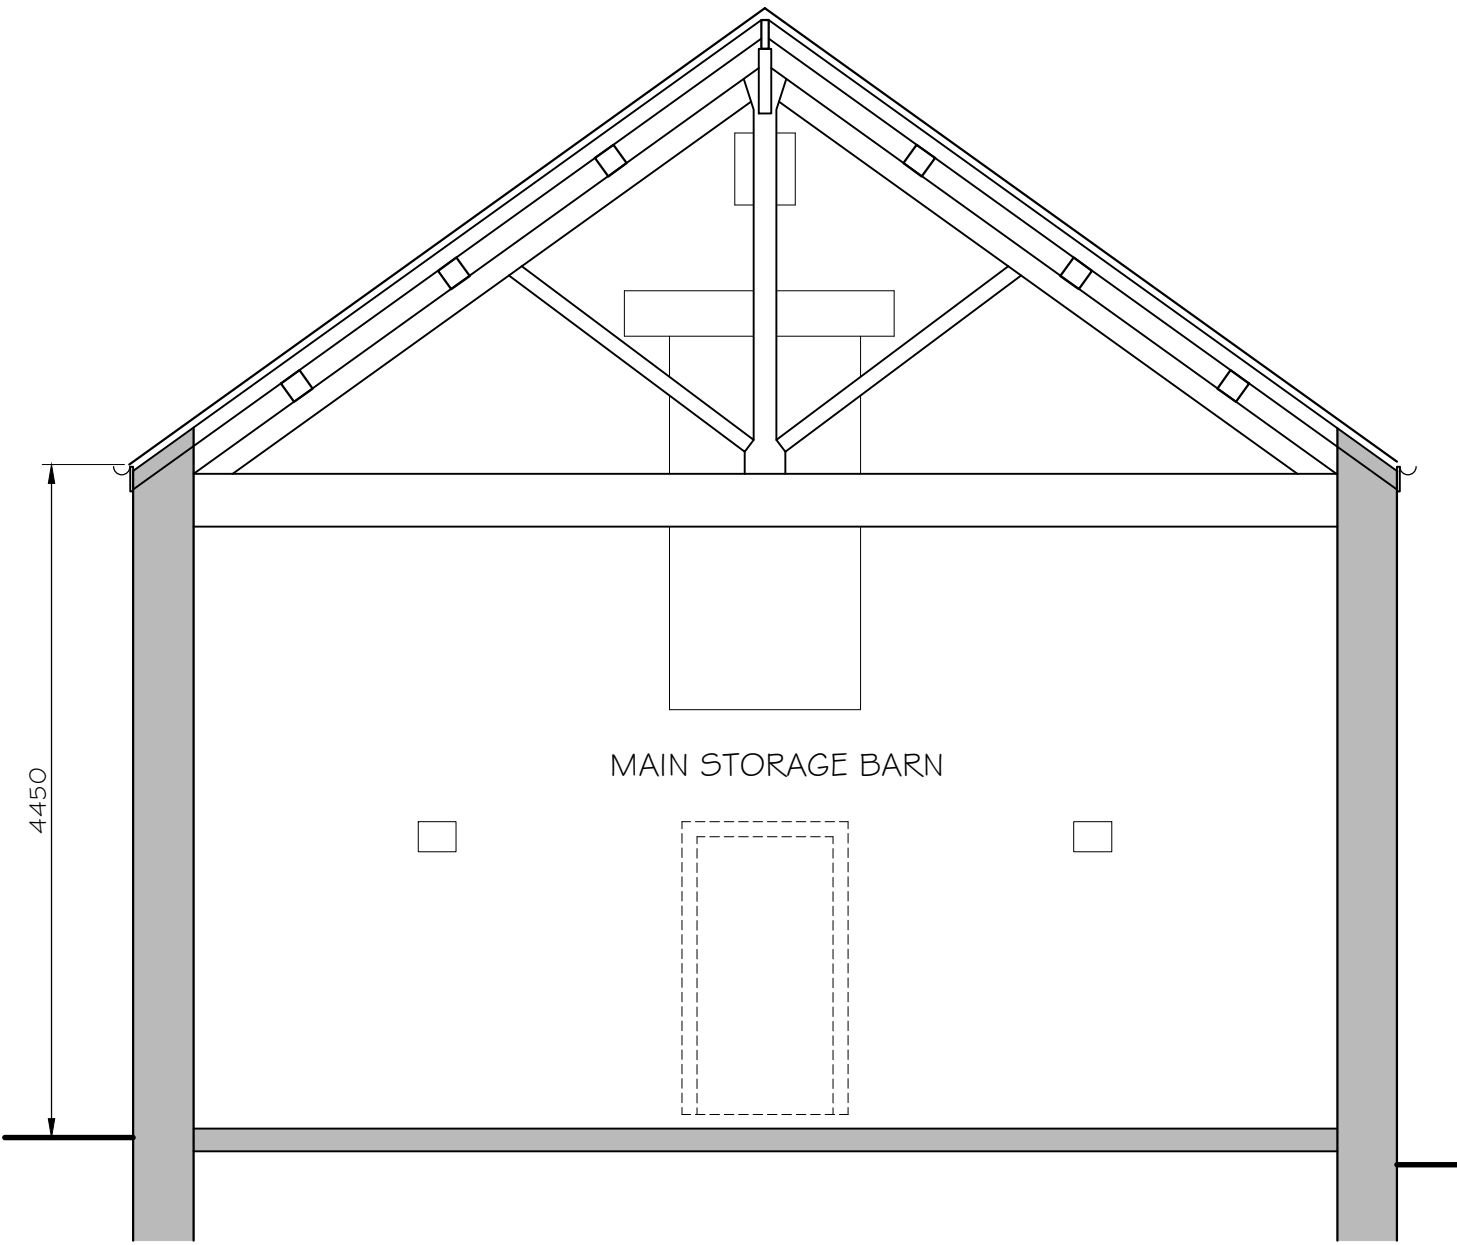

EXISTING SECTION C-C (1:50)

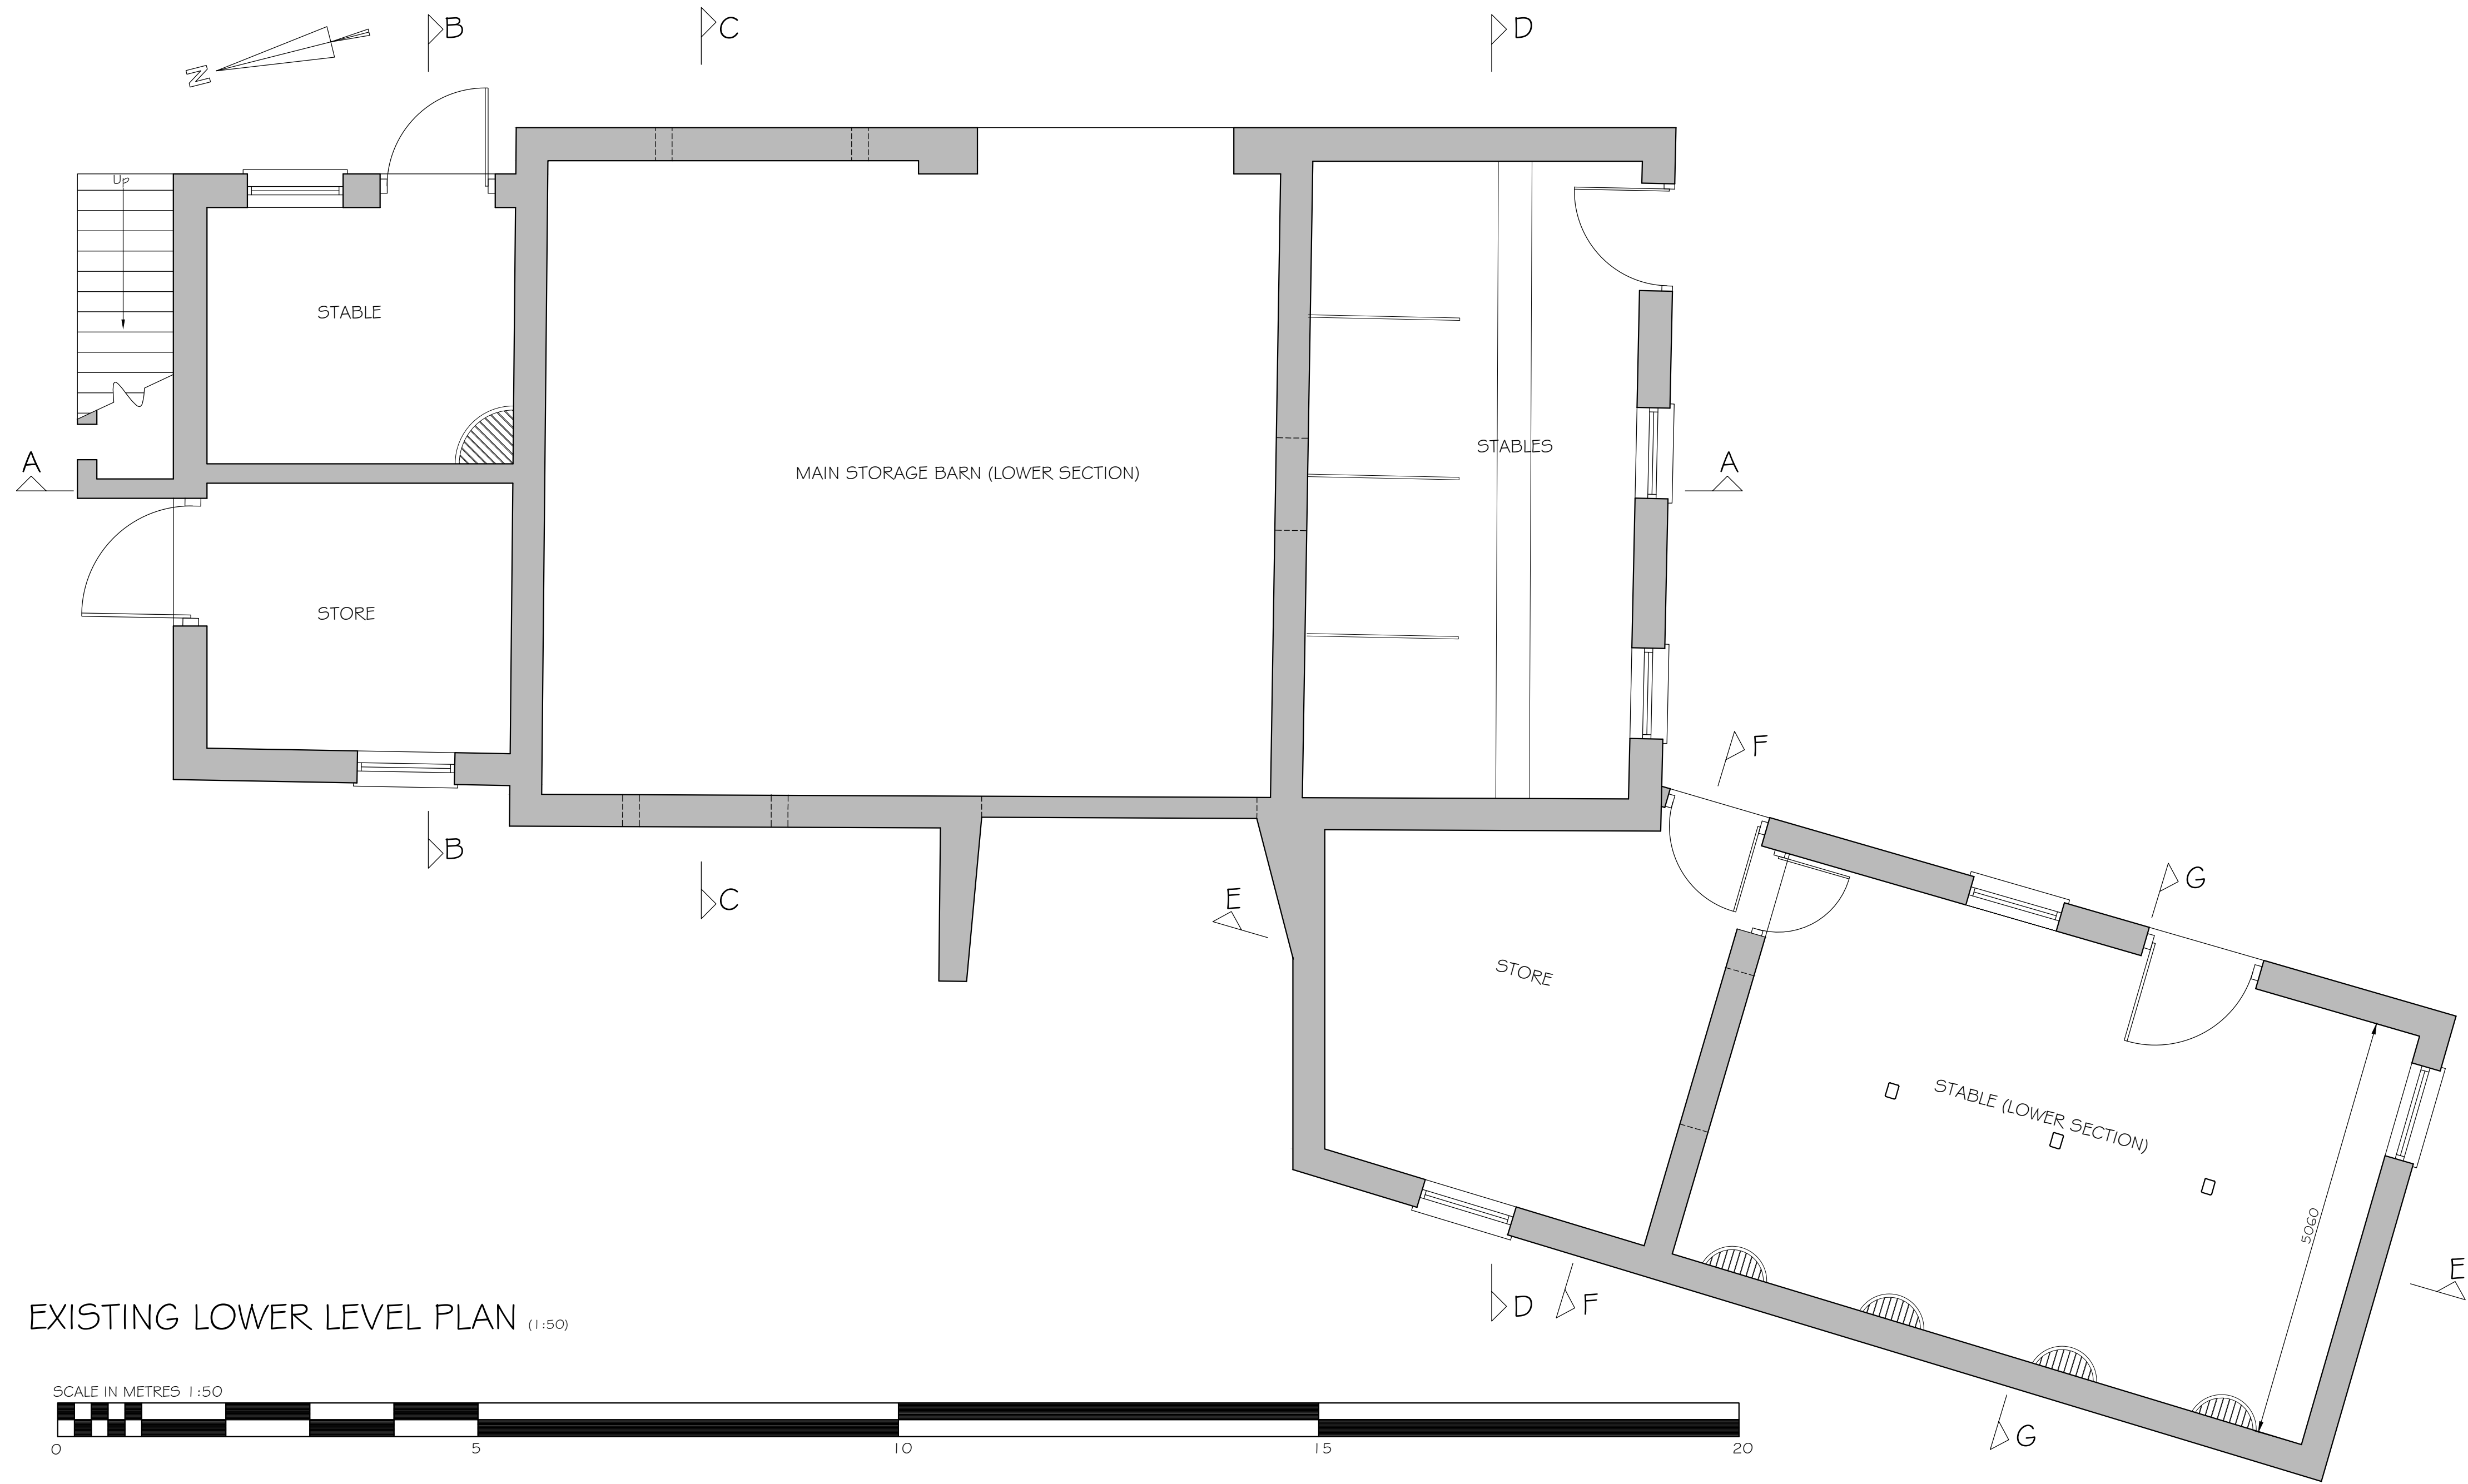

EXISTING LOWER LEVEL PLAN (1:50)

Project	PROPOSED CONVERSION OF EXISTING STONE # DUTCH BARNS # PIGGERY LAND AT FORMER COACH ROAD FARM CUT LANE KNOWSLEY L33 3AQ	Scale
		1:50 @ A1
Plan	EXISTING LOWER LEVEL PLAN AND SECTIONS AA, BB, CC # DD TO STONE BARN	Date
		MAY 2022
		Dwg.No
		MG2022/04