
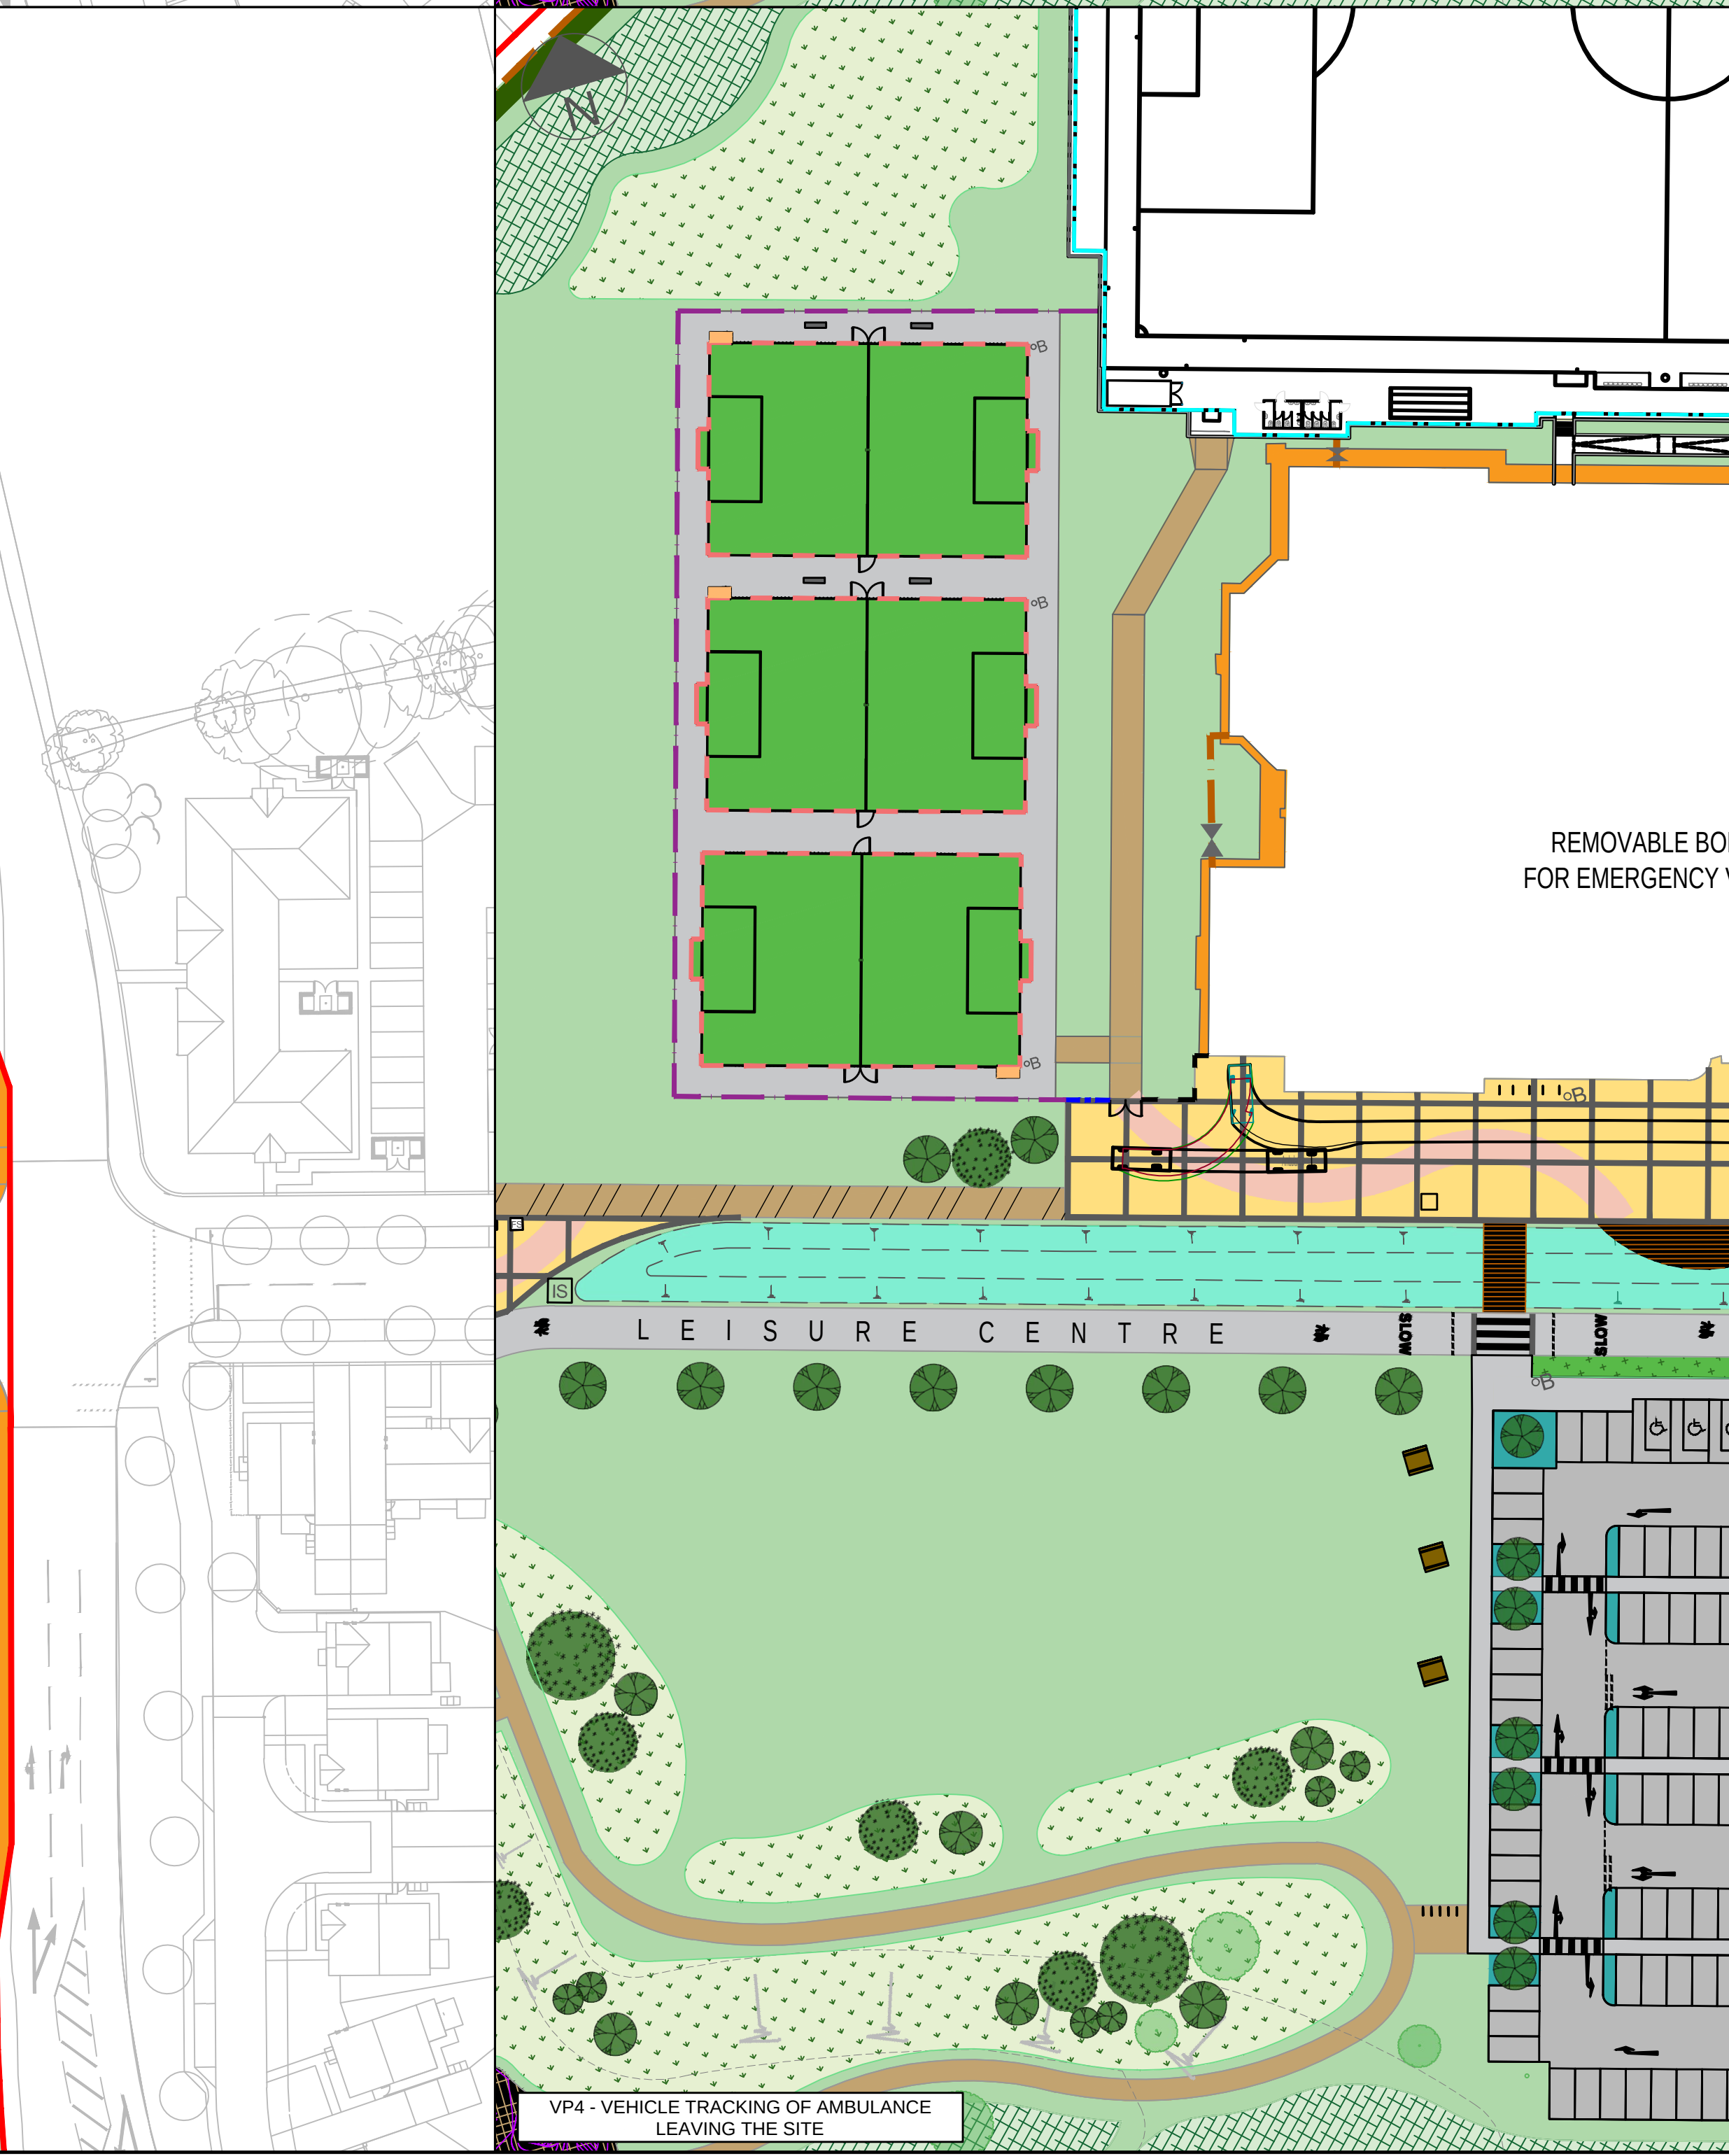
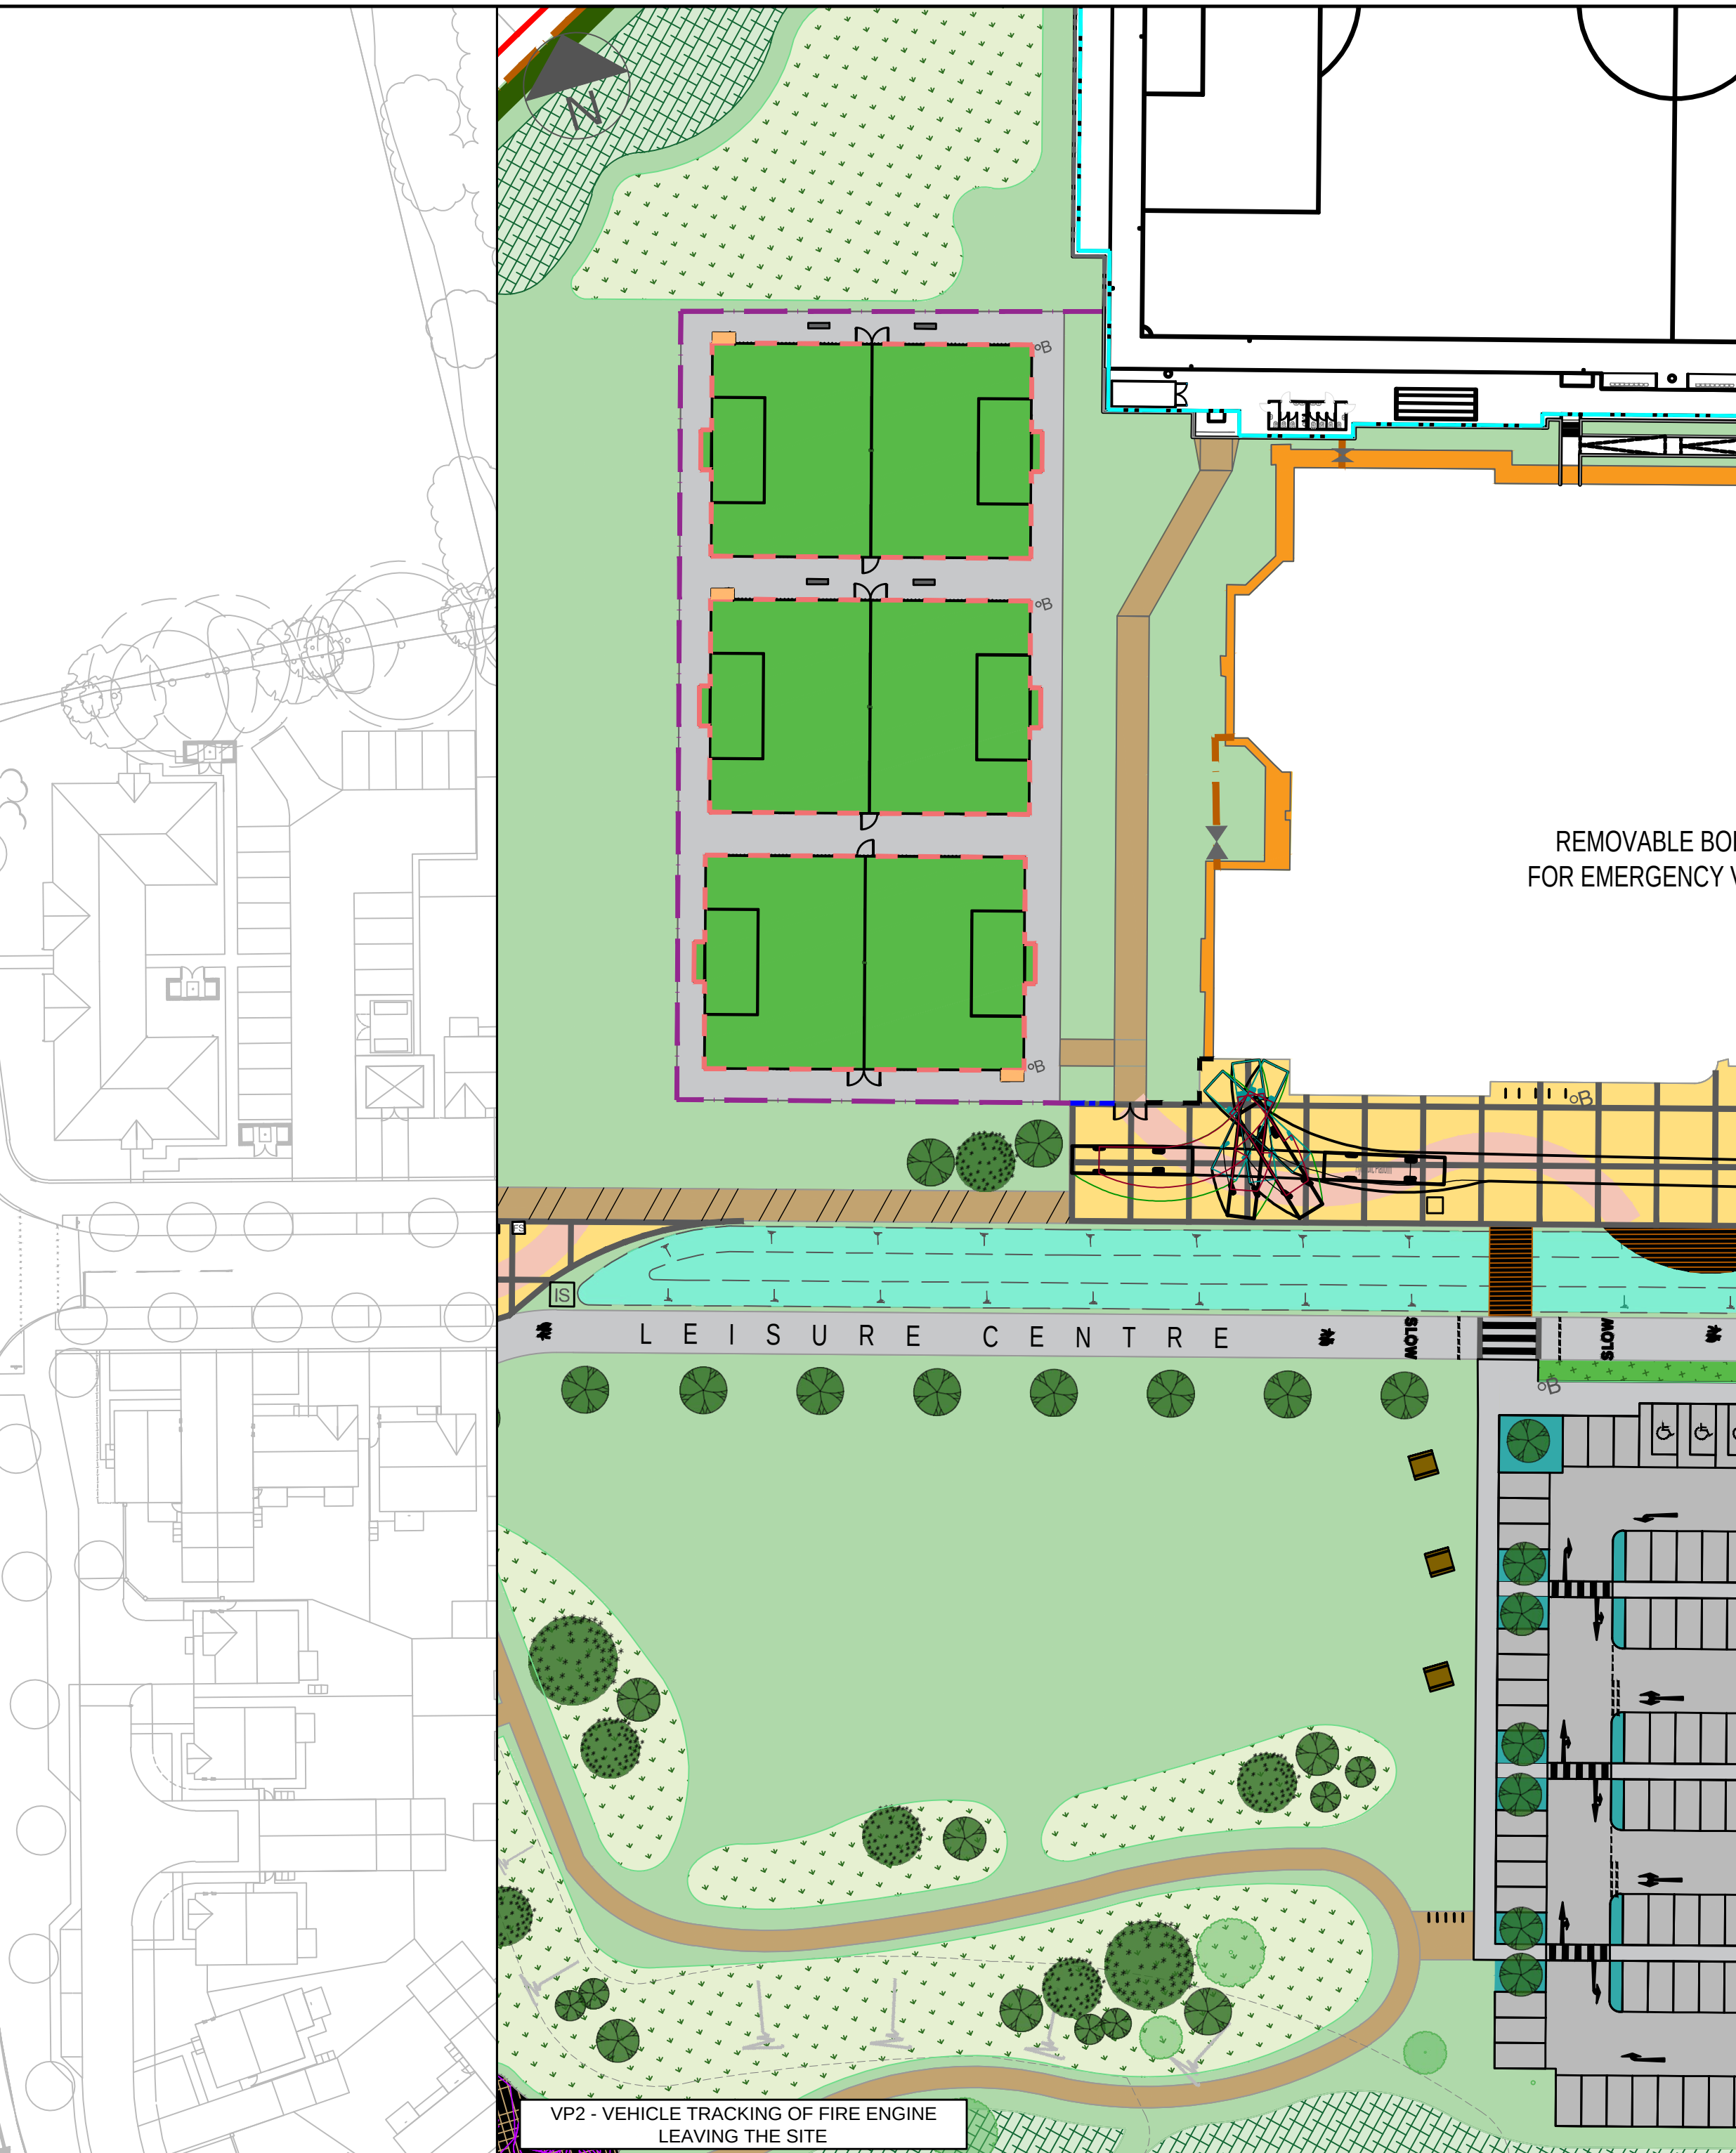
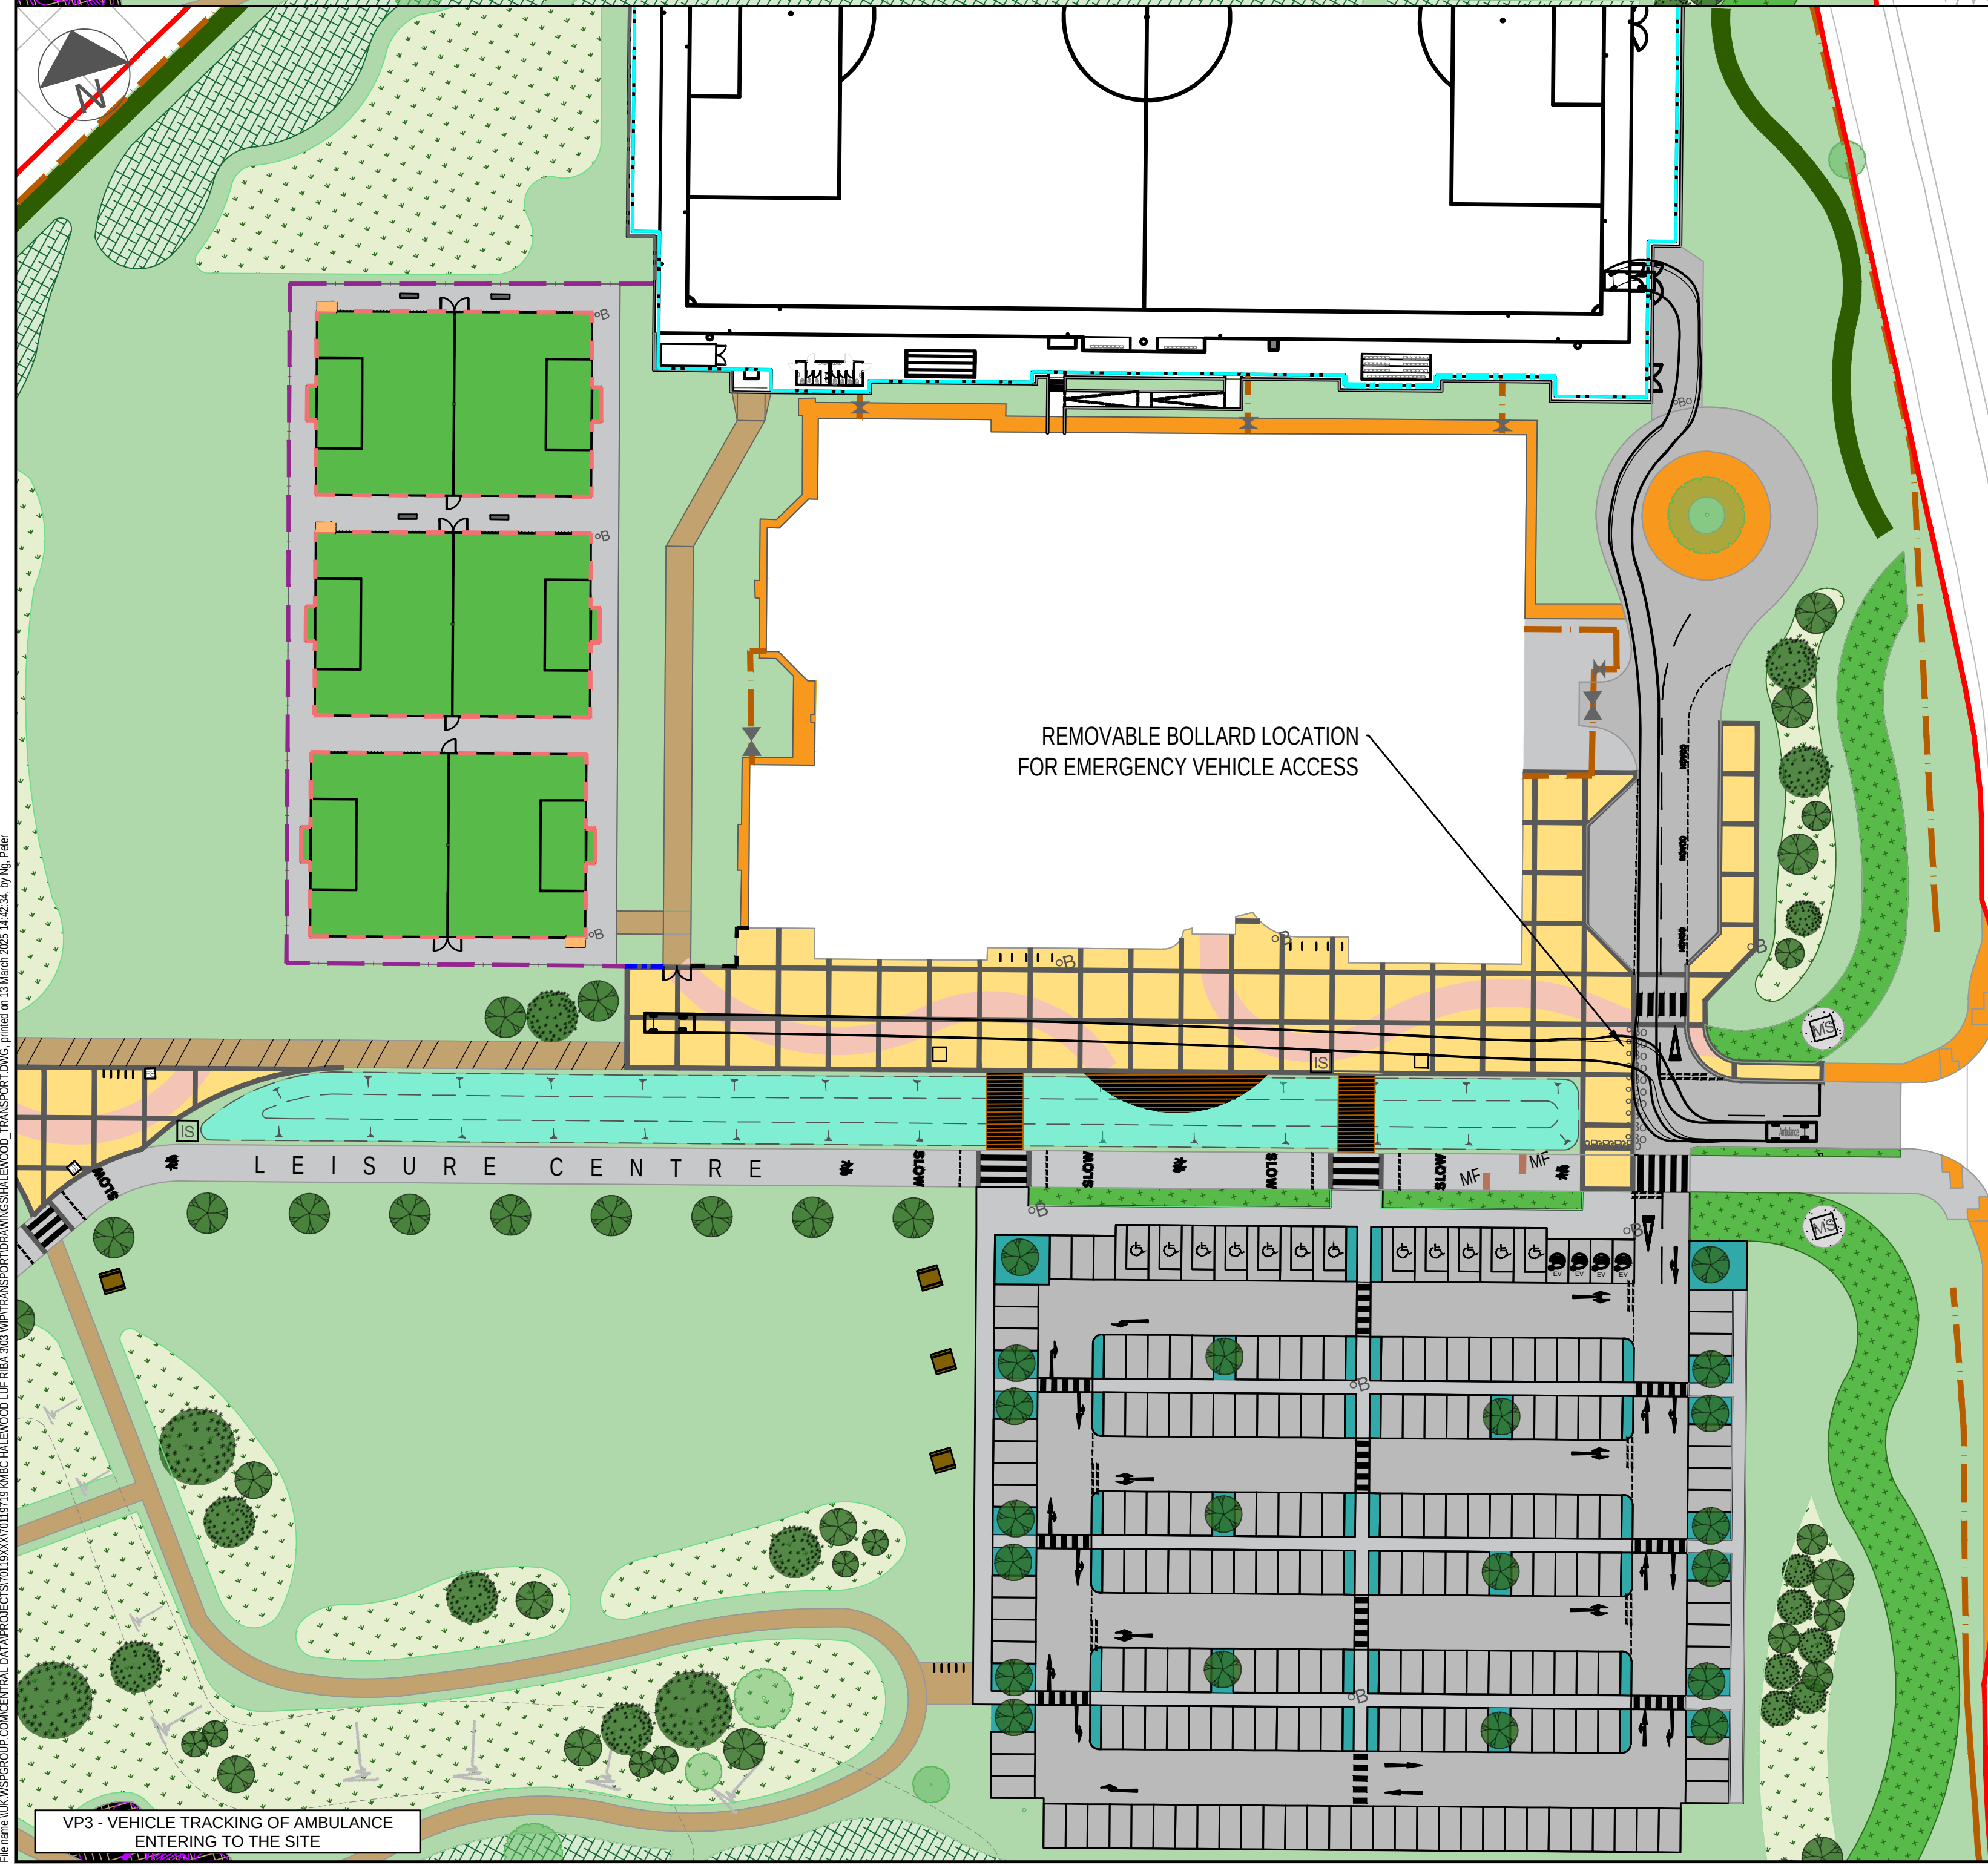


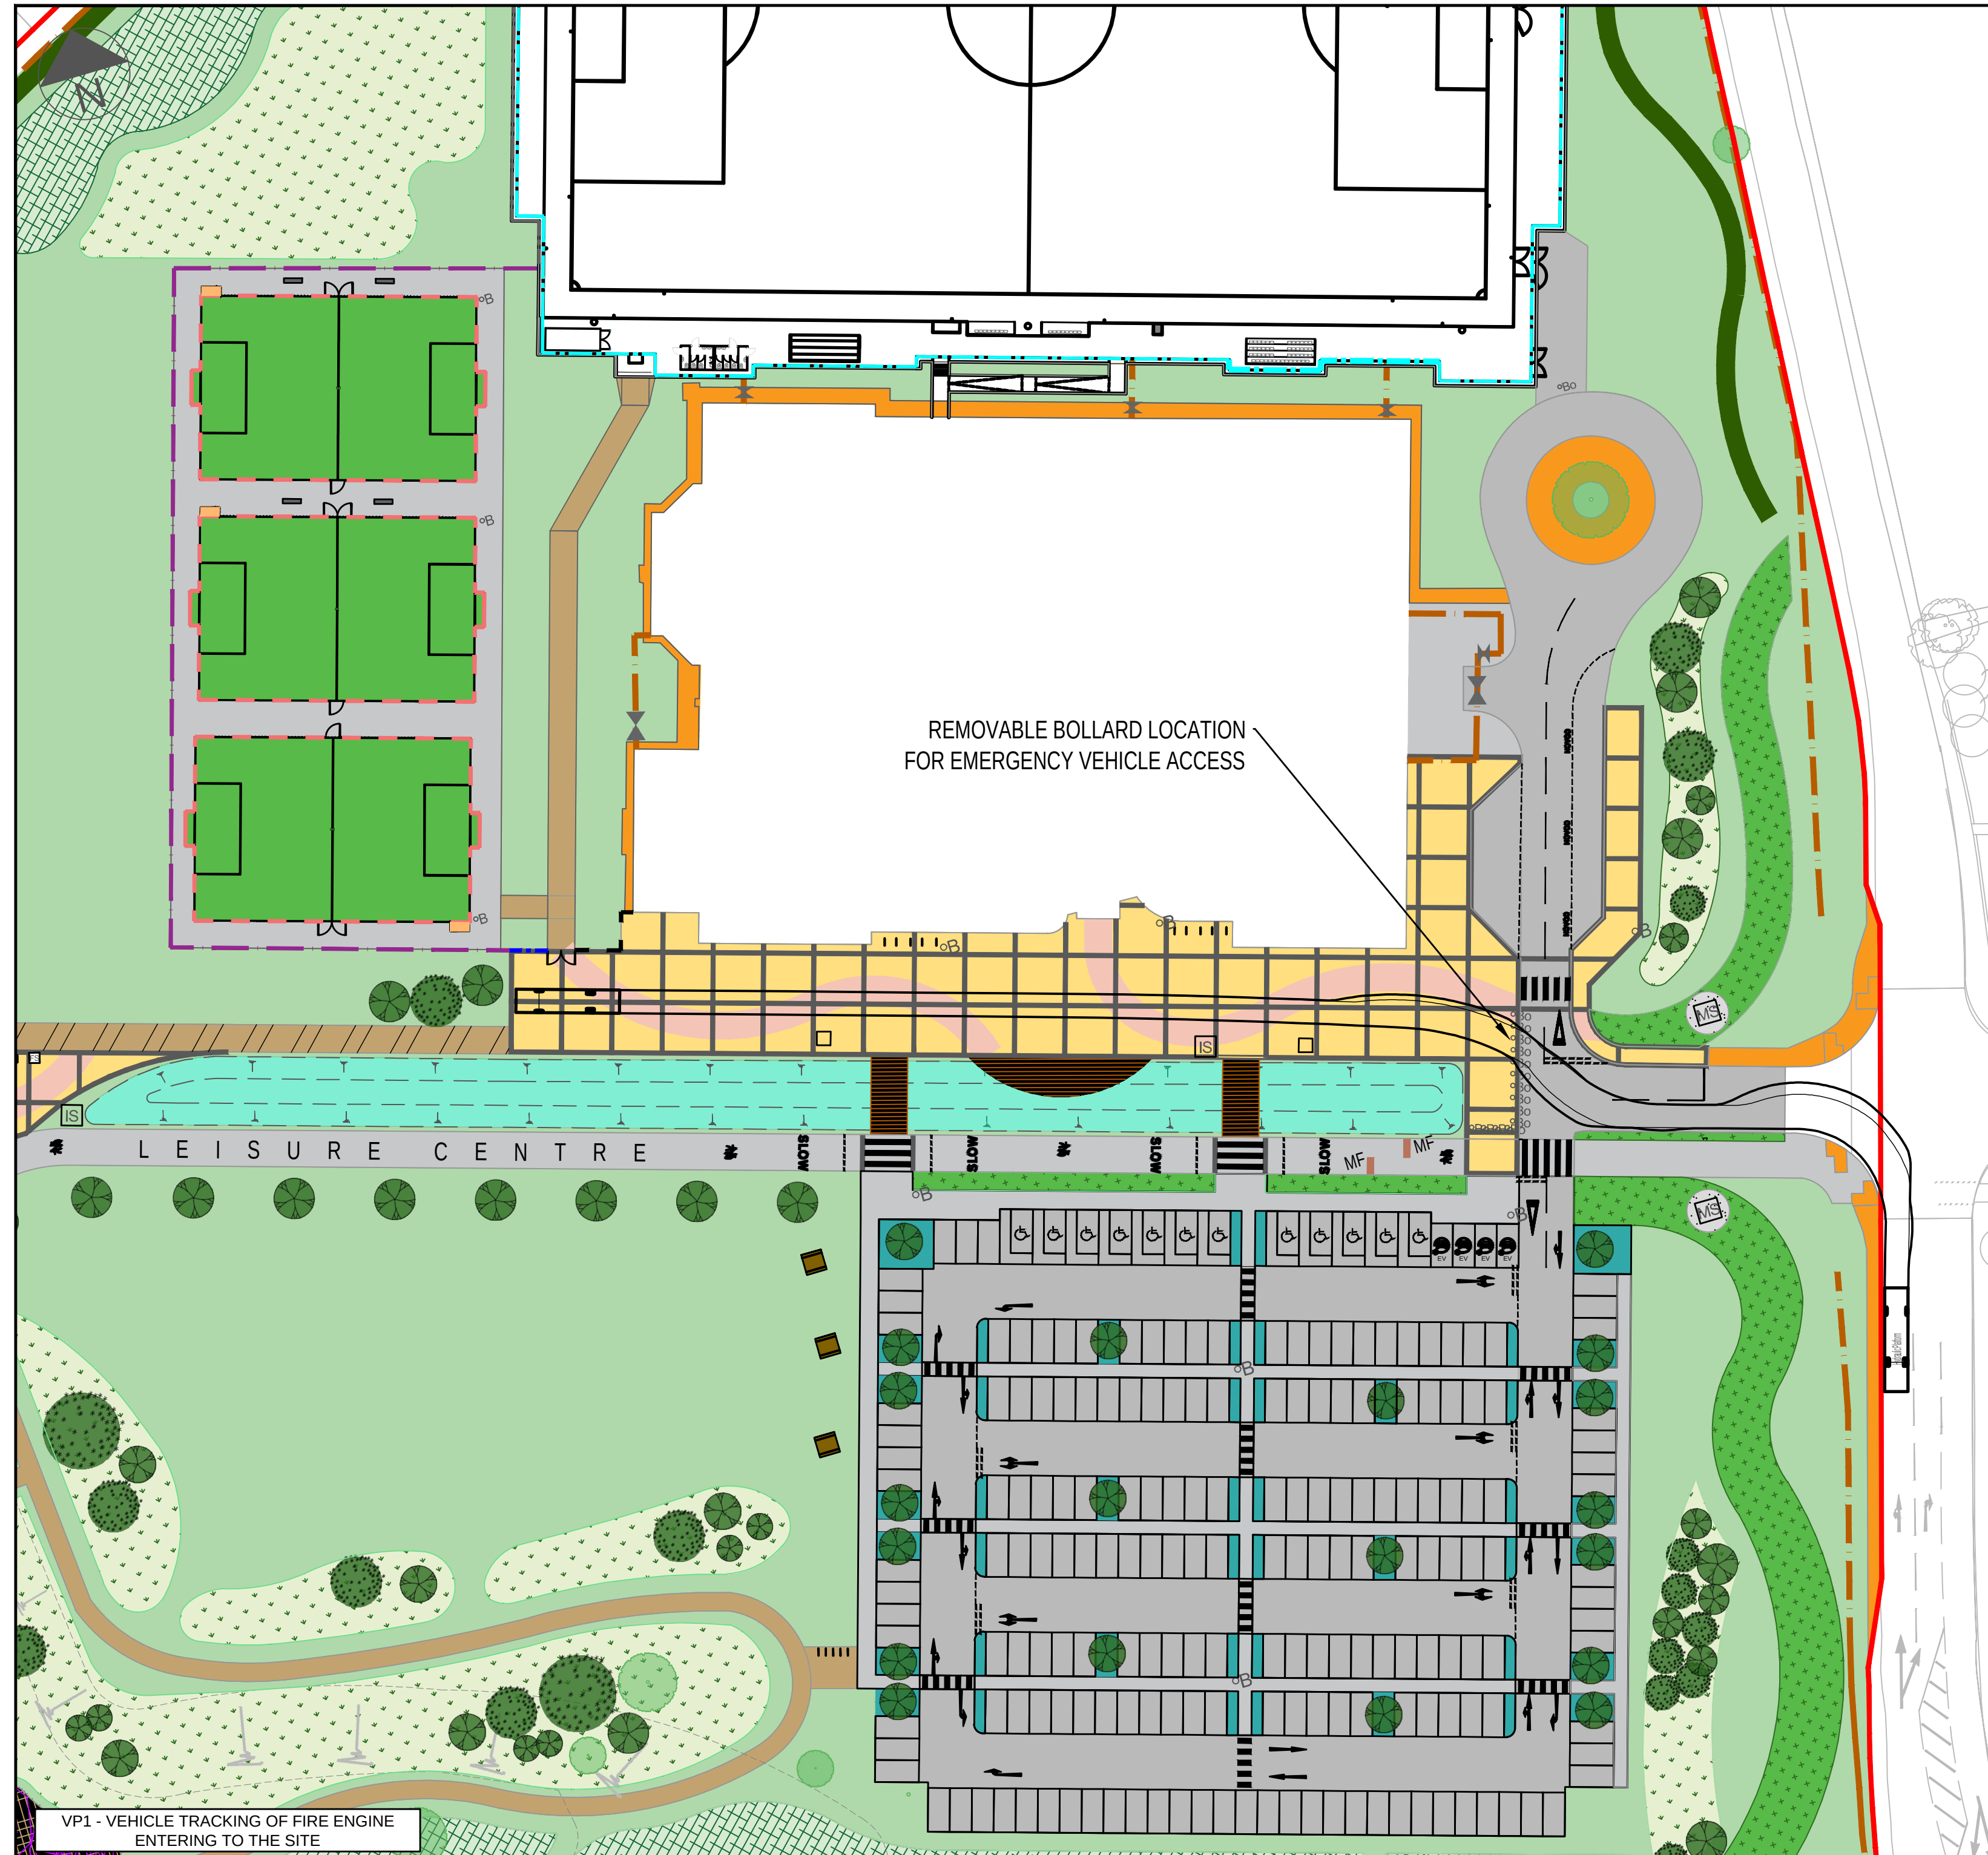

0m10m20m50m

THIS PROVISIONAL PRELIMINARY DESIGN IS FOR GUIDANCE PURPOSES ONLY. WSP ACCEPTS NO LIABILITY FOR ANY FINANCIAL LOSS, EXPENSES OR COST INCURRED AS A RESULT OF RELYING ON THE INFORMATION PROVIDED IN THIS DESIGN APPROVAL ESTIMATE. THE APPROVAL ESTIMATE HAS BEEN PREPARED FROM A REVIEW OF THE INFORMATION PROVIDED AND THE APPLICATION OF WSP'S REASONABLE SKILLS AND CARE, BUT MAY BE SUBJECT TO OTHER SUCH INFORMATION AND CIRCUMSTANCES WHICH WSP IS UNAWARE OF. THE DESIGN APPROVAL ESTIMATE SHOULD NOT BE RELIED UPON FOR TENDER OR PROCUREMENT PURPOSES. FOR ACCURATE, DETAILED DESIGN, THE DESIGN SHOULD BE CARRIED OUT AT THE APPROPRIATE DESIGN STAGE. THEREFORE, USE OF THE INFORMATION IS ENTIRELY AT YOUR OWN RISK.

| REV | DATE       | BY | DESCRIPTION | CHK | APP |
|-----|------------|----|-------------|-----|-----|
| P01 | 04/03/2025 | PN | FIRST ISSUE | XXX | XXX |

DRAWING STATUS

S2 - FOR INFORMATION

8 First Street, Manchester, M15 4GU, UK  
T+44 (0) 161 200 5000  
wsp.com

CLIENT:

ARCHITECT:

PROJECT:

HALEWOOD LUF

TITLE:

VEHICLE TRACKING OF EMERGENCY VEHICLES  
FOR LEISURE CENTRE SCHEME

| SCALE AS | DRAWN | APPROVED |
|----------|-------|----------|
| 1:500    | PN    | PN       |

| PROJECT NO.    | DESIGNED | DATE   |
|----------------|----------|--------|
| UK0029106.9719 | PN       | MAR 25 |

| DRAWING NO.         | REV |
|---------------------|-----|
| UK0029106.9719 VT01 | P01 |

© WSP UK Ltd