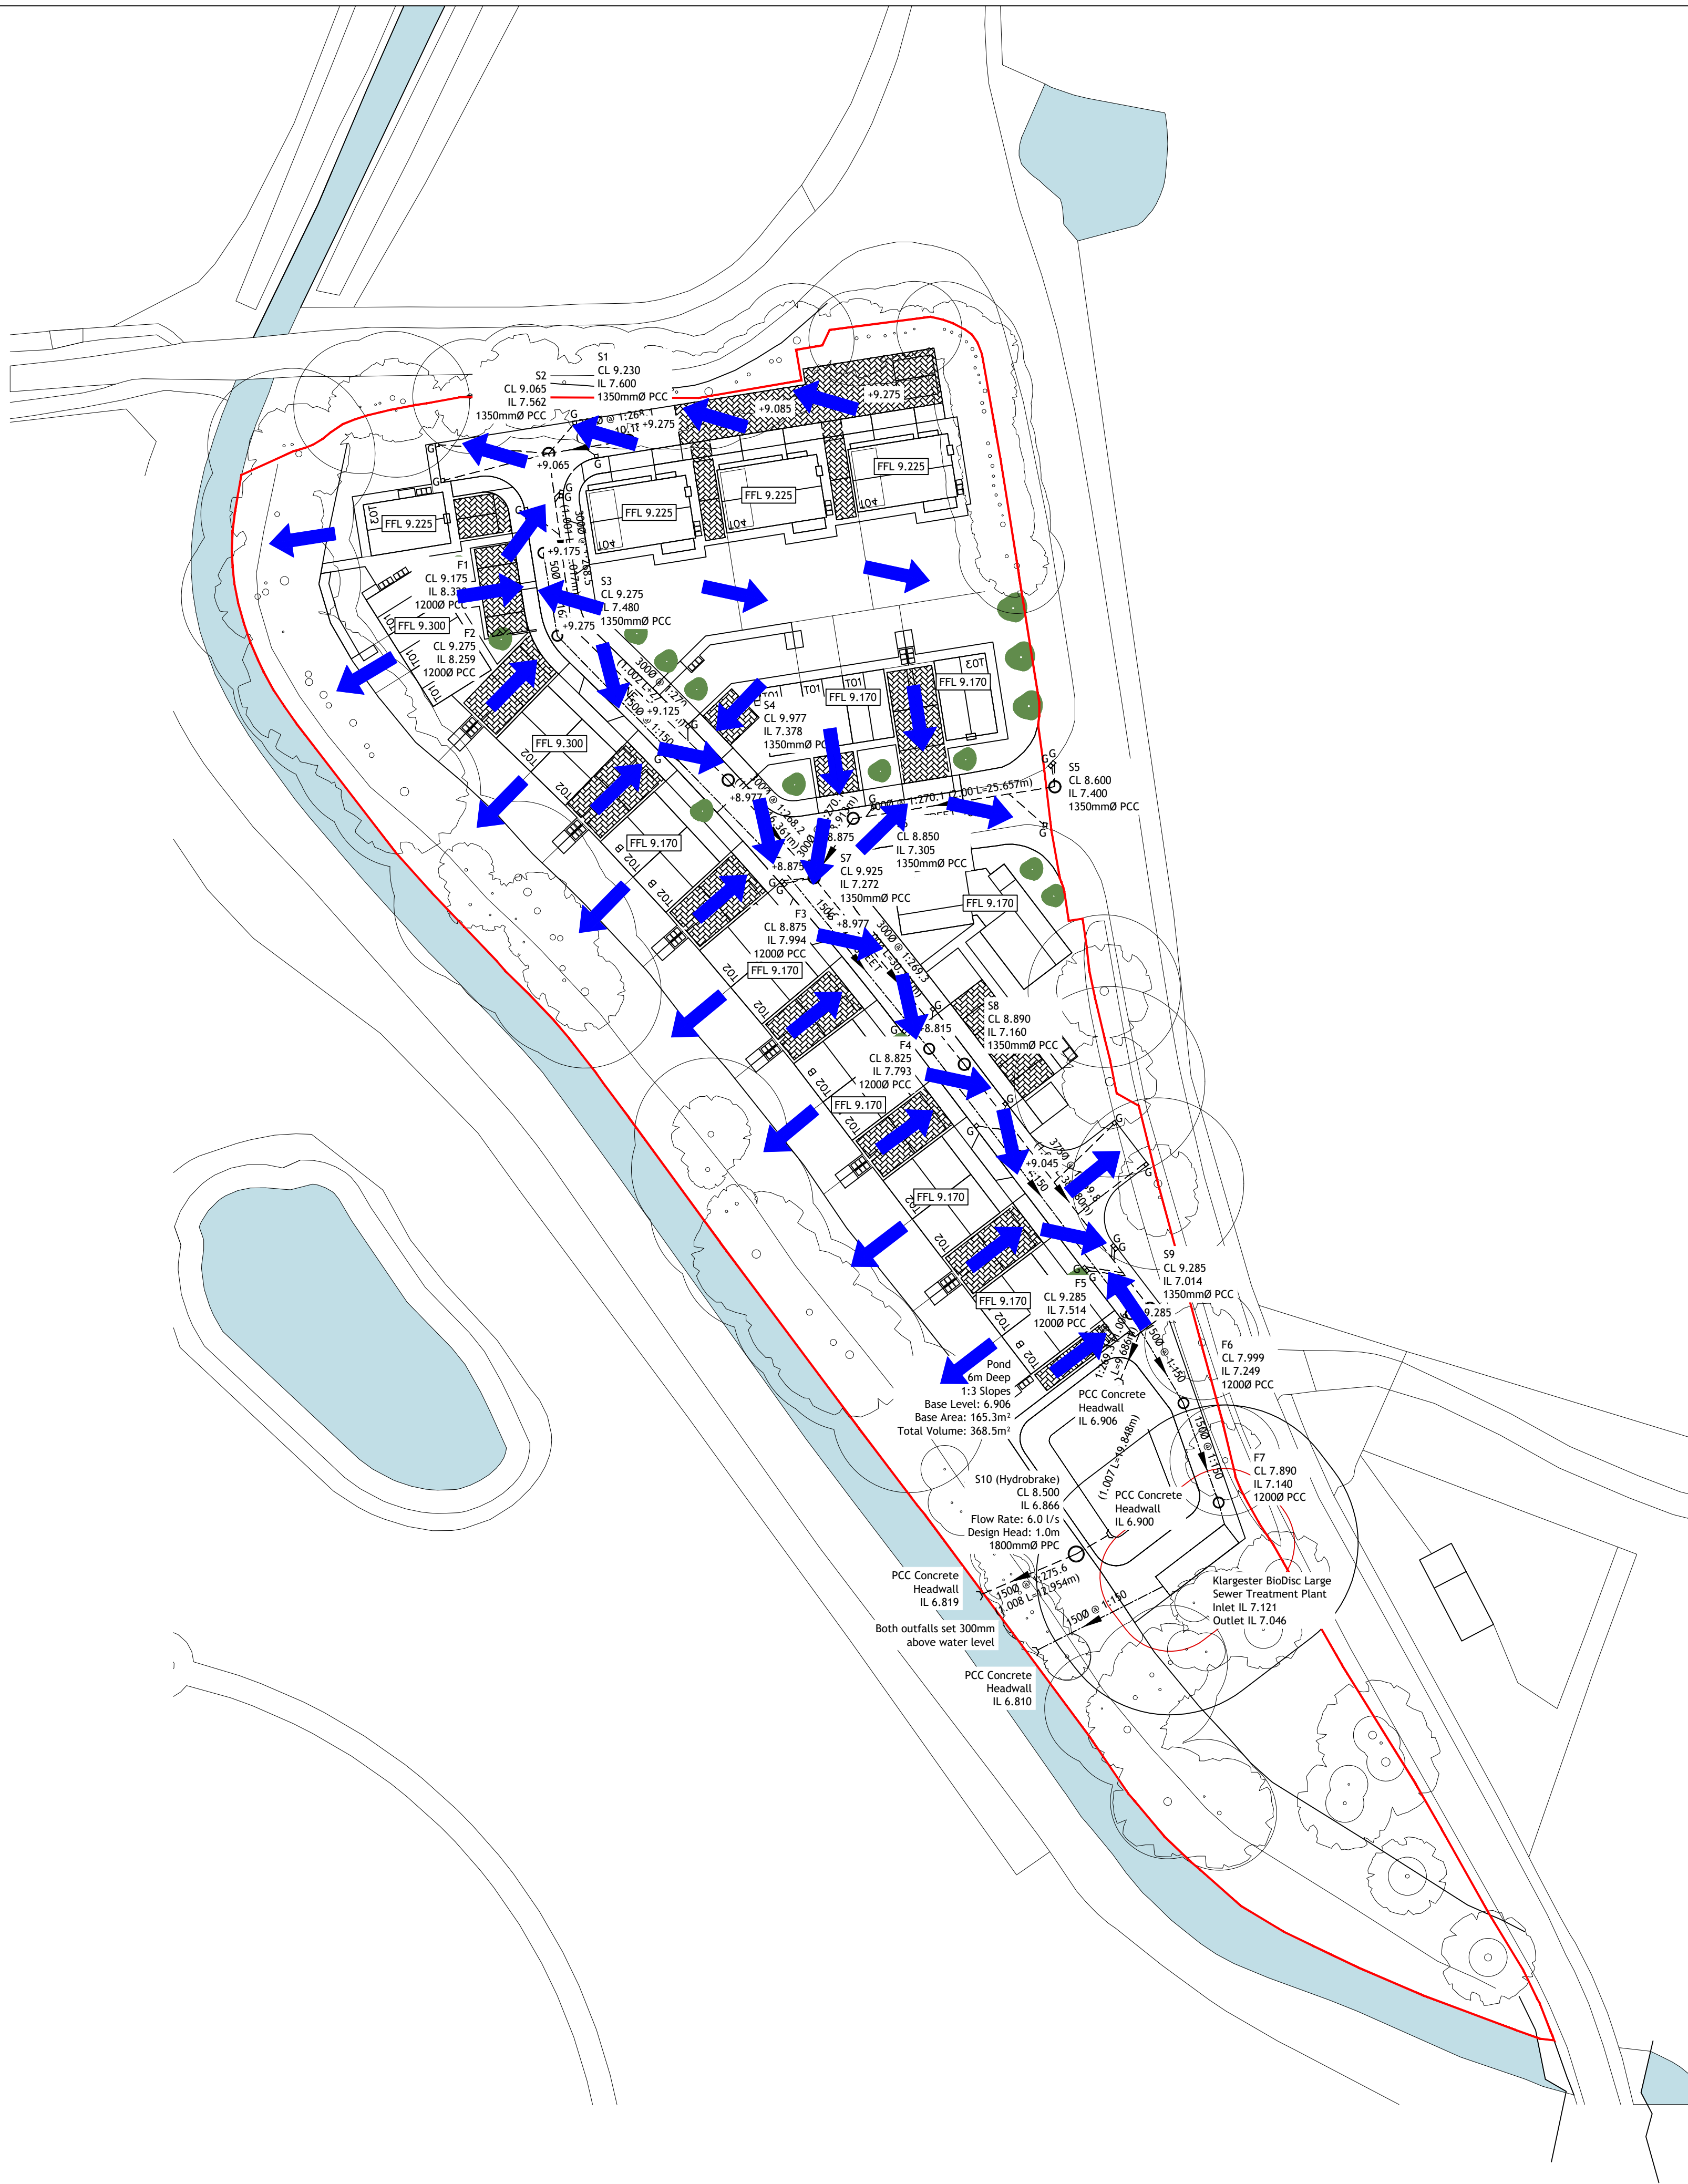


General notes

This drawing is to be read in conjunction with all other relevant architect's, engineer's and specialist's drawings together with the appropriate specification.

It is the contractor's responsibility to check all dimensions on site. dimensions must not be scaled from this drawing. Any discrepancies to be brought to the immediate attention of the architect in writing.

All dimensions are in millimetres, unless noted otherwise. All levels are in metres, unless noted otherwise.

The contractor shall implement and maintain throughout the duration of the contract a full traffic management system to ensure safe passage of vehicles/pedestrians in the vicinity of the works. all traffic signs, signals, barriers etc. shall be in accordance with chapter 8 of the traffic signs manual.

All kerbs to be installed with 125mm face to roads and 20mm at vehicular crossings.

Legend

- Proposed Surface Water Sewer
- Proposed Surface Water Manhole
- Proposed Foul Water Sewer
- Proposed Foul Water Manhole
- Proposed Road Gully c/w 150mmØ tail
- Proposed Foul Water Sewer
- Expected route of flood water in event of system failure

Preliminary

P1	Updated in line with current FFL's	04/07/25
P	Preliminary issue for discussion and budget pricing. NOT FOR CONSTRUCTION.	23/06/24



Sanan Consulting Ltd.
Chartered Structural Engineer
Laburnum House, 62-64 Chestnut Grove, Liverpool L15 8HS.
tel: +44 151 280 1129; e-mail: office@sananconsulting.co.uk

Client:
BBE Development Ltd

Project:
Residential development at
former Merseyside Dogs Home,
Greensbridge Road,
Halewood, Liverpool.

Proposed Exceedance Flow Routes				
drawn by	date	scale	drawing no.	rev.
JH	Jun'24	1:500	24565/103	P1