



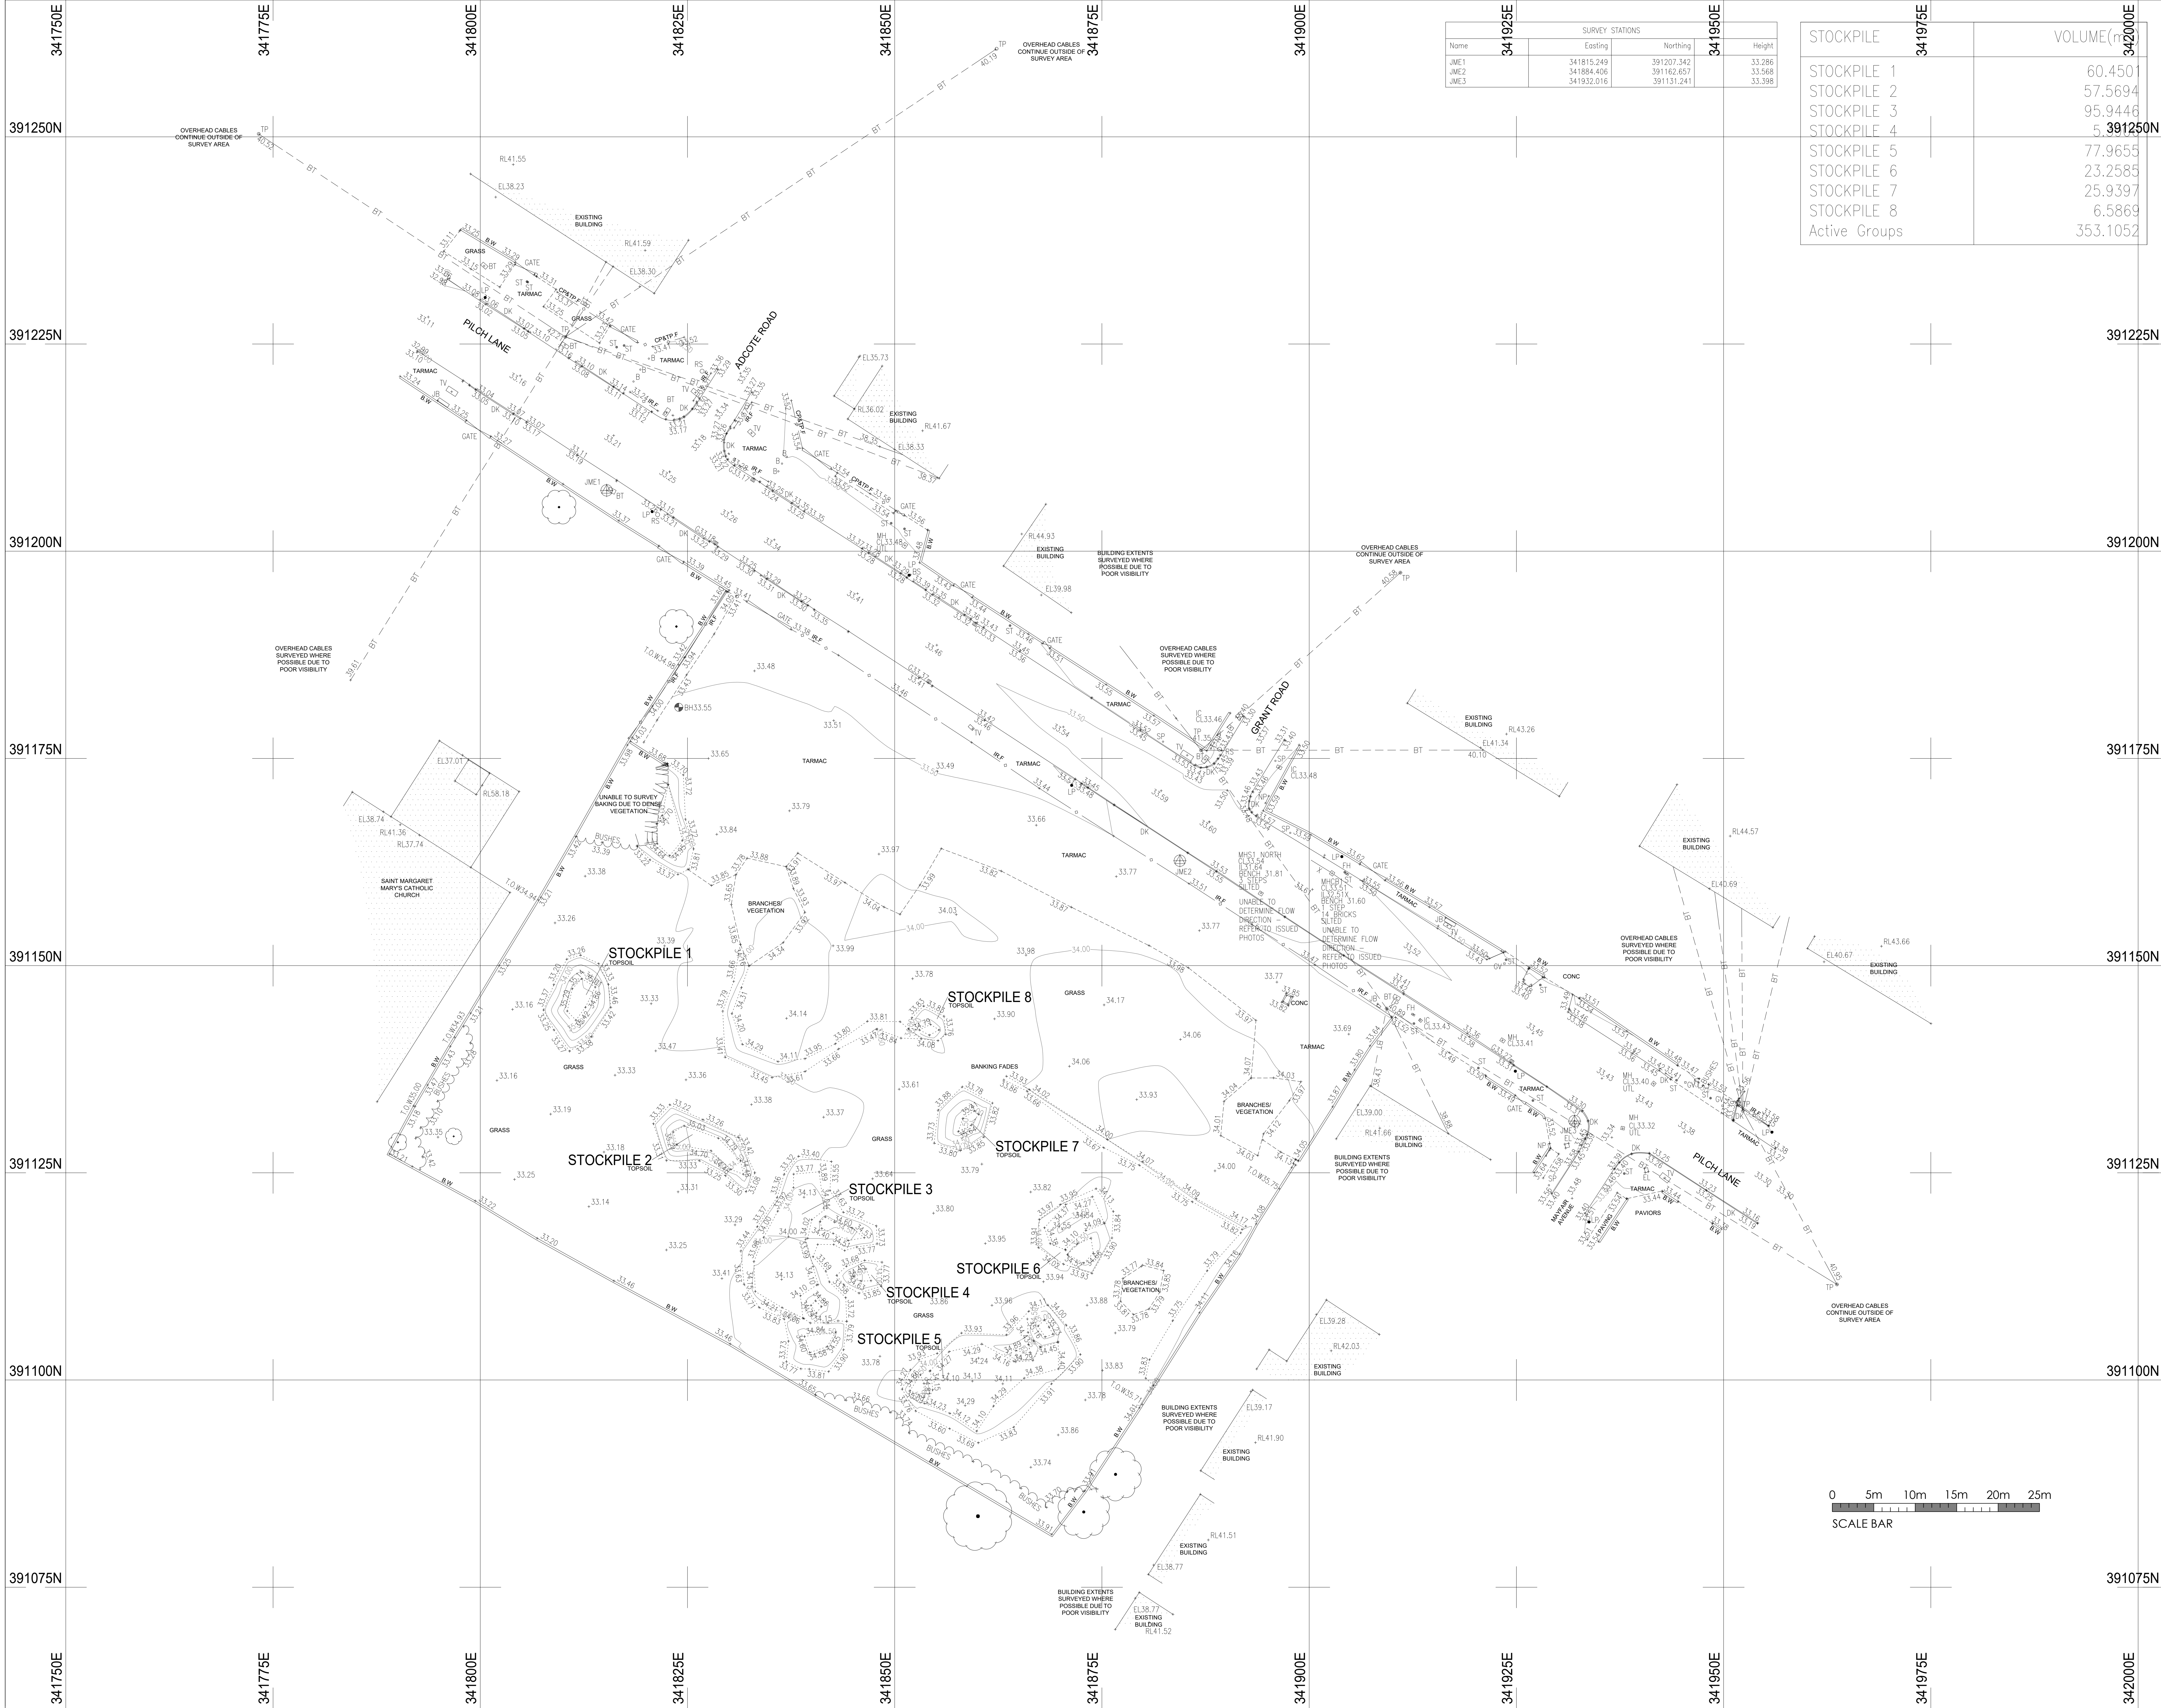

34192		SURVEY STATIONS		34195	
Name		Easting	Northing		Height
JME1		341815.249	391207.342		33.286
JME2		341884.406	391162.657		33.568
JME3		341932.016	391131.241		33.398

STOCKPILE	34197	VOLUME(000)	34200
STOCKPILE 1		60.450	
STOCKPILE 2		57.5694	
STOCKPILE 3		95.9446	
STOCKPILE 4		5.99125	
STOCKPILE 5		77.9655	
STOCKPILE 6		23.2585	
STOCKPILE 7		25.9397	
STOCKPILE 8		6.5869	
Active Groups		353.1052	

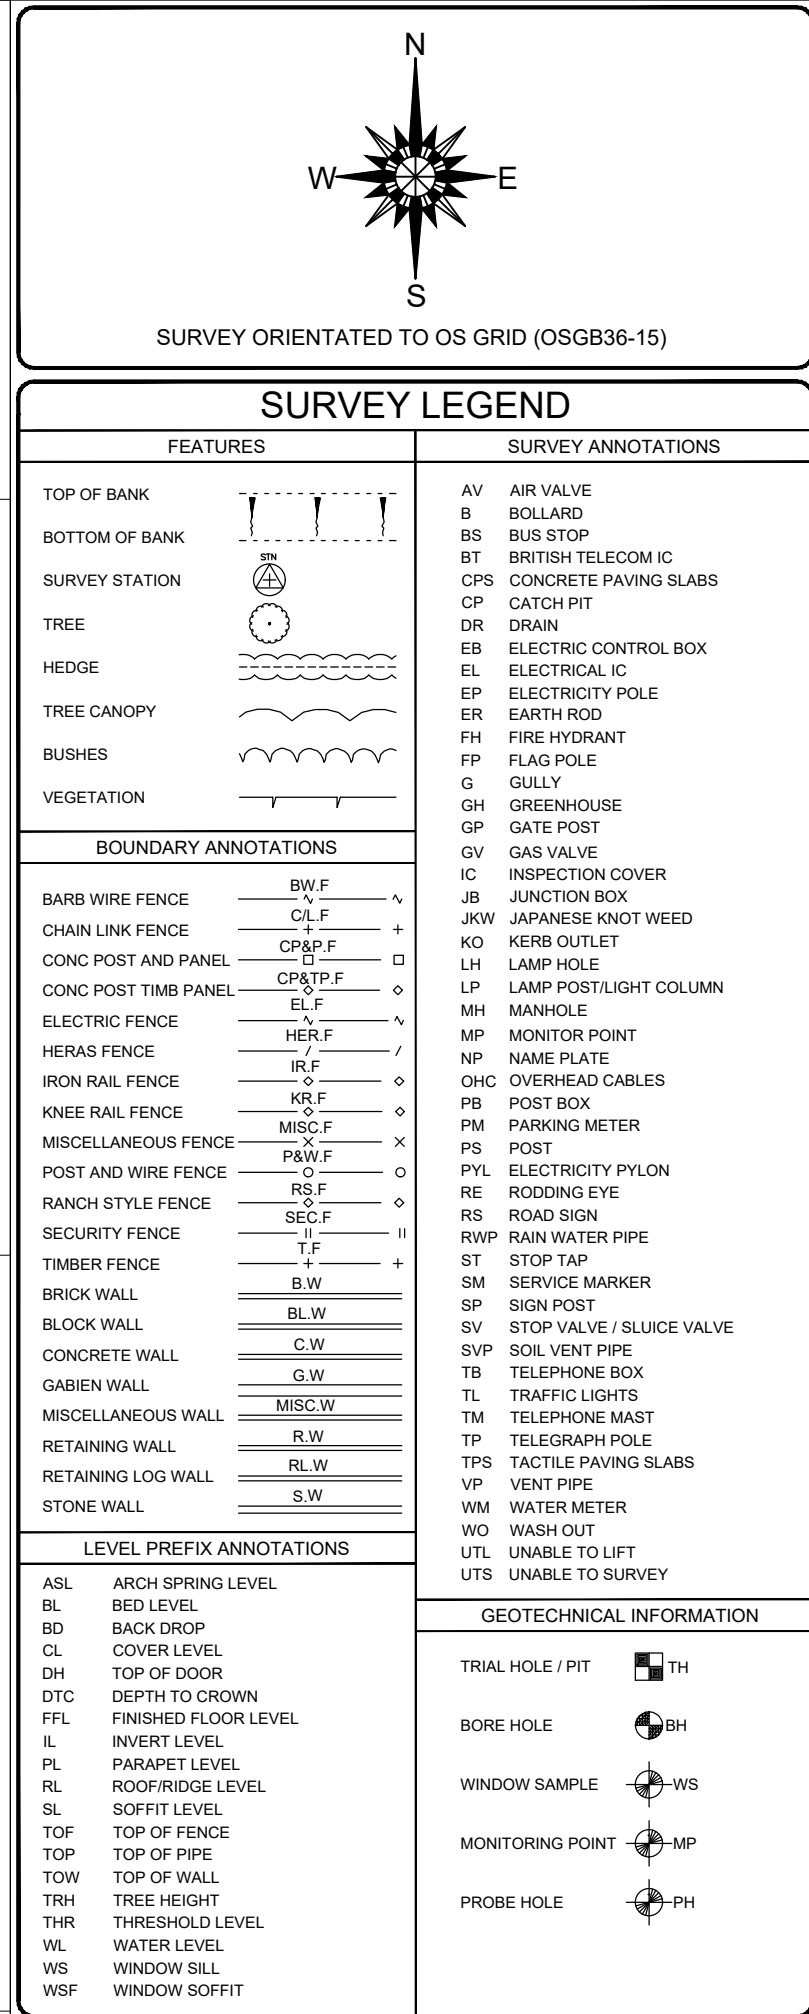

DISCLAIMER: ONLY MANHOLE AND SERVICES SHOWN WERE VISIBLE AT THE TIME OF SURVEY. MANHOLE TO SEEDS AND NOT BEEN UNDERGOWN, DEPTHS, SPREADS ETC. ARE MEASURED FROM GROUND LEVEL. GROUND INFORMATION MUST BE CHECKED AND VERIFIED PRIOR TO ANY WORK COMMENCING BOUNDARIES SHOWN ARE PHYSICAL AND MAY NOT REPRESENT LEGALLY CONVEYED OWNERSHIP. TREE SPREADS ARE SYMBOLIC ONLY AND ARE REPRESENTATIVE OF THE AVERAGE SPREAD. THE TREE CANOPY LAYER DENOTES THE TREES EXISTENCY
SURVEY NOTES ALL LEVELS ARE RELATED TO Q.8 DATUM (OSGB83-15) ESTABLISHED AT SE1 USING THE LEICA SPAN10 GPS NETWORK

© SurveyEng Limited 2025

Reproduction in whole or in part by any means is prohibited
without the prior permission of SurveyEng Limited

SCALE BAR ADDED	A	JUNE 25	-	-
DESCRIPTION	REV	DATE	DRWN	APPR

		SurveyEng Ltd Land Surveyors & Engineers		14 GORDON MILL WEST STRICKASHOTT ROCKTON LANCASHIRE BL7 5JG	
				TEL/FAX 01600 772 3040 MOB 01600 000089 info@surveyeng.co.uk	
CLIENT BRECK					
PROJECT TITLE PILCH LANE, LIVERPOOL, ENGLAND					
DRAWING DETAIL TOPOGRAPHICAL LAND SURVEY					
PROJECT ENGINEER JW		DATE 25.03.2025			
DRAWN SF		SCALE 1:250 @A0			
DRAWING NUMBER BR.TS.37				REVISION A	