


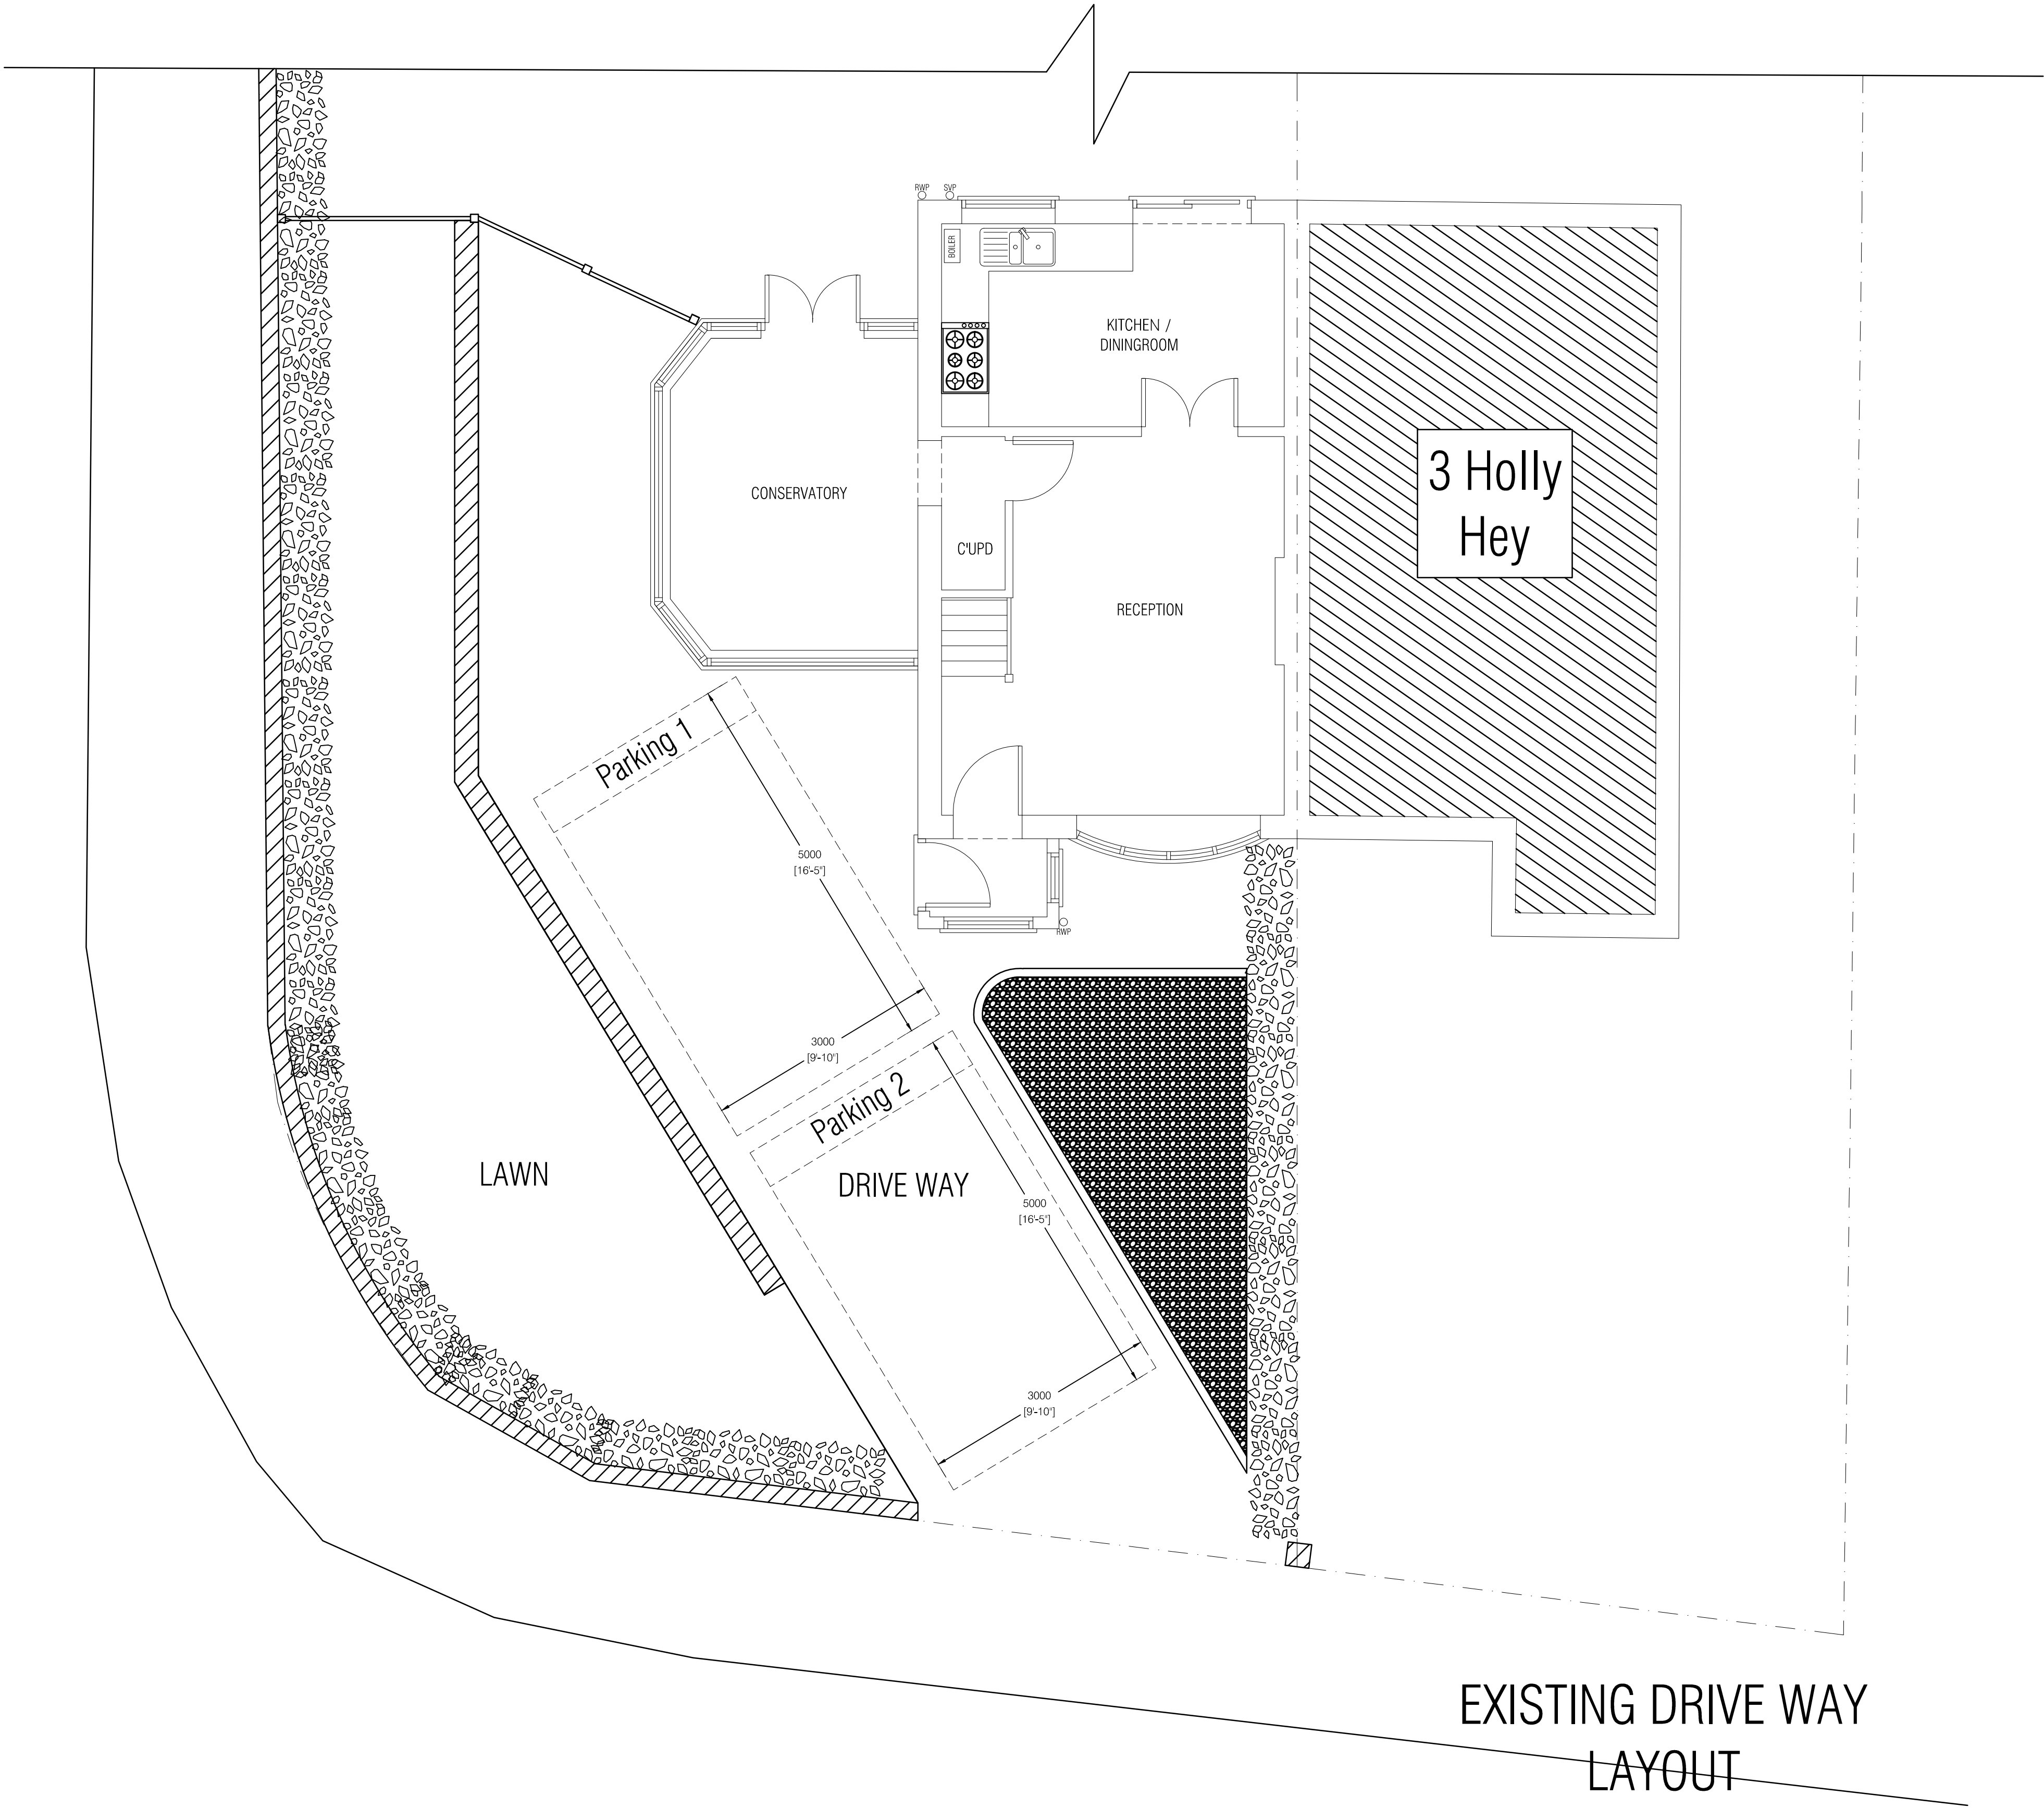

EXISTING DRIVE WAY
LAYOUT



CLIENT DAVID RYLANCE 1 HOLLY HEY, WHISTON, L35 3JR		TITLE EXISTING PARKING LAYOUT			
PROJECT SIDE EXTENSION		SCALE 1:50 @A1	DATE 15/07/2026	DRAWN BY PKH	CHECKED -
STATUS PLANNING		PROJ No PKH/950	DWG No 03	REV -	