


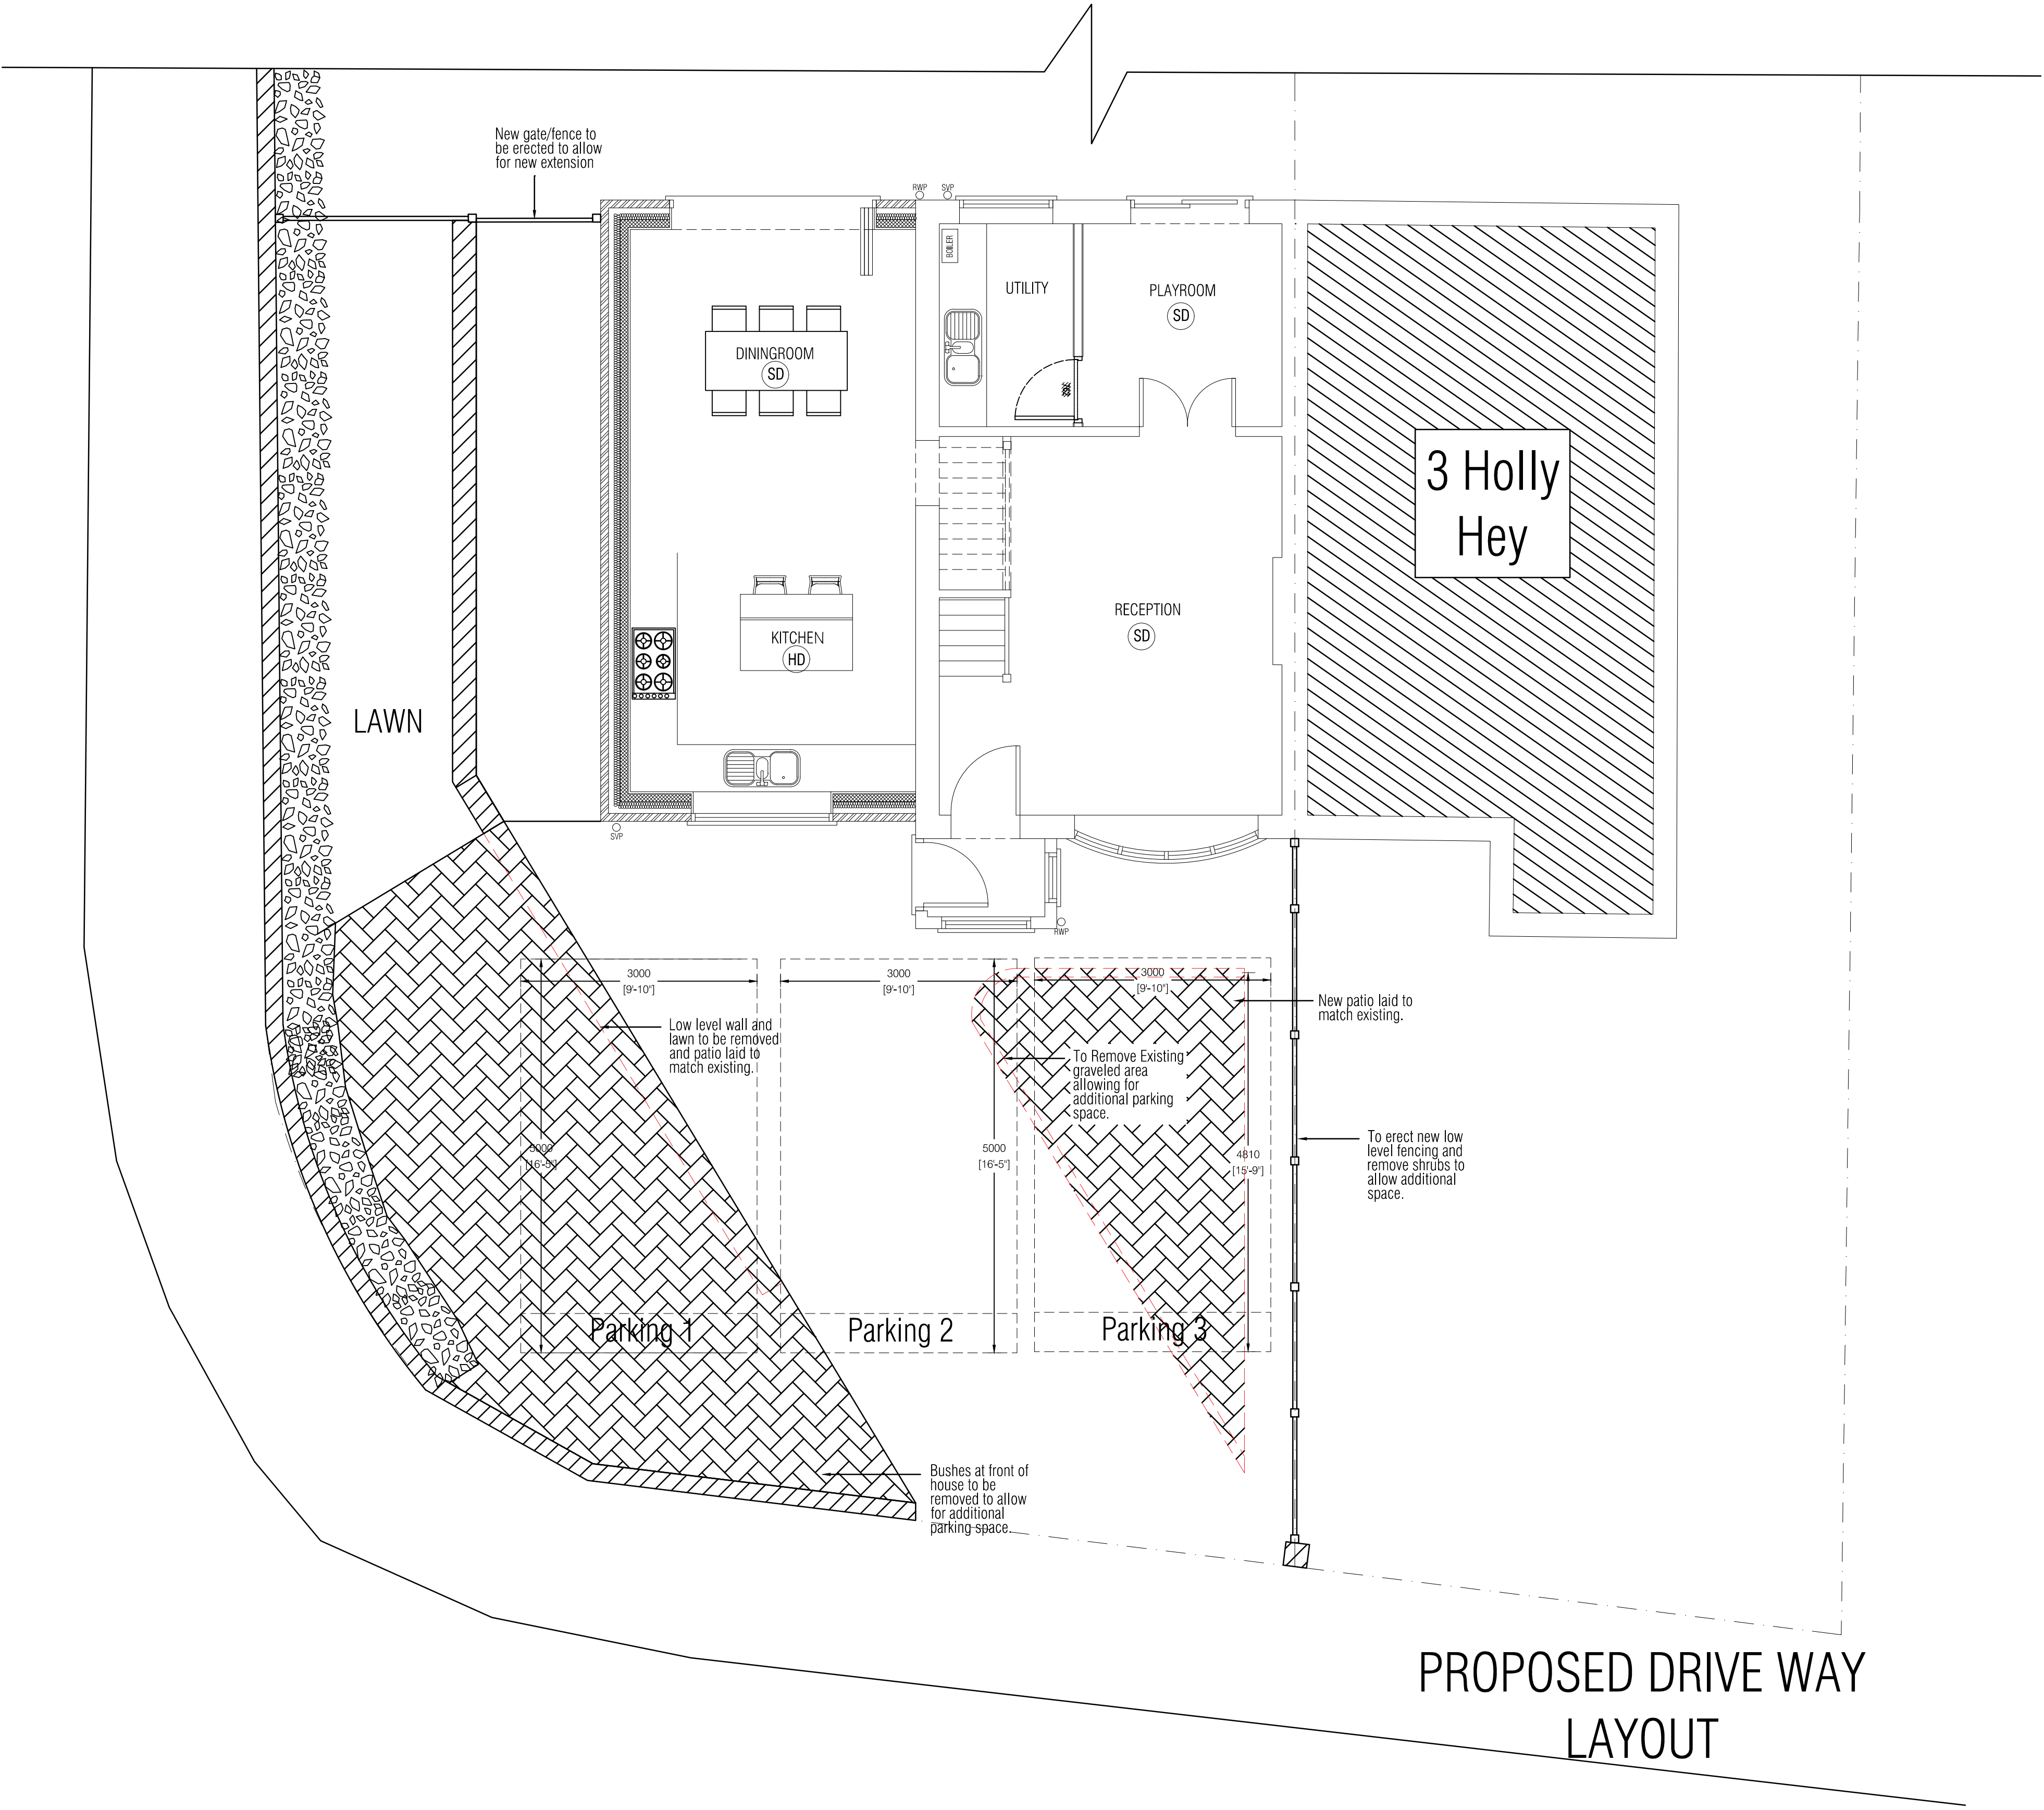

PROPOSED DRIVE WAY
LAYOUT



CLIENT	DAVID RYLANCE 1 HOLLY HEY, WHISTON, L35 3JR	TITLE	PROPOSED DRIVE LAYOUT
PROJECT	SIDE EXTENSION	SCALE	1:50 @A1
STATUS	PLANNING	DATE	15/07/2026
		DRAWN BY	PKH
		CHECKED	-
		PROJ No	PKH/950
		DWG No	04
		REV	-

