


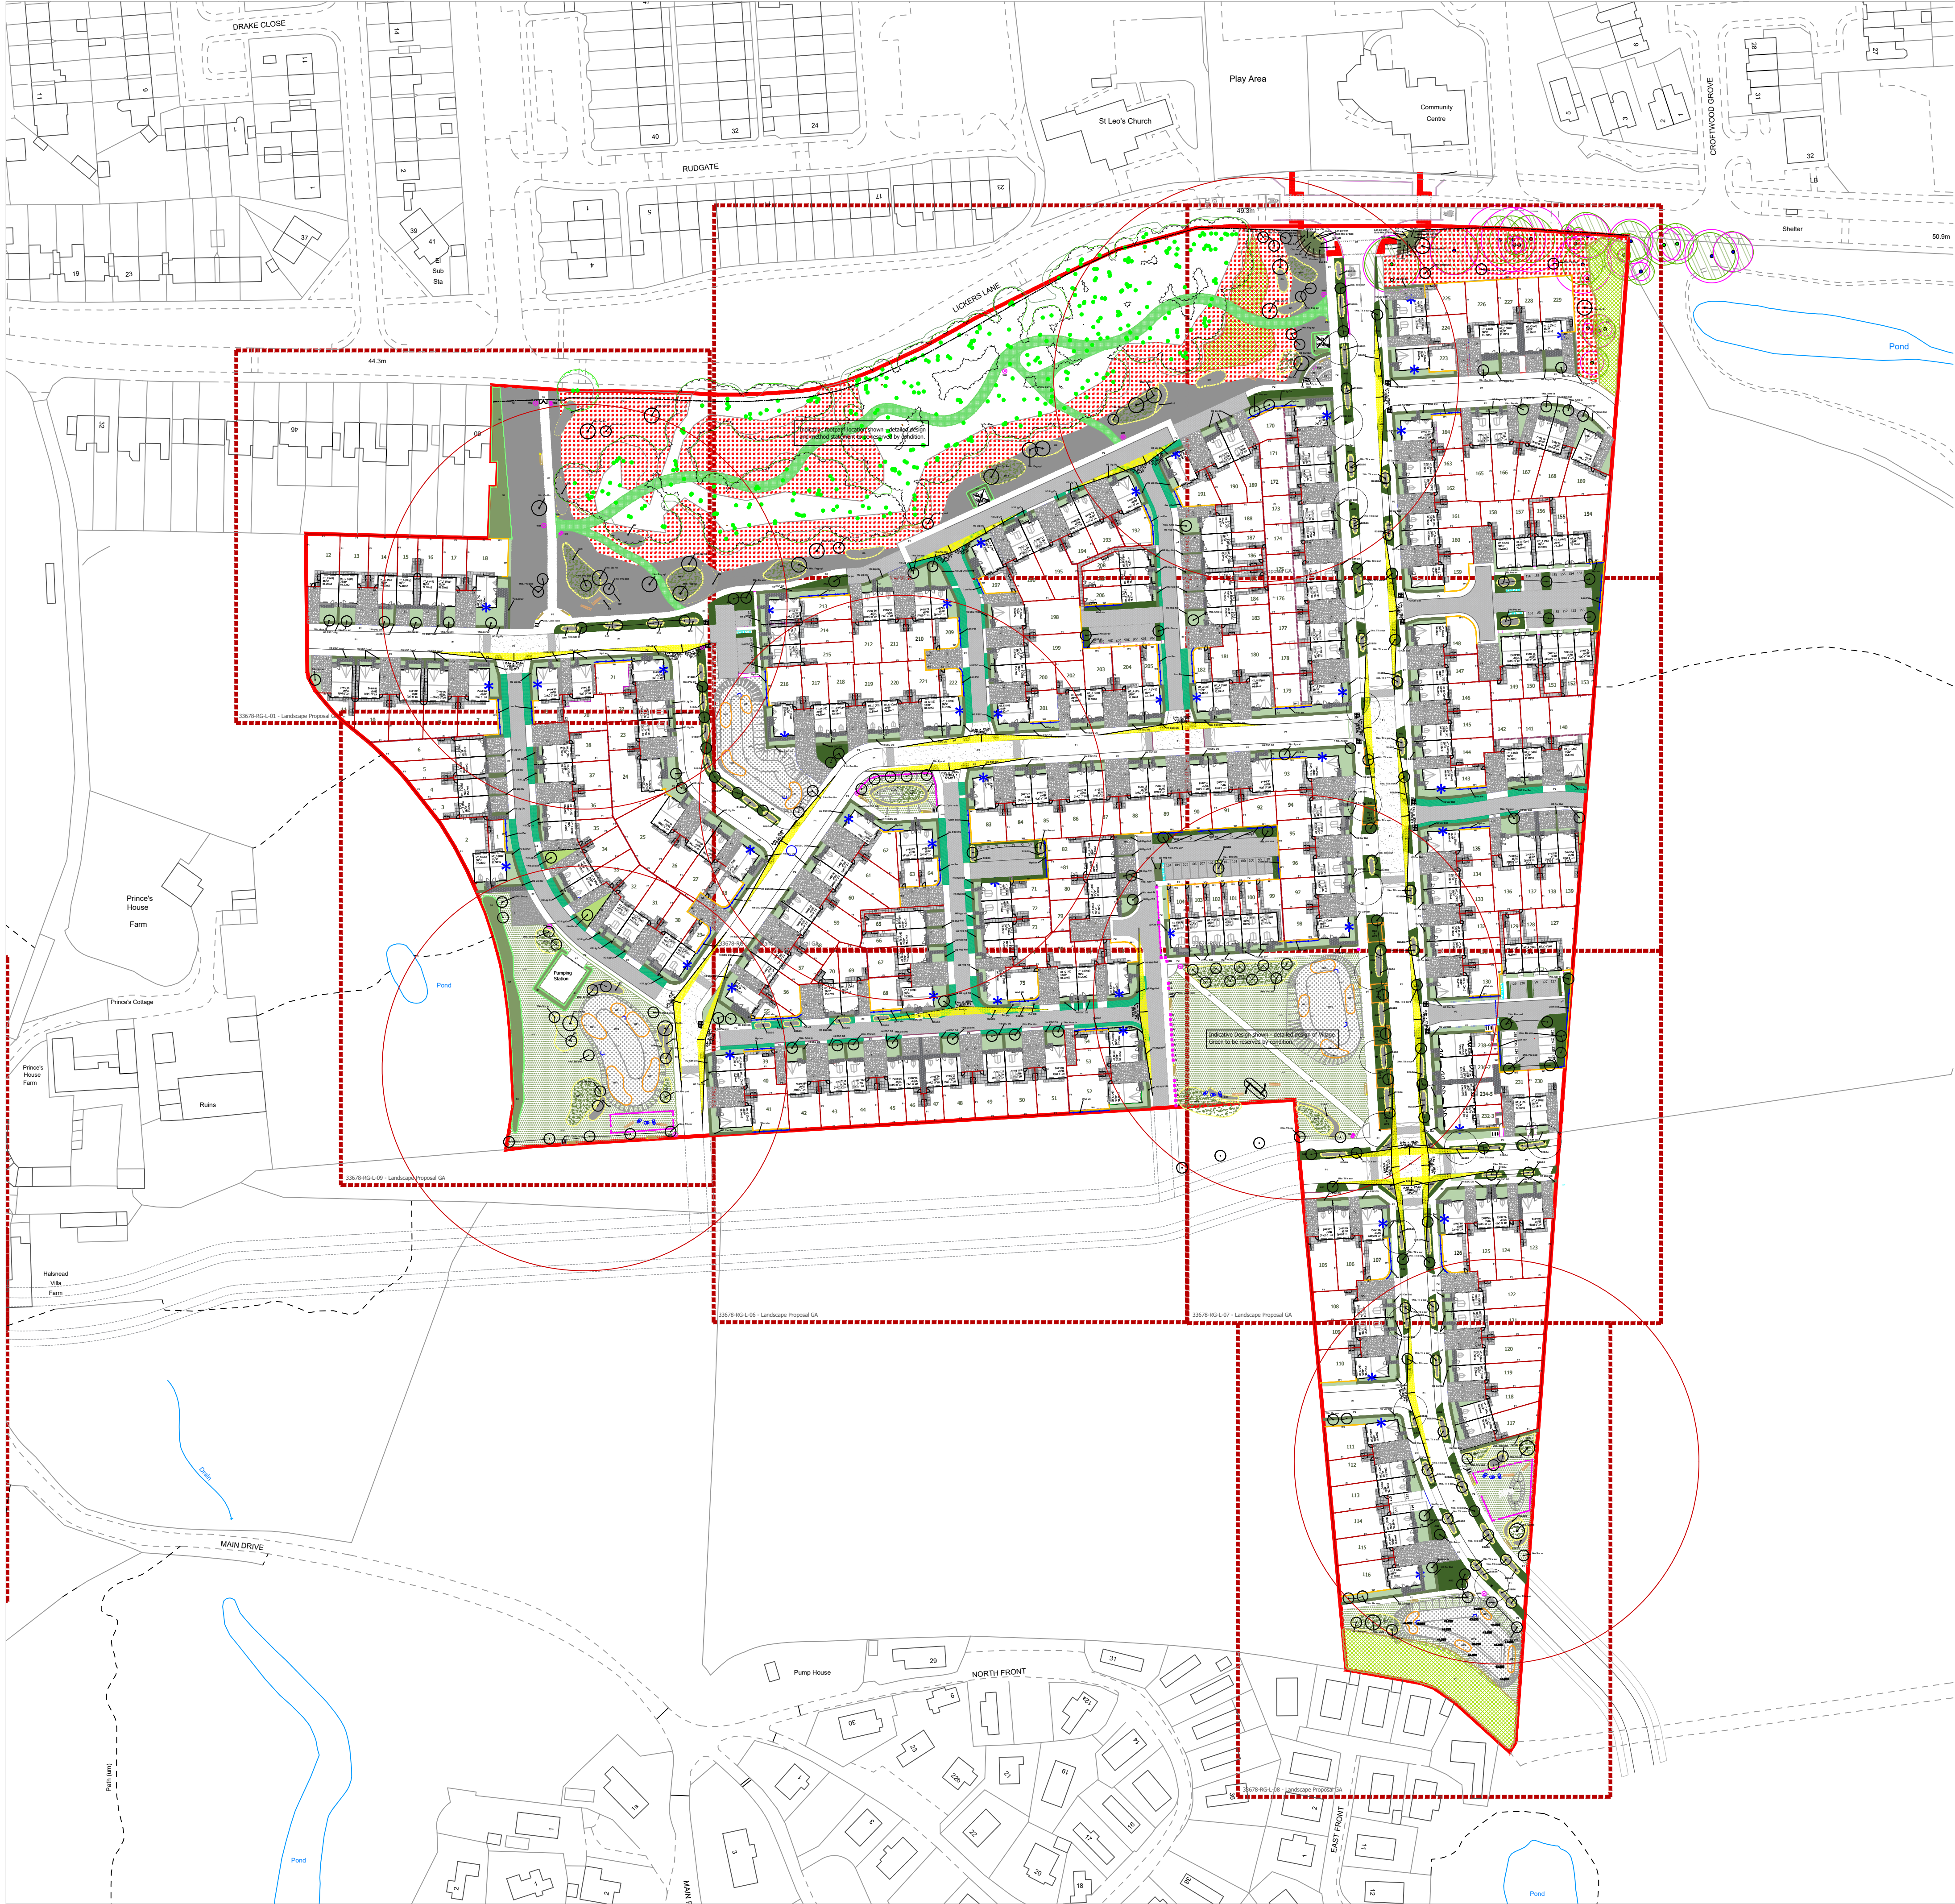

The scaling of this drawing cannot be assured

Revision	Date	Drm	Ckd
E	18.08.23	BA	SC
F	02.01.24	SM	SC
G	22.01.24	SC	SC

LEGEND

- Application boundary
- SOFT LANDSCAPE**
- Existing vegetation retained and Root Protection Area (RPA)
 - Proposed tree planting. Refer to plant schedule.
 - Woodland edge planting with temporary protective fencing. Refer to plant schedule for species mix.
 - Grass Mix - CODES:
 - AG1 Amenity Grass mix - Conservation Grassland and Golf Roughs
 - AG2 Road Verge and embankments mix to Main Street, Access Street and Lanes
 - AG3 Supreme shade
 - AG4 Residential rear gardens - not hatched
 - Wildflower Mix - CODES:
 - WF1 Wildflower Treasure Trove mix
 - WF2 Wildflower pond edge mix
 - WF3 Wildflower hedgerow shade tolerant mix
 - HE1 - Attenuation area herbaceous mix
 - HE2 - Bio retention area / rain garden herbaceous mix with WF2 wildflower mix
 - Bulb mixes - CODE B3 to B10 - See Plant schedule for mixes
 - Proposed native shrub planting - Public Open Space. Mix 1 - Refer to plant schedule.
 - Proposed shrub planting - Residential Gardens and open spaces. Mix 2 - Refer to plant schedule.
 - Climbers - Residential Gardens. Refer to plant schedule.
 - H - Proposed hedge planting. Refer to plant schedule.
- FURNITURE**
- Timber Bollards (B) and Timber Removable Bollards (RB)
 - Timber Waymarkers (WM)
 - Timber Sign Board (TSB) and Metal Lectern (ML)
 - Timber Knee Rail
 - Benches and bins
 - Dog Bin - Black (to woodland walk)
 - Timber Logs informal play equipment
 - Stone boulders informal play equipment
 - Timber climbing logs
 - Timber climbing logs and swing
 - Indicative lighting column location
- HARD LANDSCAPE**
- P1 Surface material 'P1' Hot rolled asphalt - dark grey to carriageway with silver gres granite aggregate.
 - P2 Surface material 'P2' Bituminous surface - grey to KBC Specification
 - P3 Surface material 'P3' Block Paving on carriageway.
 - P4 Surface material 'P4' Tarmac sets - P4a Burnt Ochre and P4b Traditional
 - P5 Surface material 'P5' Coloured asphalt natural gravel - 6mm
 - P6 Surface material 'P6' Compacted Self-binding Gravel to Lickers Lane Wood
 - P7 1500mm high Gabion basket retaining wall (with wooden fence on top as required to create privacy). Refer to engineers drawings for locations
 - P8 Surface material 'P8' Yorkstone - Blue/gray with buff swatches
 - P9 Surface material 'P9' Concrete Paving - grey
 - P10 Surface material 'P10' Tactile paving - P10a - Grey and P10b - Buff
 - P11 Surface material 'P11' Pea gravel - buff 10mm.
- WALL, FENCES, RAILINGS, GATES**
- GW1 Sandstone Entrance / Gateway wall and Piers - GW1 and GW 2. Samples and coursing to be approved. Refer to dwgs 3367-RG-L-03 and 04.
 - W1 W1' Wall/Brick. To match architects external finishes and boundary plan(s). 1.8m ht.
 - GW2 Retaining Wall. Gabion Wall filled with local sandstone. Refer to Engineers drawing.
 - F1 F1' Timber fence. Close boarded top. 1.8m ht., with concrete post and lock board and matching timber single gate 'G1'
 - F2 F2' Cheviote Estate Fence. Black steel fencing 1.2m ht. and matching single estate gate 'G2'
 - G1 G1' Gate. 1.8m ht timber single gate.
 - G2 G2' Gate. 1.2m ht metal single gate.
- Refer to Masterplan layouts and Engineers drawing for locations of retaining walls and levels information.
- Play area walking distance
 - Visibility Splays

PLANNING

Project:
Halsnead Park, Knowsley

Drawing Title
Landscape GA Plan
Sheet 00

Date	Scale	Drawn by	Check by
07/10/22	1:1,000 @A1	PT	SC/JH
Project No	Drawing No	Revision	
33678	RG-L-00	G	



Stantec UK Limited
The Blade
Abbey Square
Reading
RG1 3BE
T: 0118 9430 000



stantec.com\uk