


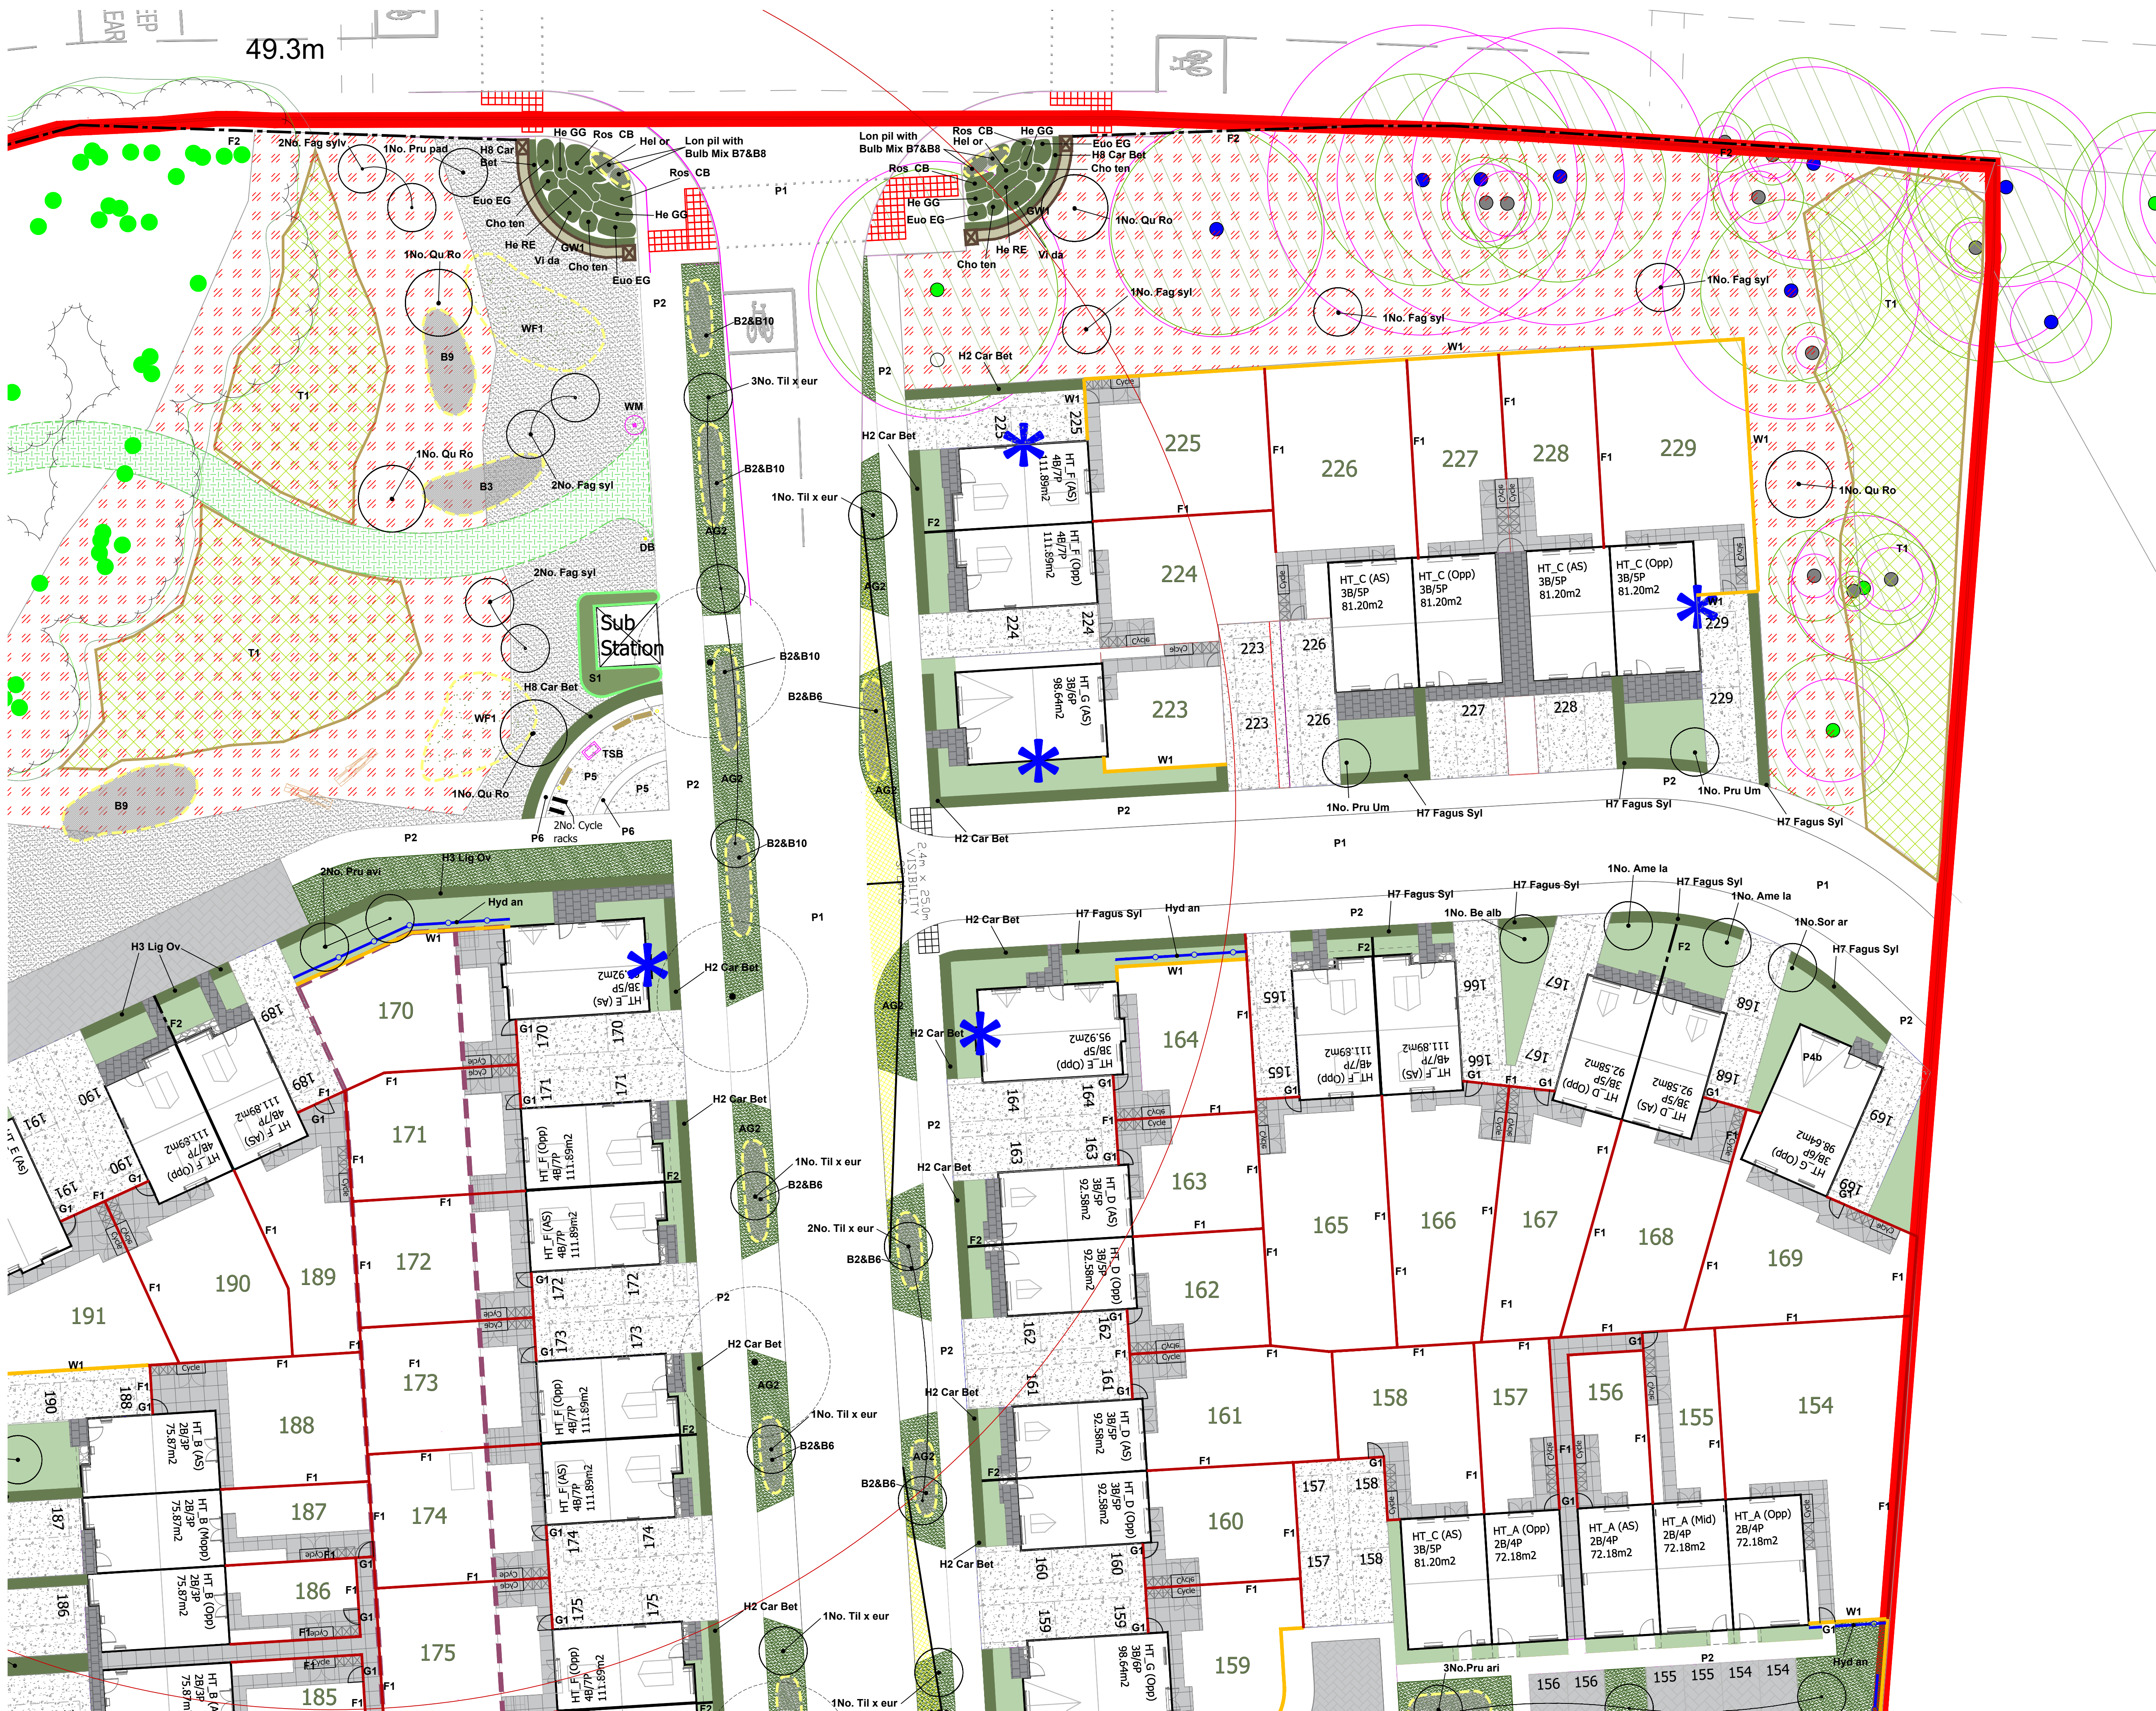

Revision

Revision	Date	Dwn	Ckd
E	18.08.23	BA	SC
F	02.01.24	SM	SC
G	22.01.24	SM	SC

Updated landscape layout
Updated layout and landscape
Update bulbs to Woodland

LEGEND

Application boundary

SOFT LANDSCAPE

- Existing vegetation retained and Root Protection Area (RPA)
- Proposed tree plantings. Refer to plant schedule for species mix.
- Woodland edge planting with temporary protective fencing. Refer to plant schedule for species mix.
- Grass Mix - CODES: AG1 Amenity Grass mix - Conservation Grassland and Golf Roughs
- AG2 Road Verge and embankments mix
- AG3 Supreme shade

AG4 Residential rear gardens - not hatched

- W1 Wildflower Mix - CODES: W1 Wildflower Treasure Trove mix
- W2 Wildflower pond edge mix
- W3 Wildflower hedgerow shade tolerant mix
- HE1 - Attenuation area herbaceous mix
- HE2 - Bio retention area / rain garden herbaceous mix with W2 wildflower mix
- Bulb mixes - CODE: B1 to B10 - Refer to plant schedule.
- Proposed native shrub planting - Public Open Space. Mix 1 - Refer to plant schedule.
- Proposed shrub planting - Residential Gardens and open space. Mix 2 - Refer to plant schedule.
- Climbers - Residential Gardens. Refer to plant schedule.
- H Proposed hedge planting. Refer to plant schedule.

FURNITURE

- Timber Bollards (B) and Timber Removable Bollards (RB)
- Timber Waymarkers (WM)
- Timber Sign Board (TSB) and Metal (Lectum) (ML)
- Timber Knee Rail
- Benches and bins
- Dog Bin - Black (to woodland walk)
- Timber Logs informal play equipment
- Stone boulders informal play equipment
- Timber climbing logs
- Timber climbing logs and swing
- Indicative lighting column location

HARD LANDSCAPE

- Surface material 'P1' - Not rolled asphalt - dark grey to carriageway with silver gret granite aggregates.
- Surface material 'P2' - Bituminous surface - grey to KBC Specification
- Surface material 'P3' - Block Paving on carriageway.
- Surface material 'P4' - Fagus sylvatica - Pine Burnt Ochre and P4B Traditional
- Surface material 'P5' - Coloured asphalt natural gravel - 6mm
- Surface material 'P6' - Compacted Self-binding Gravel to Lanes Lane Wood
- 150mm high Gabion basket retaining wall (with wooden fence on top as required to create privacy) - Refer to engineers drawings for locations
- Surface material 'P7' - Yorkstone - Blue/gray with buff swishes
- Surface material 'P8' - Concrete Flags - grey
- Surface material 'P9' - Tactile paving - P8a - Grey and P8b - Buff
- Surface material 'P10' - Pea gravel - buff 10mm.

WALL, FENCES, RAILINGS, GATES

- Sandstone Entrance / Gateway wall and Piers (GW1) and GW2. Samples and colouring to be approved. Refer to dwgs 3367-RG-L-03 and 04.
- W1 Wall Brick. To match architects external finishes and boundary plants (1.8m ht).
- W2 Retaining Wall. Gabion Wall filled with local sandstone. Refer to Engineers drawing.
- F1 Timber fence. Close boarded 1.8m ht., with concrete post and kick board and matching timber single gate G1
- F2 Creative Estate Fence. Black steel fencing 1.2m ht. and matching single scale gate G2
- G1 Gate. 1.8m ht timber single gate.
- G2 Gate. 1.2m ht metal single gate.

Refer to Masterplan layouts and Engineers drawing for locations of retaining walls and levels information.

- Play area walking distance
- Visibility Spays

Note:
For all level information and retaining walls refer to Engineers Plans.

PLANNING

Project:
Halsnead Park, Knowsley

Drawing Title:
Landscape Proposals GA
Sheet 03

Date:
07/10/22

Scale:
1:200 @A1
1:400 @A3

Project No:
33678

Drawing No:
RG-L-03

Drawn by:
PT

Check by:
SC/JH

Revision:
G

Stantec

Stantec UK Limited
The Blade
Abbey Square
Reading
RG1 3BE
T: 0118 9430 000

stantec.com/uk